



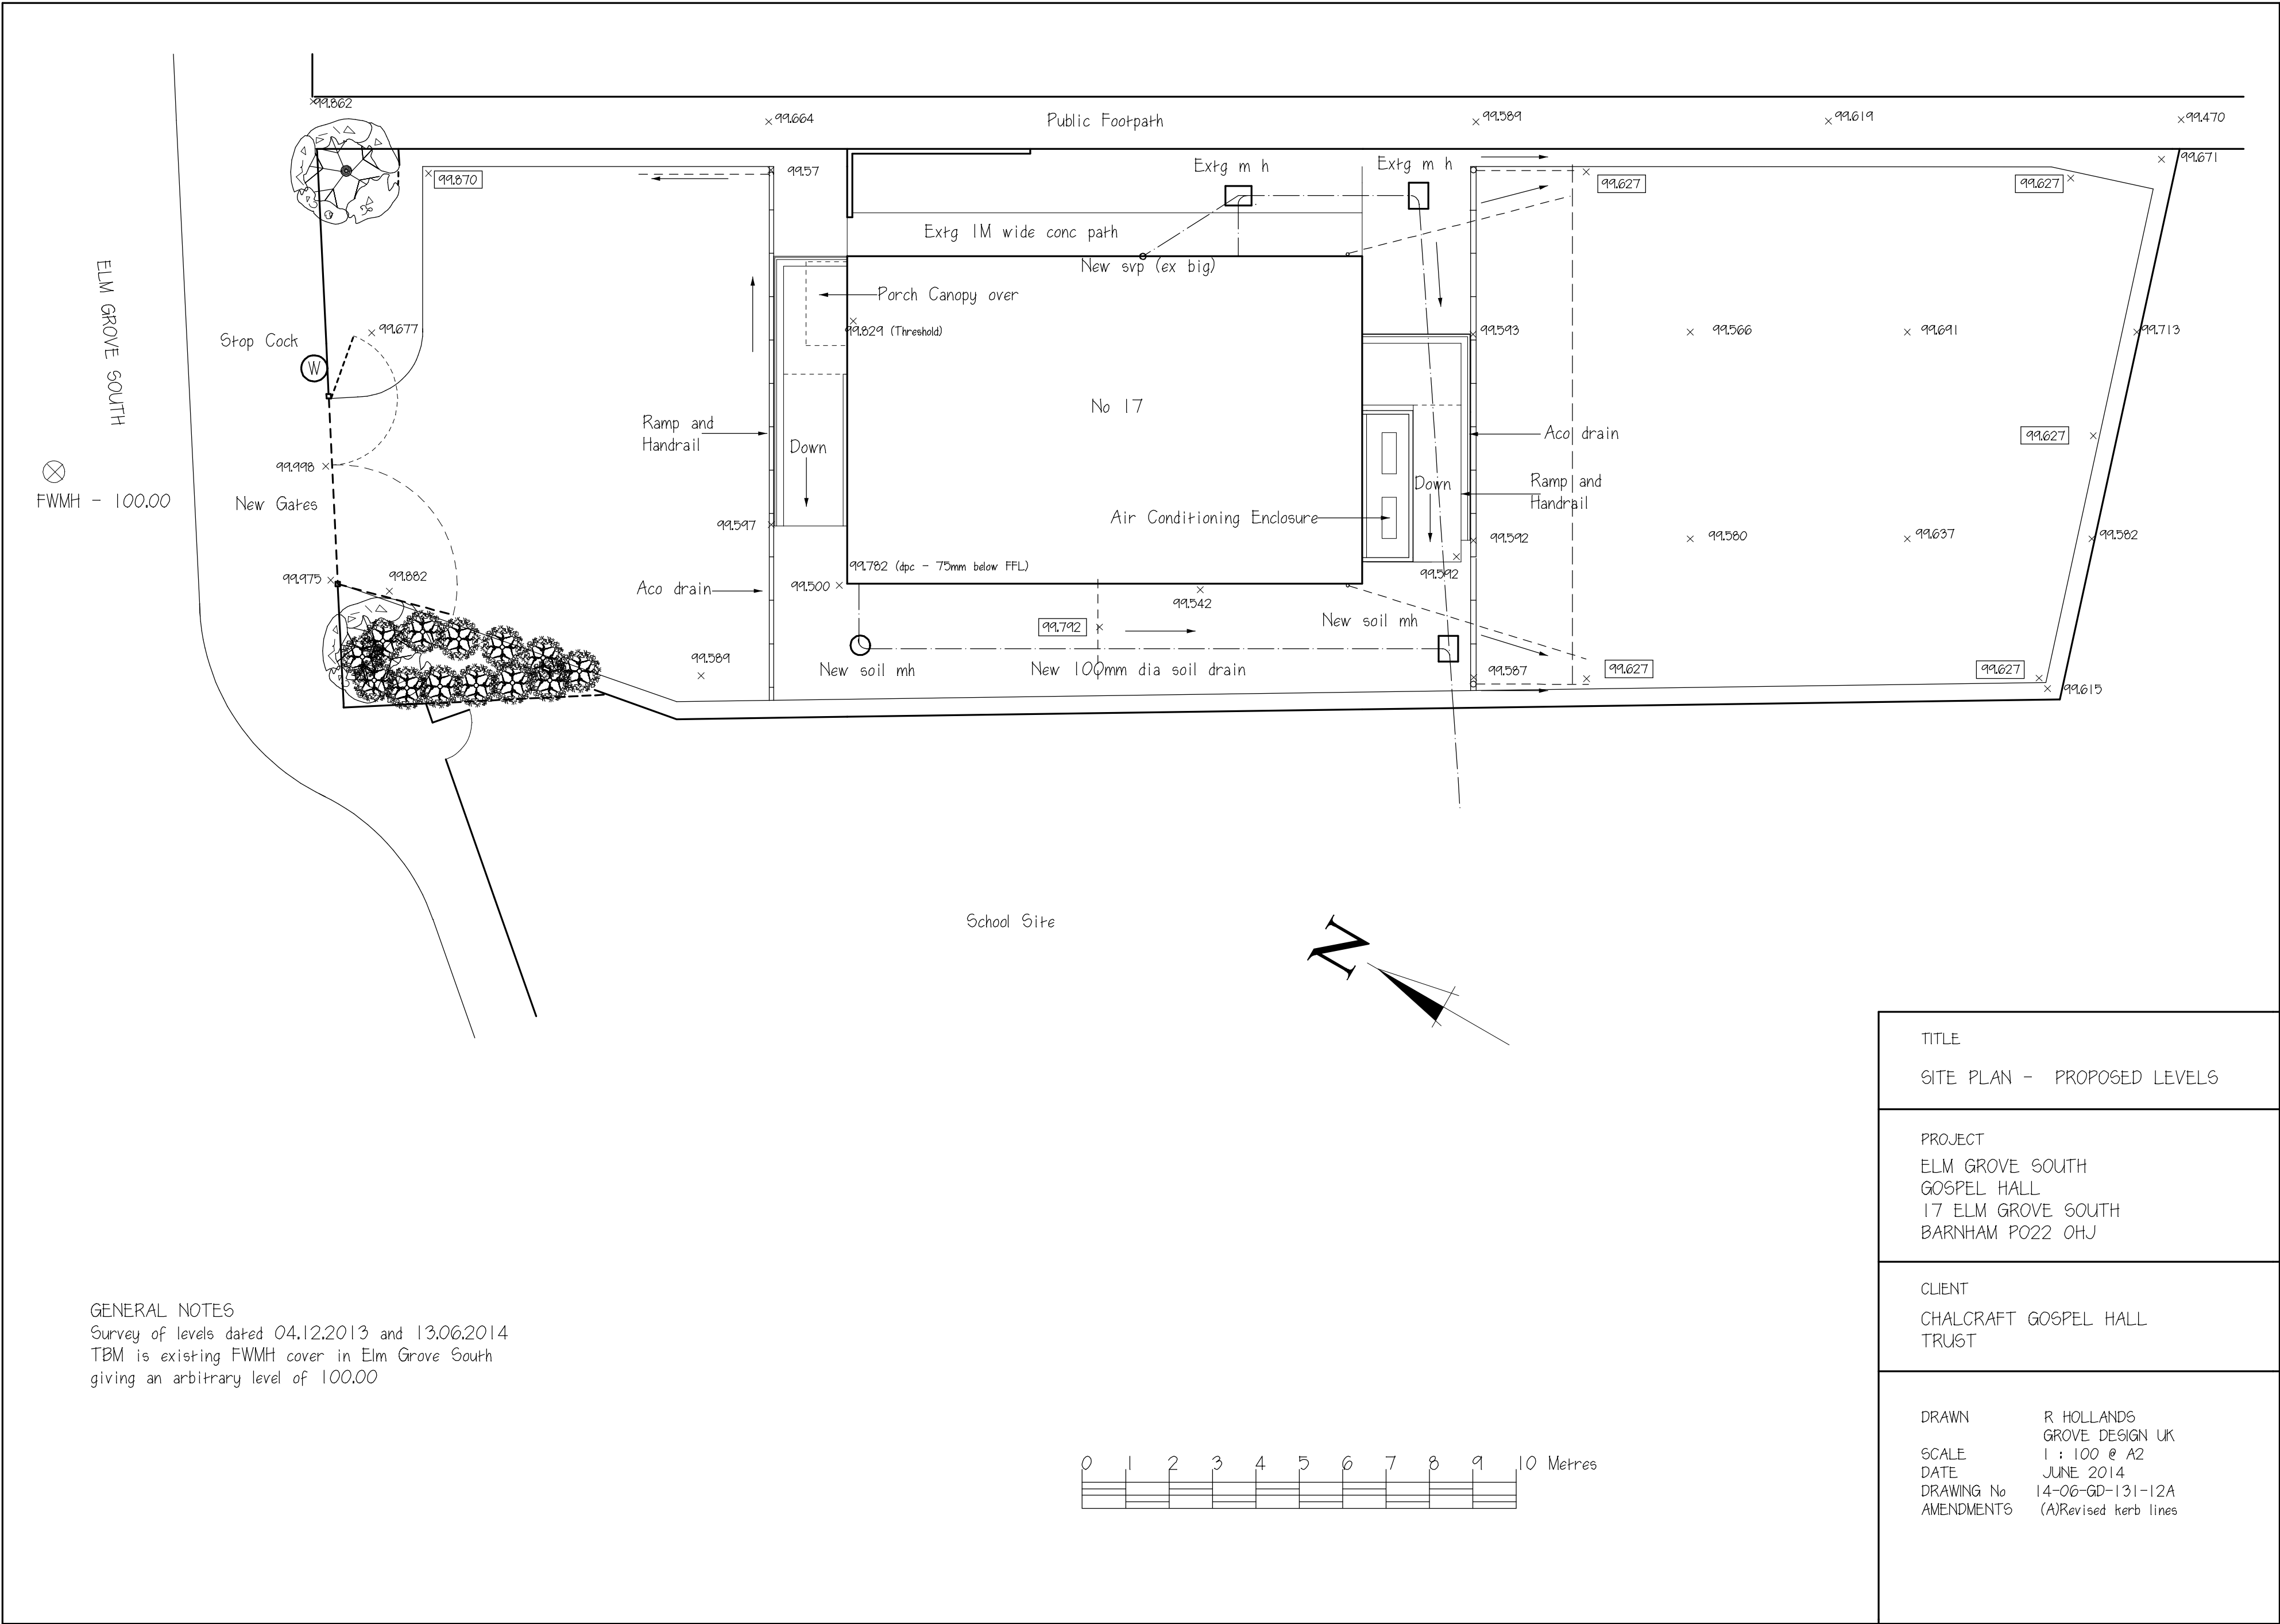

FWMH - 100.00

GENERAL NOTES
Survey of levels dated 04.12.2013 and 13.06.2014
TBM is existing FWMH cover in Elm Grove South
giving an arbitrary level of 100.00

School Site

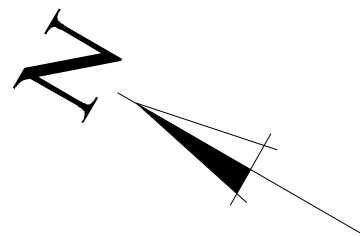

TITLE
SITE PLAN - PROPOSED LEVELS

PROJECT
ELM GROVE SOUTH
GOSPEL HALL
17 ELM GROVE SOUTH
BARNHAM PO22 0HJ

CLIENT
CHALCRAFT GOSPEL HALL
TRUST

DRAWN R HOLLANDS
GROVE DESIGN UK
SCALE 1:100 @ A2
DATE JUNE 2014
DRAWING No 14-06-GD-131-12A
AMENDMENTS (A) Revised kerb lines