


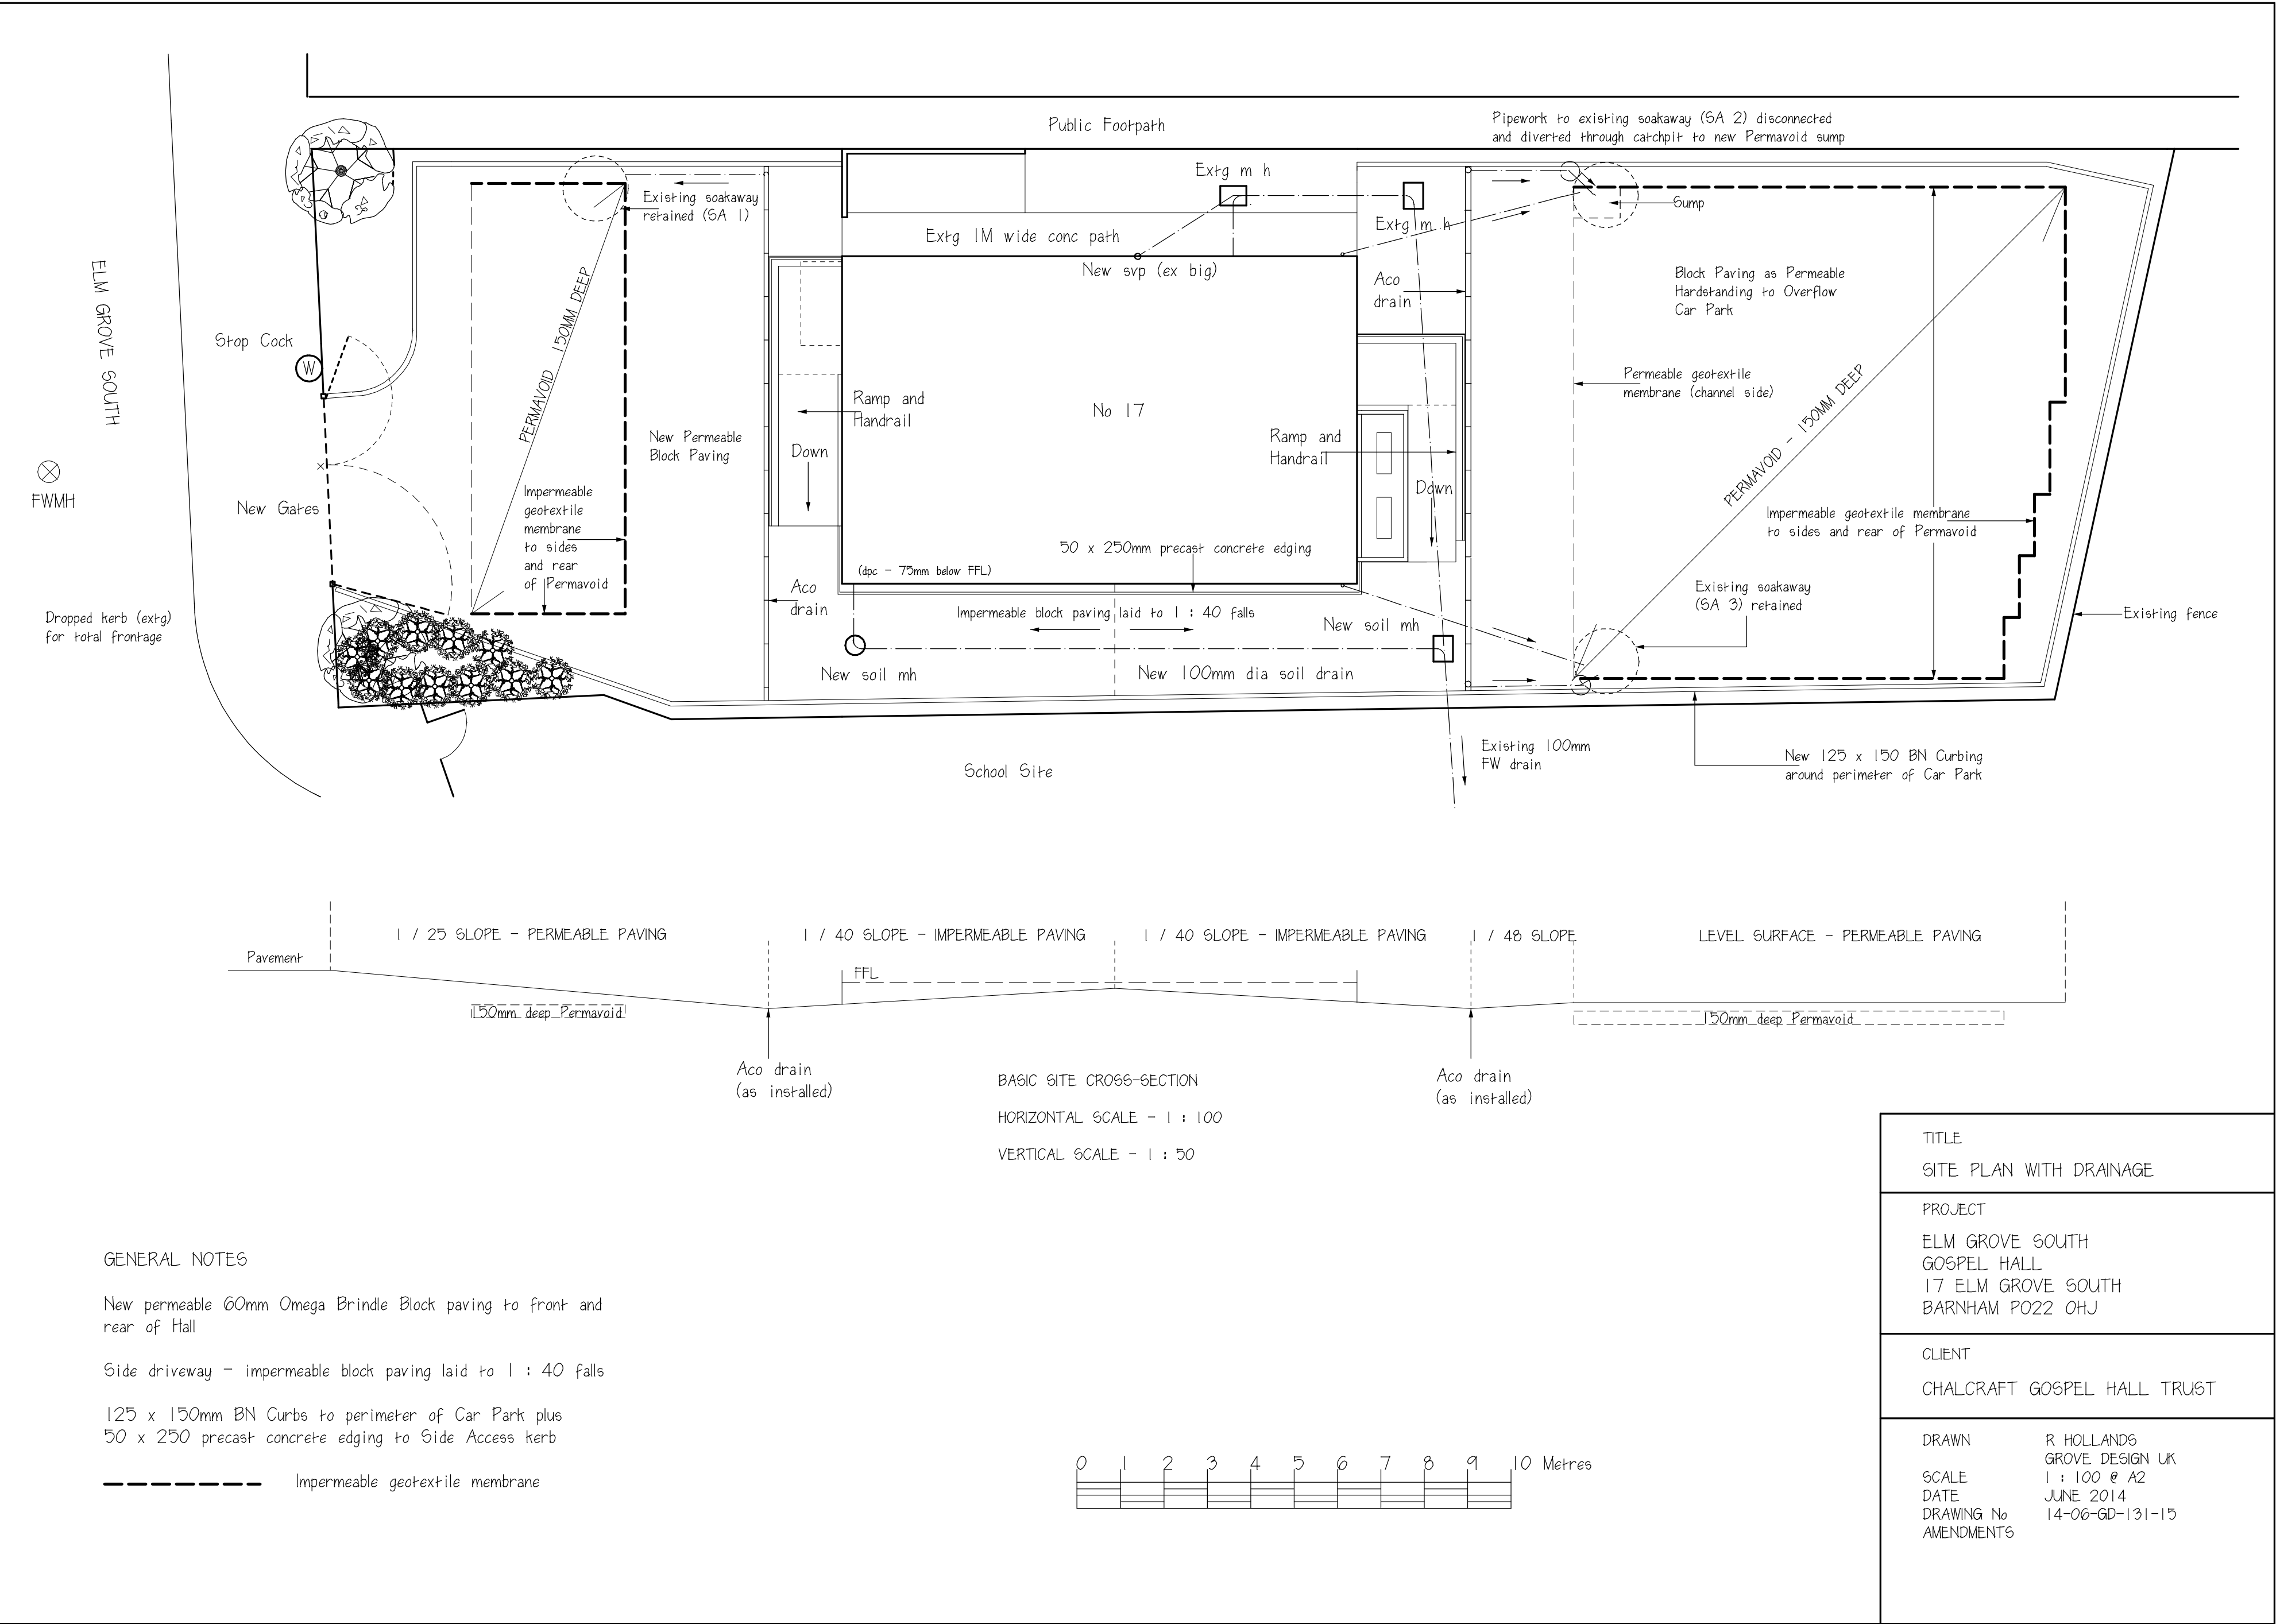

|                                                                                     |                                                                               |
|-------------------------------------------------------------------------------------|-------------------------------------------------------------------------------|
| TITLE<br>SITE PLAN WITH DRAINAGE                                                    |                                                                               |
| PROJECT<br>ELM GROVE SOUTH<br>GOSPEL HALL<br>17 ELM GROVE SOUTH<br>BARNHAM PO22 OHJ |                                                                               |
| CLIENT<br>CHALCRAFT GOSPEL HALL TRUST                                               |                                                                               |
| DRAWN<br>SCALE<br>DATE<br>DRAWING No<br>AMENDMENTS                                  | R HOLLANDS<br>GROVE DESIGN UK<br>1 : 100 @ A2<br>JUNE 2014<br>14-06-GD-131-15 |