

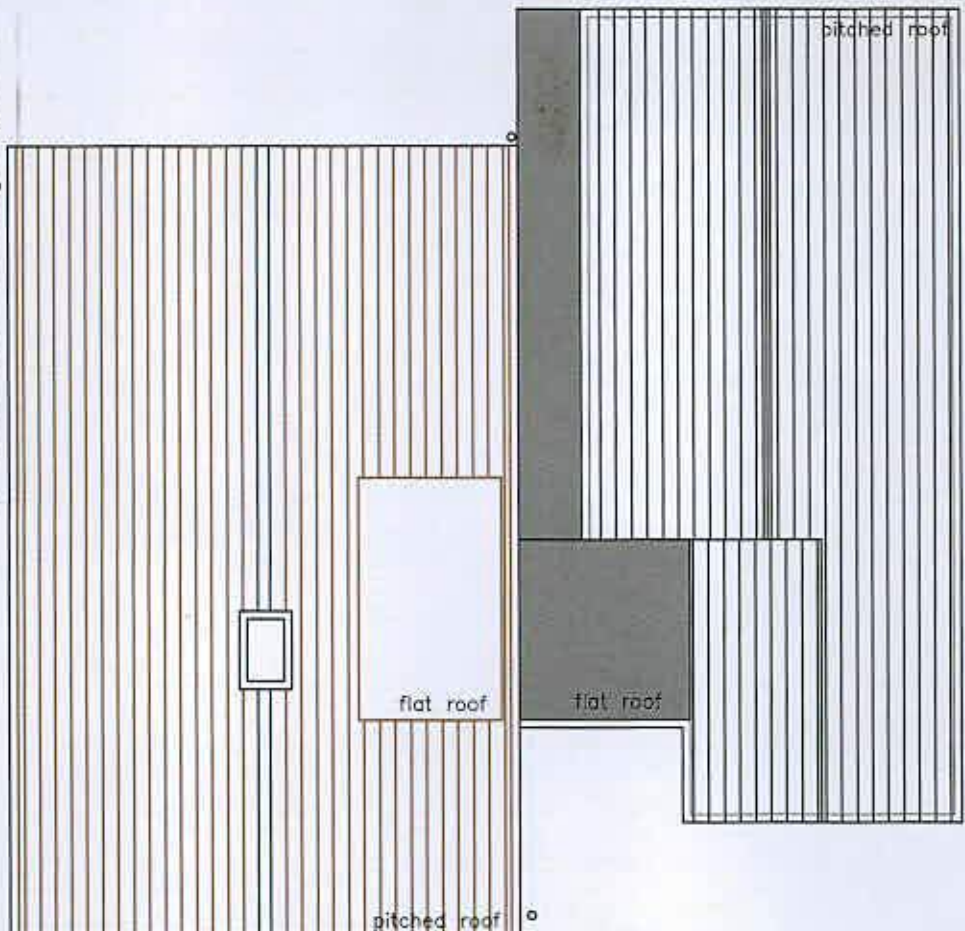


RECEIVED	23.10.13	No.	26	27	13
ARUN DISTRICT COUNCIL					

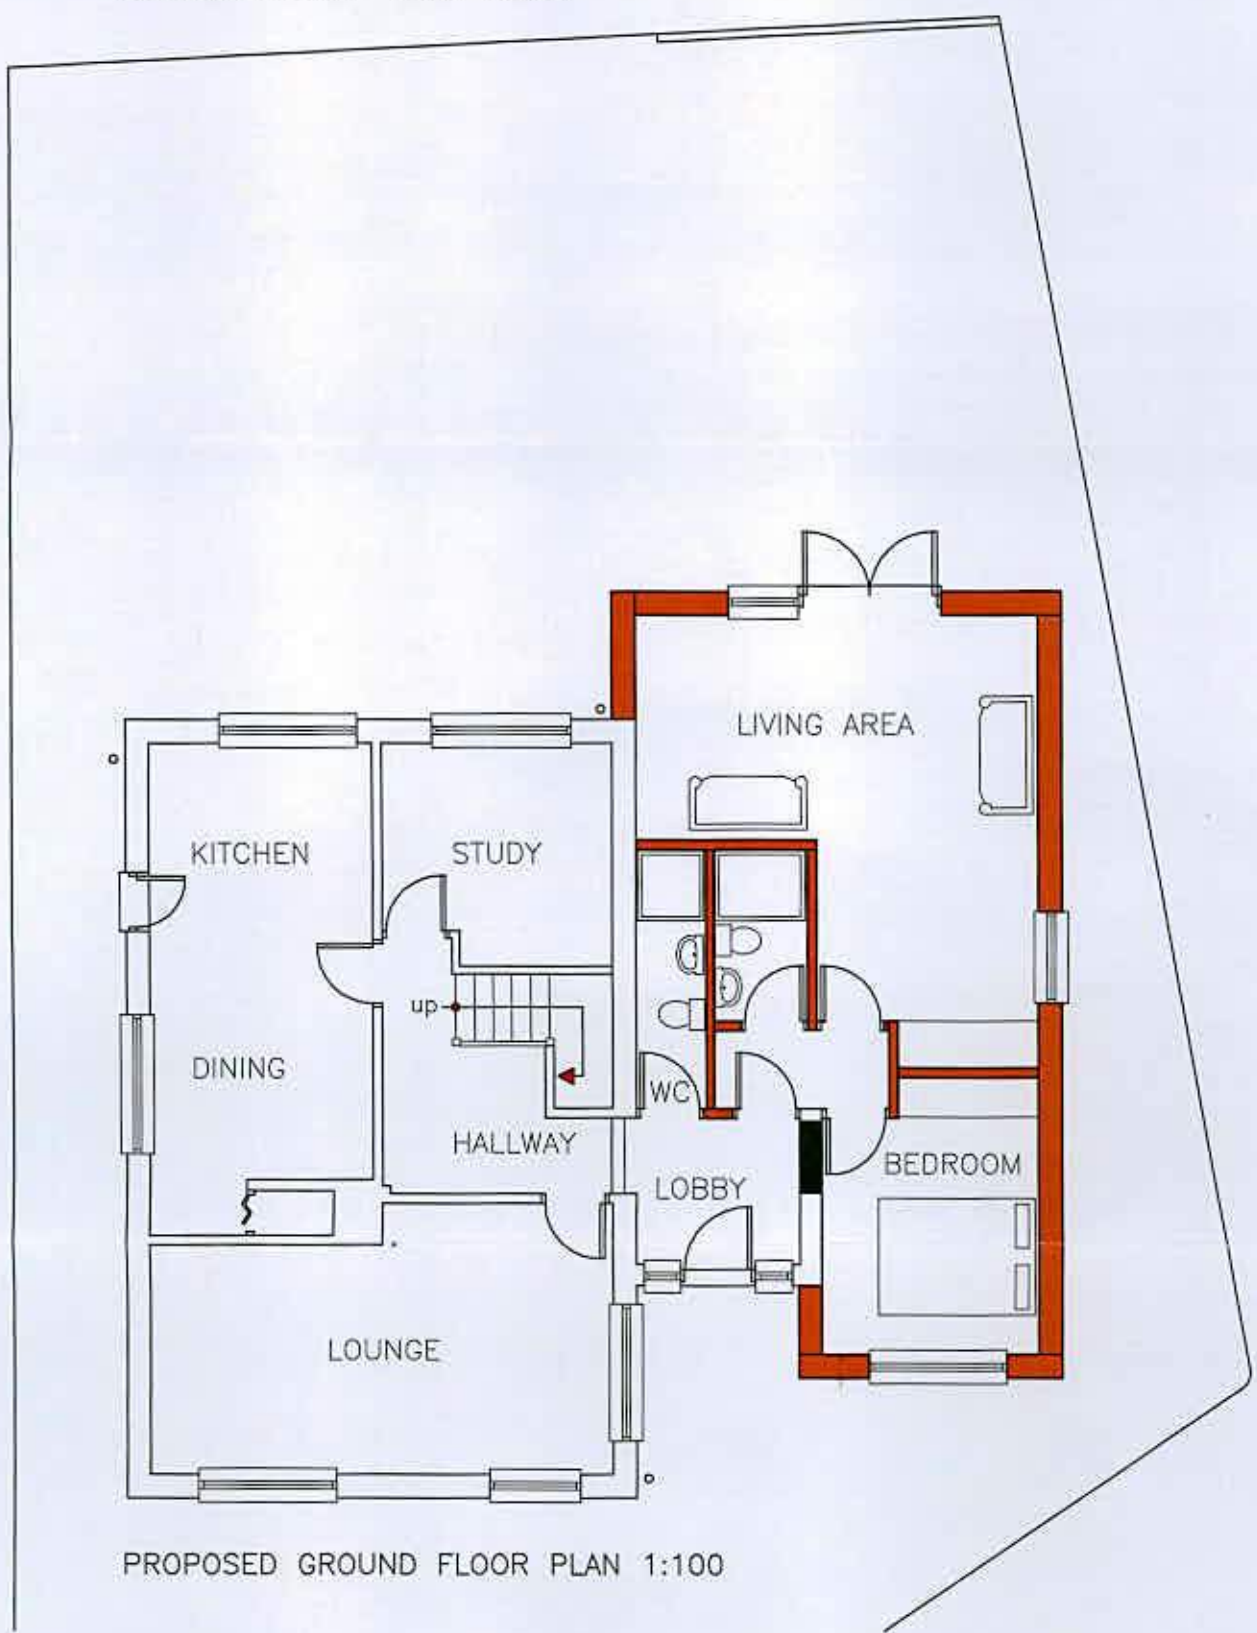

PROPOSED ROOF PLAN 1:100

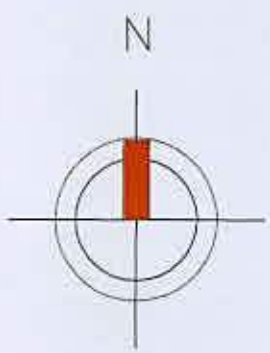

PROPOSED GROUND FLOOR PLAN 1:100

AMdesign
 ARCHITECTURE DESIGN DEVELOPMENT
 Leeza Aldis-Hobbs ARB RIBA SPAB
 Mob: 07756 329400
 E-mail: leeza@amdesignltd.co.uk

PROJECT
**GRANNY ANNEXE
 1 SPINNEY WALK
 BARNHAM
 PO22 0HR**
 PROJECT STAGE
PLANNING

DRAWING
PROPOSED PLANS
 DRAWING No
65/04
 SCALE 1:100
 DATE AUGUST 2013
 REVISION
A
 DRAWN LA
 CHECKED

A	LIVING AREA INTERNAL LAYOUT AMENDED	23.10.13
LETTER	REVISION	DATE
This scheme is subject to town planning and all other necessary consents. All dimensions and levels to be checked on site. This drawing is to be read in conjunction with other relevant drawings and documents. Report all discrepancies to the Architect before work commences. AM Design is the trading name of AM Design Ltd © AM Design Ltd. All rights reserved.		