


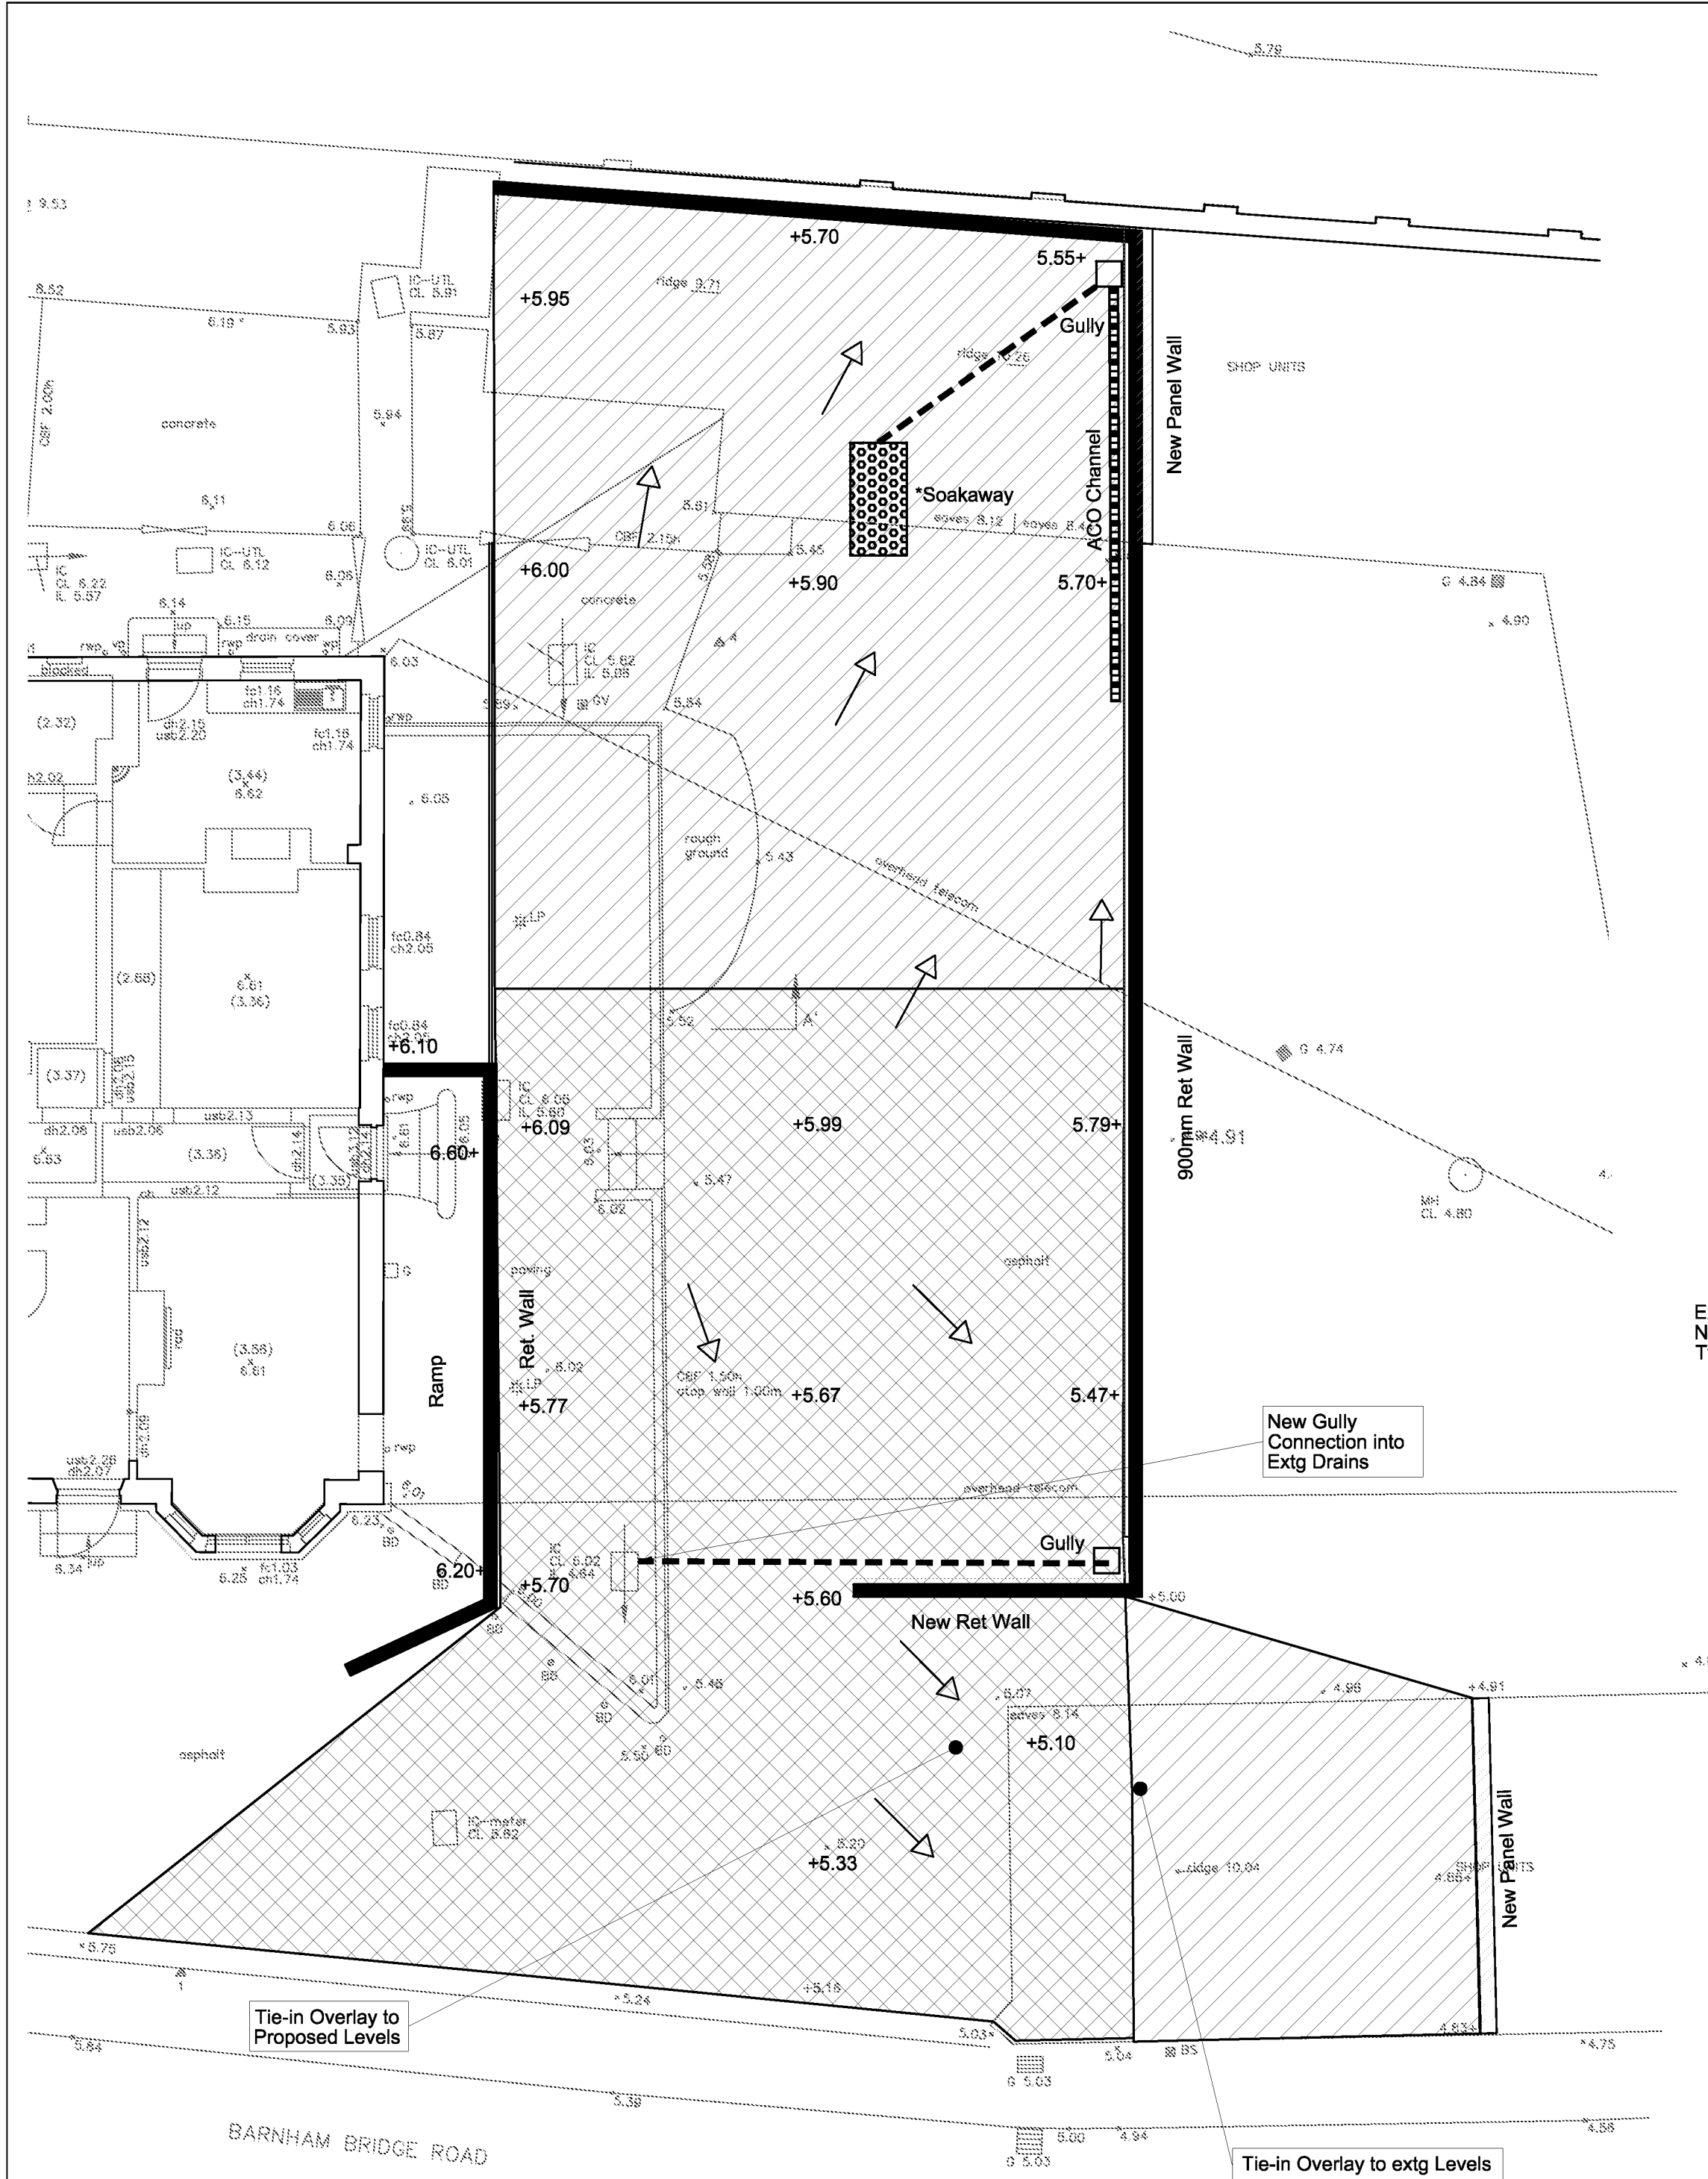


External Works and Drainage Layout
(Scale = 1:100)


- KEY:**
- Denotes Retaining Wall
 - Denotes Proposed Soakaway
 - Denotes Proposed Aco Drain
 - Denotes Proposed Falls
 - Denotes Proposed Levels
 - Denotes Proposed Light Vehicle Construction
 - Denotes Delivery Route Construction

NOTES:
*Permeability tests to BRE 365 to be undertaken to determine volume of proposed soakaway.


NOTES:
1. This drawing should be read as a PRELIMINARY issue and must not be used for construction.
2. This drawing and associated .dwg and or .dxf files must not be interrogated for dimensional information.

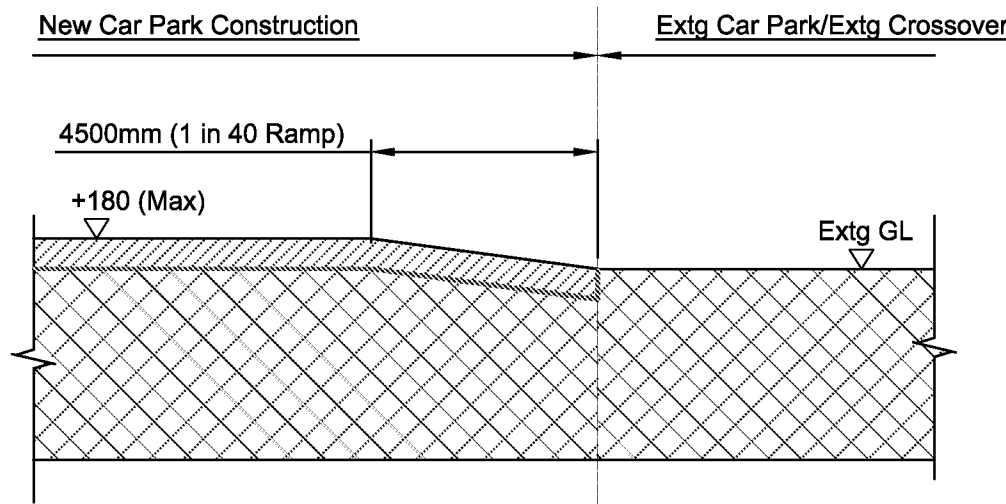


TIE-IN DETAILS
(NTS)

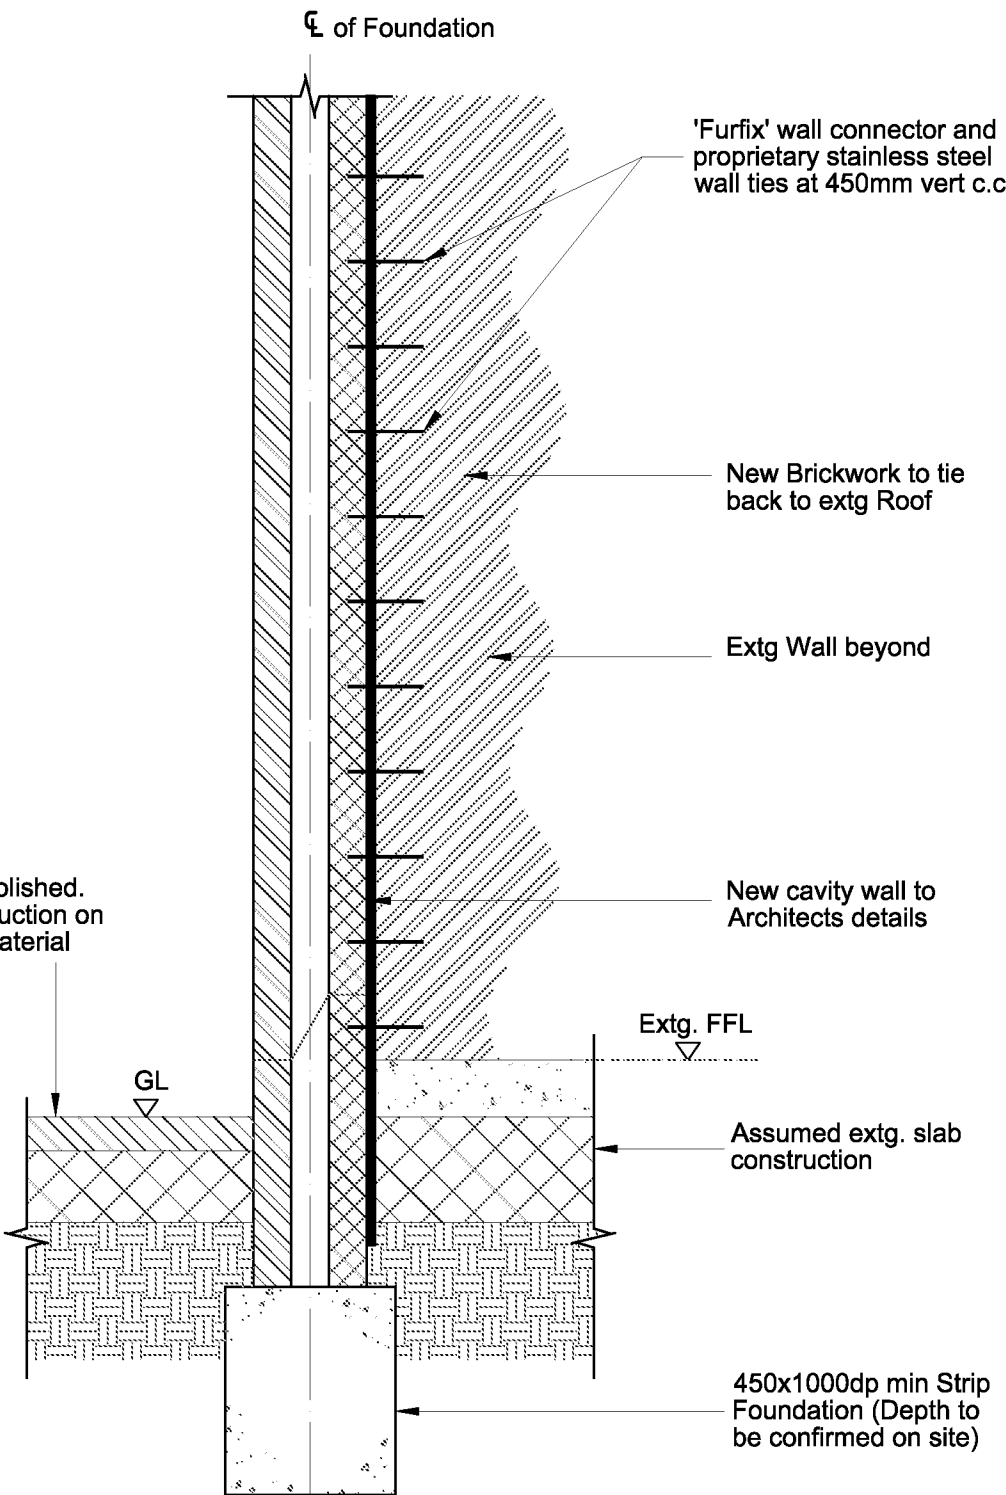


New Wall Panel
to Extg Building to remain
(Scale = 1:20)

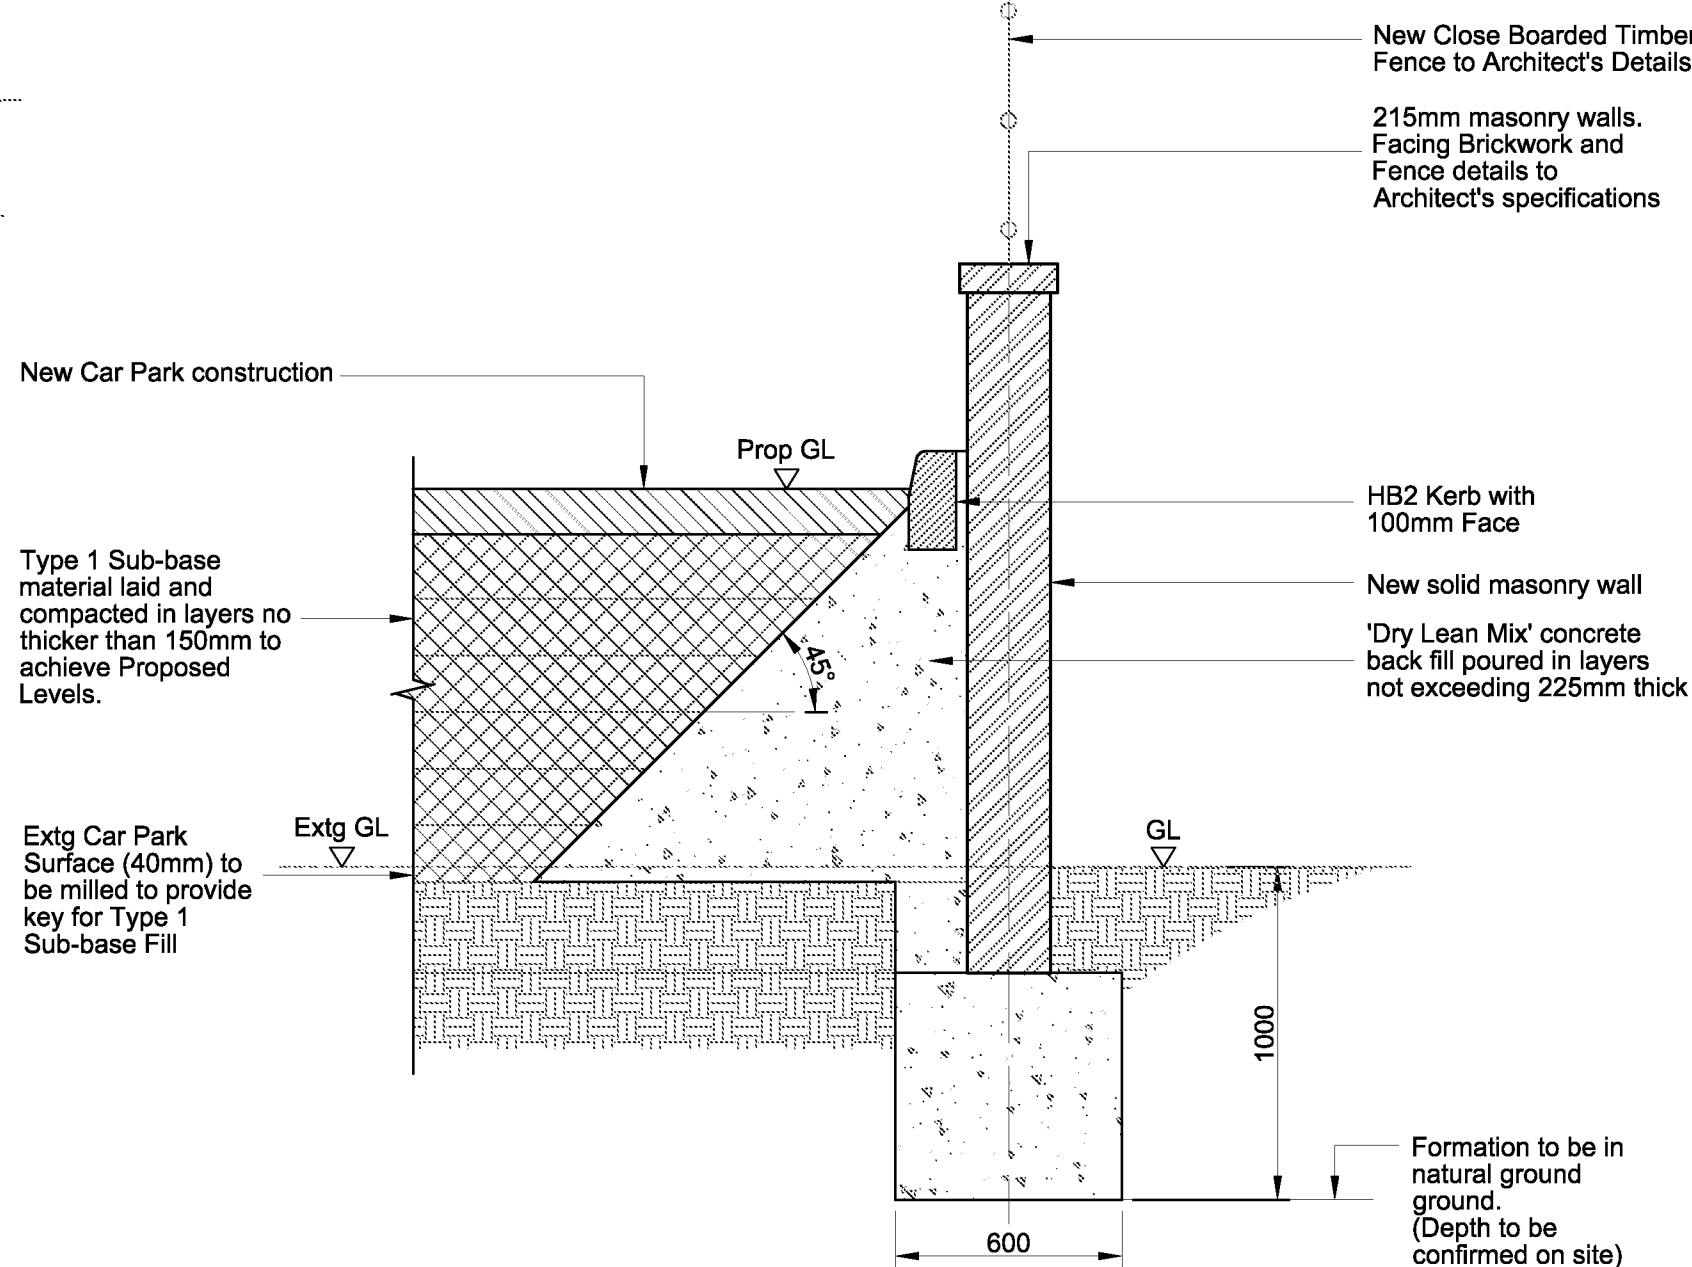


New Ret Wall
to New Car Park
(Scale = 1:20)

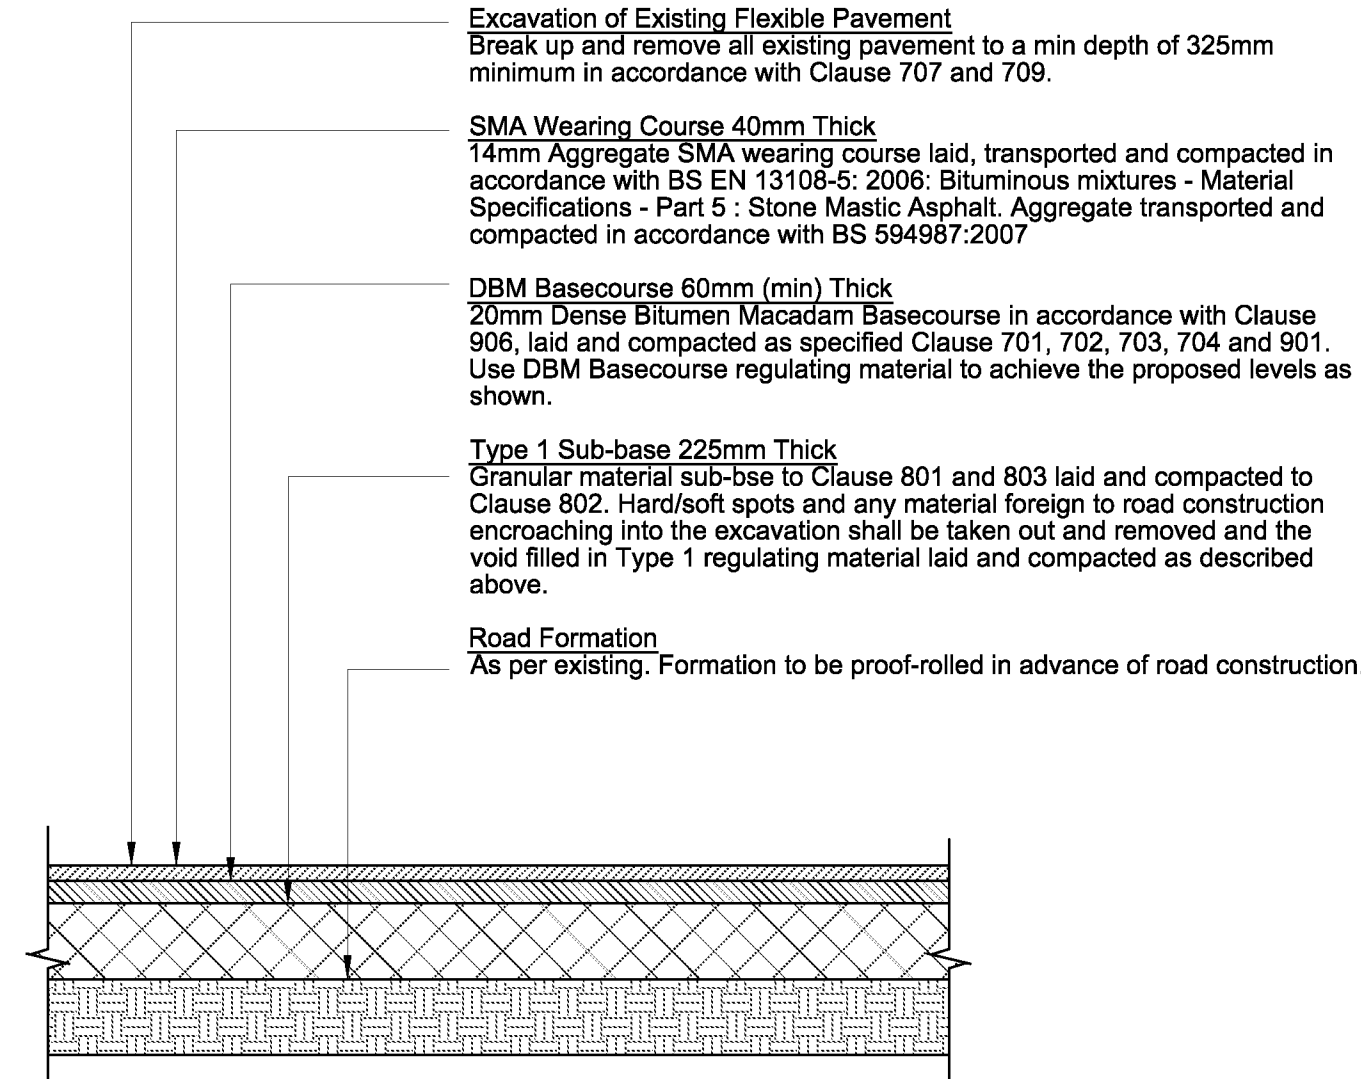

CAR PARK CONSTRUCTION
FOR LIGHT VEHICLES
CONSTRUCTION DETAILS
(NTS)

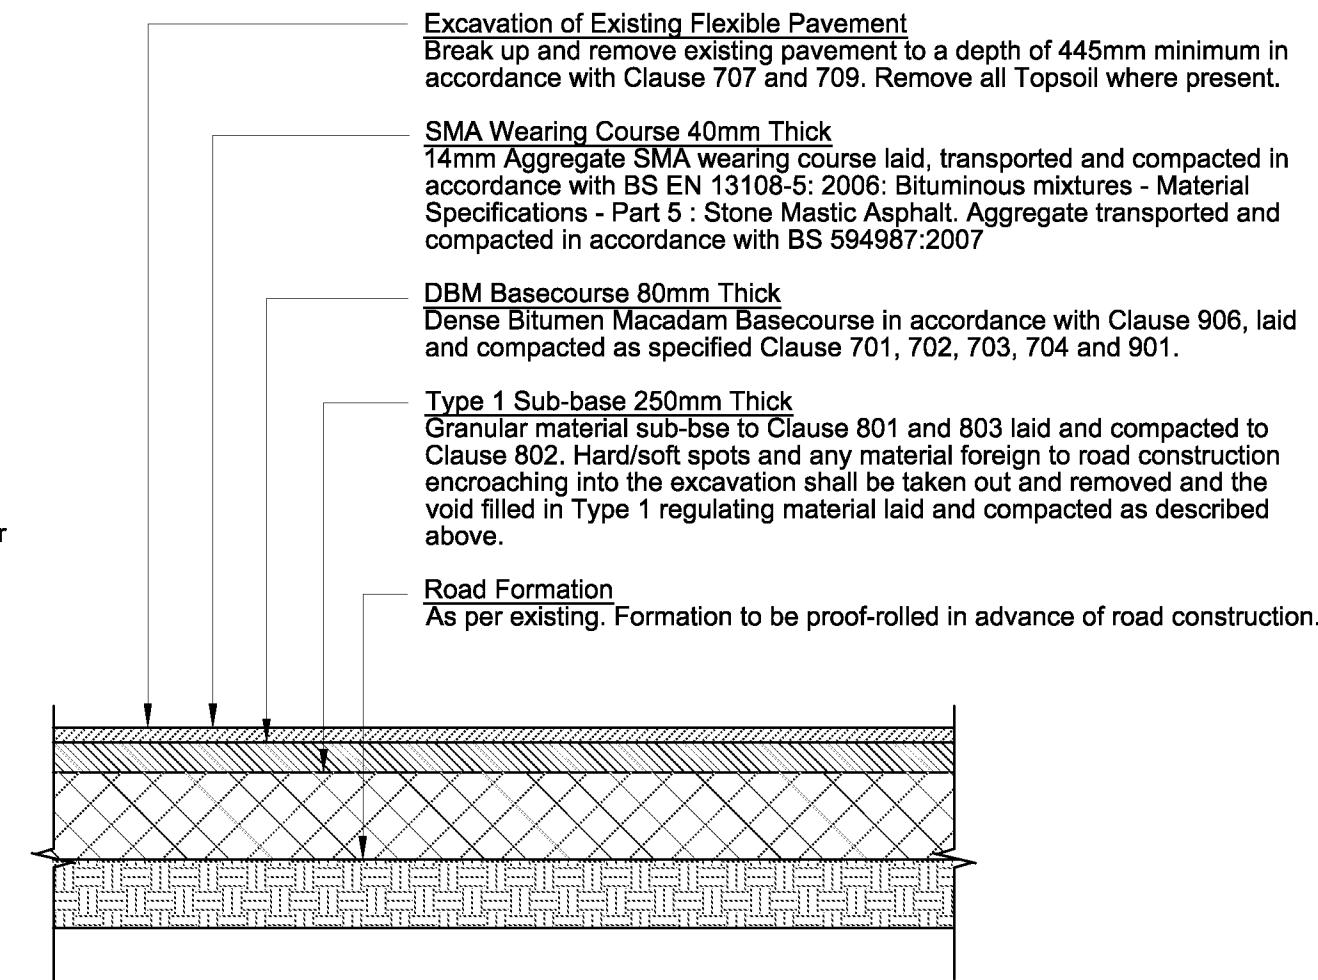

CAR PARK CONSTRUCTION
FOR DELIVERY ROUTE
CONSTRUCTION DETAILS
(NTS)

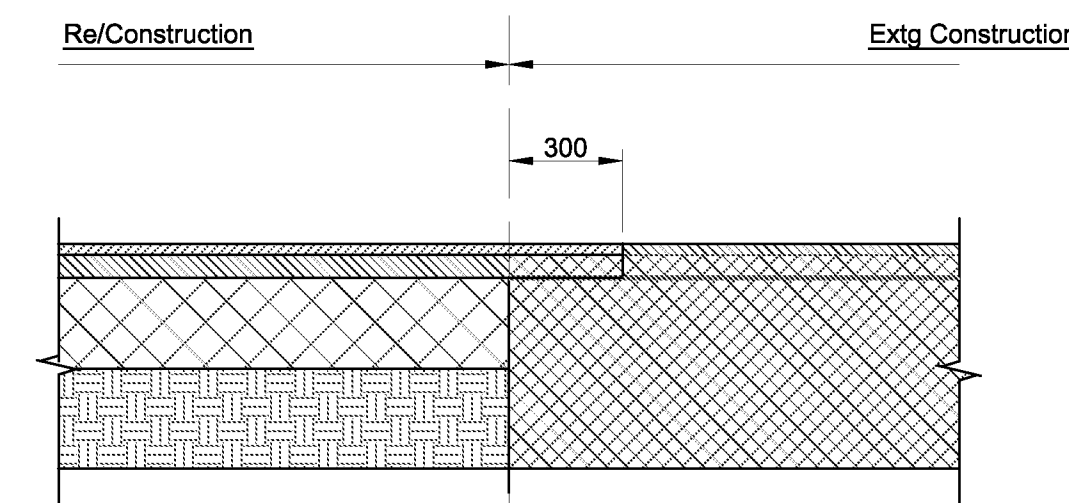

OVERLAY-RECONSTRUCTION
TIE-IN DETAIL
(NTS)

Copyright Barter Hill Partnership. This drawing shall not be copied in whole or part, without the written permission of The Barter Hill Partnership.

Notes

1. This drawing shall be read in conjunction with all Architect's and Engineer's details and specifications.
2. Refer to the Architect's plans for the proposed car park layout.
3. Before commencing any Sewer or drainage works, the Groundworker must satisfy themselves and Barter Hill and the Local Authority of the actual levels, position, route, type/status and conditions of all existing drainage.
4. All buried concrete to be Class 1 conditions in accordance with BRE special digest/BRE Digest 363 and strictly in accordance with the Geotechnical Engineers requirements.
5. All abandoned, buried obstructions encountered during the construction of Highway & Drainage Works are to be broken out to bed level of drains and sewers, and to the formation of car parks and drives etc., and to sufficient depth to allow for laying service company's mains and services.
6. Depth and location of all existing services to be traced and recorded prior to any drainage excavations.
7. All private drainage is to be laid to levels shown using flexibly jointed pipes, either uPVC to BS 4660 and BS5481 or vitrified clayware to BS EN 295. Connections to be at invert level unless otherwise indicated. All new SW drains to connect into extg SW drainage.
8. All private drainage works to be carried out in accordance with the provisions laid down in BS EN 752 & The Building Regulations, Part H.
- NOTE:
All Service entries in to buildings are to be mastic sealed at ground level to avoid possible ingress of gases.
9. Generally pipes to have granular Bed & surround in accordance with manufacturers recommendations ensuring adequate protection with respect to depth and location. SW drainage to be Ø 110mm and generally laid to a 1:100 fall. FW drainage to be Ø 110 and generally laid to a 1:80 fall unless otherwise indicated. All new connection to be at invert level.
10. The route, depth, position and outfalls of all sewers and drains within the demise are to be accurately determined before the start of any drainage works. All extg drainage features to remain are to be protected during the development works.

ALL BURIED CONCRETE BELOW 2.0M TO BE TO CLASS 1 CONDITIONS			
Rev.	Description	By	Date
P7	Extent of Resurfacing Works altered to suit amended Car Park Layout	MG	04.02.13
P6	Retaining Wall and extent of Resurfacing Works amended.	MG	31.01.13
P5	Position of Panel Wall amended.	MG	25.01.13
P4	Proposed Levels amended.	MG	24.01.13
P3	Car Park Specs and minor Details added.	MG	23.01.13
P2	Retaining Wall and Panel Wall details added.	MG	23.11.12
P1	Preliminary Issue.	JR	15.11.11

barter hill

Barter Hill Partnership Limited
Wynters Farm Barn
Magdalen Laver
Ongar
Essex CM5 0EW
t: 01279 430888
f: 01279 429007
e: mail@barterhill.co.uk
15 Meridian Way
Meridian Business Park
Norwich NR7 0TA
t: 01603 300360
f: 01603 438854
e: mail@barterhill.co.uk

Consulting Structural
& Civil Engineers

Client Stace LLP		
Project The Barnham Bridge Inn 28 Barnham Road, PO26 0ES		
Drawing Title External Works and Drainage Layout		
Designed by JR	Drawn by JR	Checked by MG
Scale @ A1 As shown	Date November 2011	
Drawing No. 4388/100	Revision P7	Job Ref 4388
Status PRELIMINARY ISSUE		
Cad file BHP\Projects\4388		Contact Office Magdalen Laver