



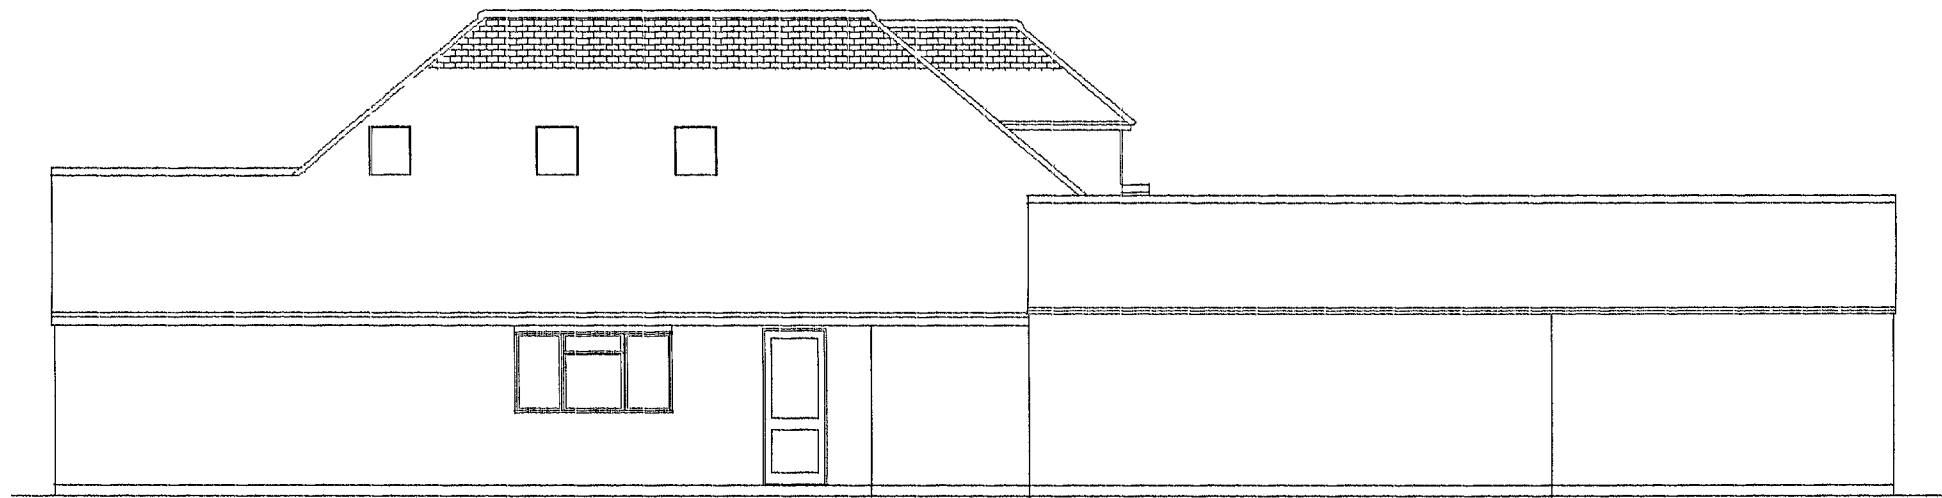


NEW NORTH ELEVATION



NEW WEST ELEVATION

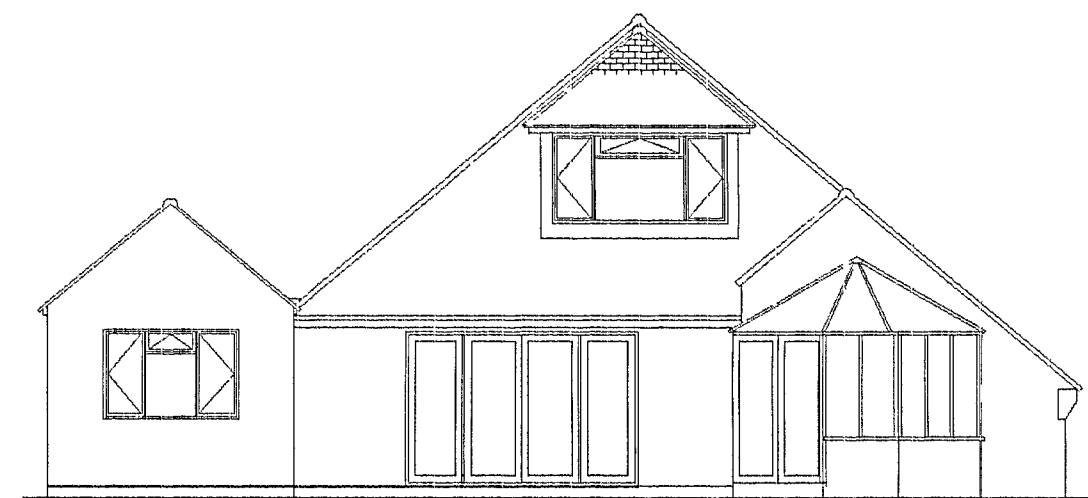


NEW SOUTH ELEVATION

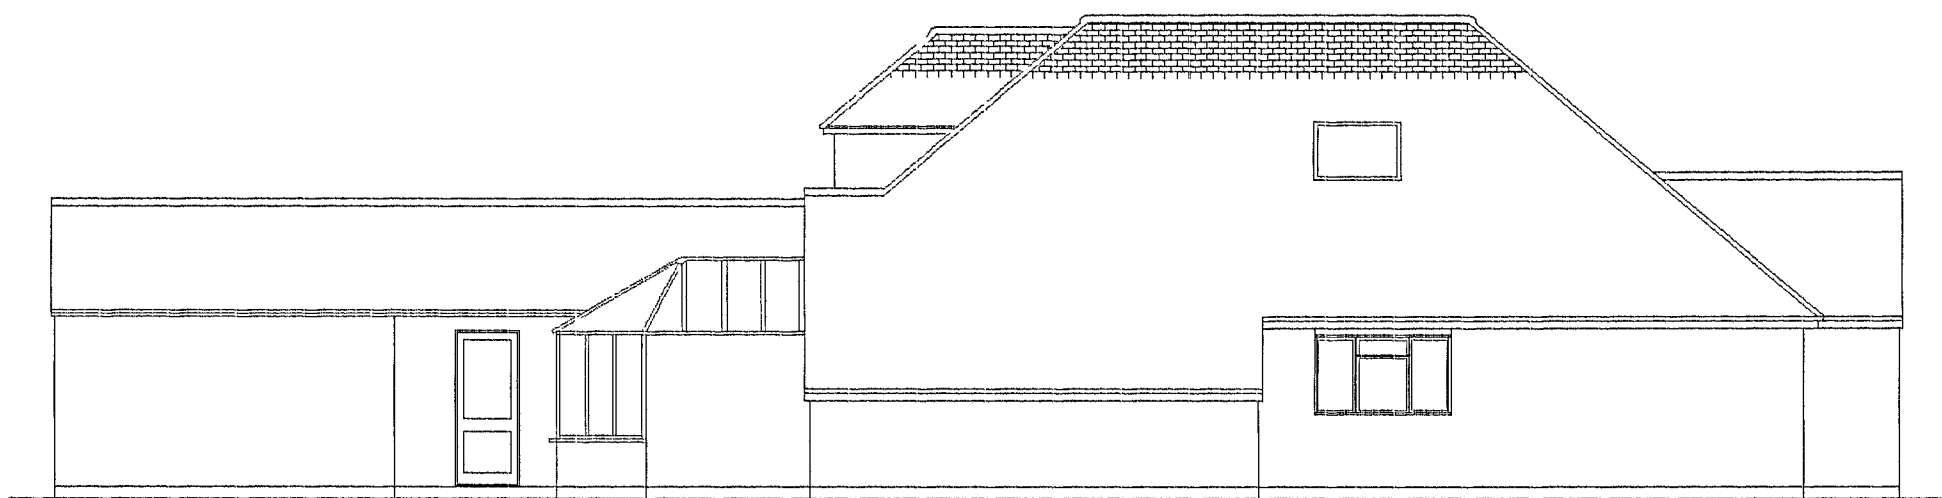

NEW EAST ELEVATION



LOCATION PLAN

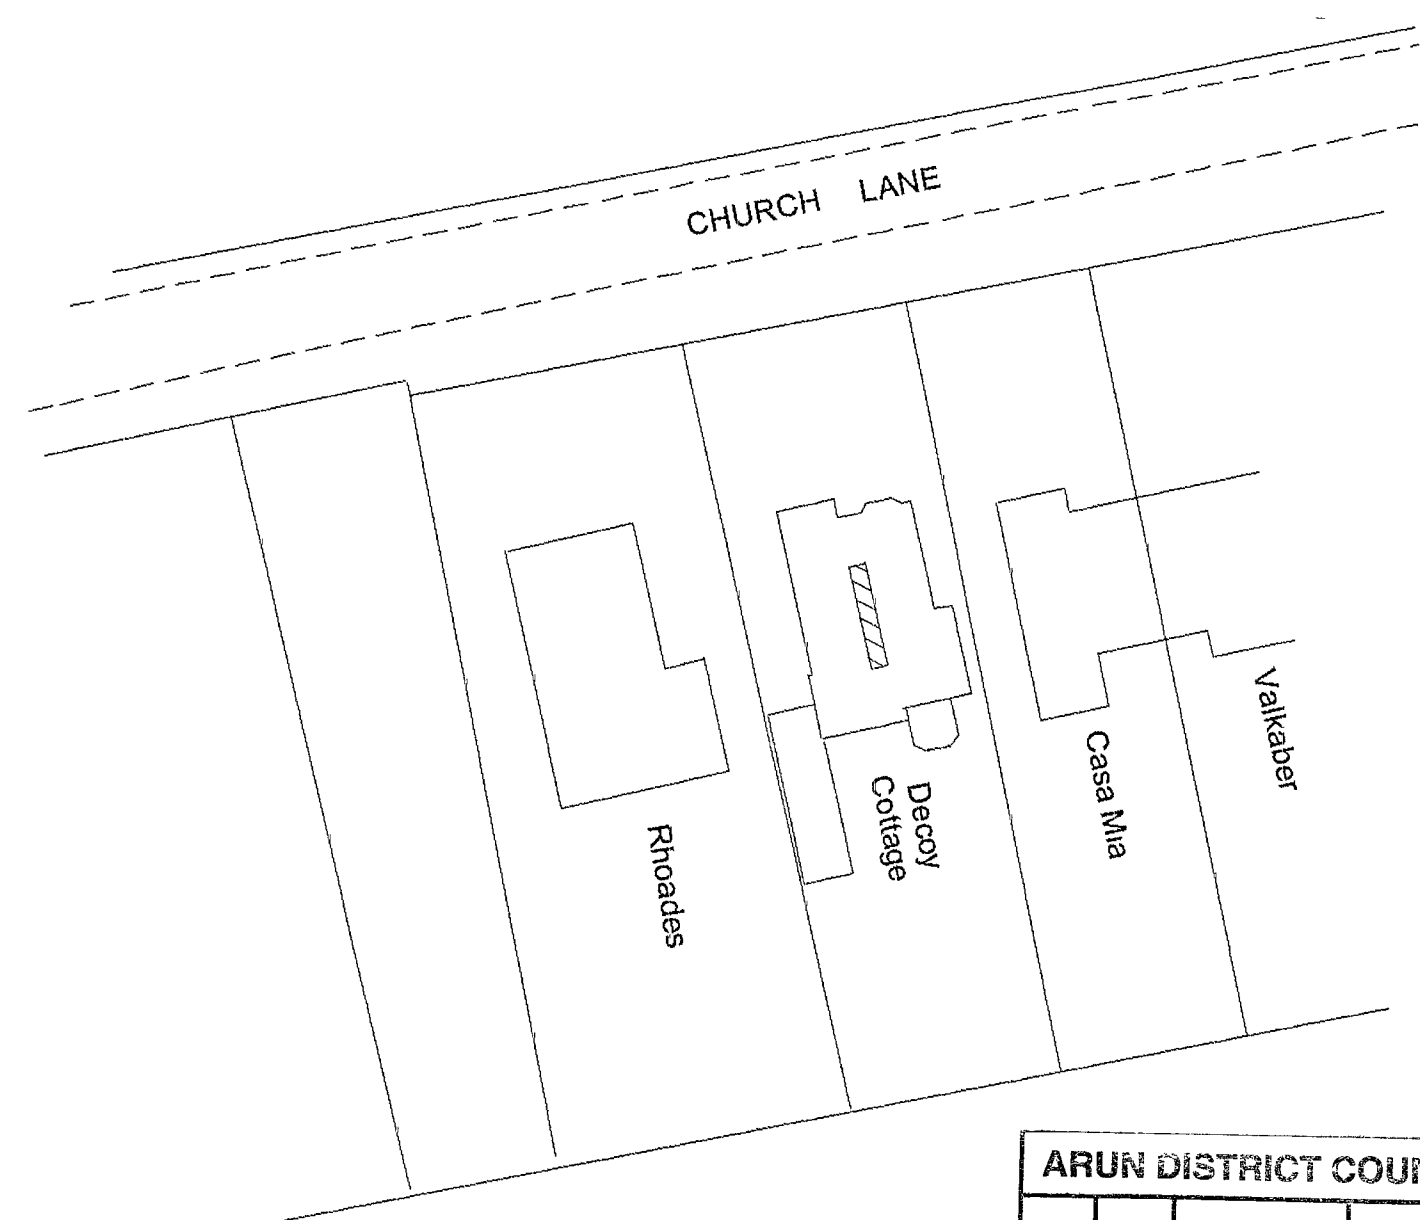

SITE PLAN

ARUN DISTRICT COUNCIL			
No.	EG	4	06
RECEIVED 12 1 04			

Do not scale from drawings (excepting Local Authorities) All dimensions to be checked on site			
All work to comply with Building Regulations, British Standards, manufacturer's instructions /specifications and engineer's calculations at all times. Construction must also comply with all safety at work regulations. Additional work may be requested by the building inspector as work proceeds to ensure the new building complies with all building regulations			
No.	Change	Date	Int.
BKM PLANS architectural plans and drawing service			
Title Extend roof to include ridge line Decoy Cottage Church Lane, Eastergate			
Scale	1 100 1 500 1 1250		
Date	6th January 2006		
Drawn by			
Drawing 1 / 1			
All drawings are copyright of BKM Plans Ltd and may not be reproduced without prior permission			