



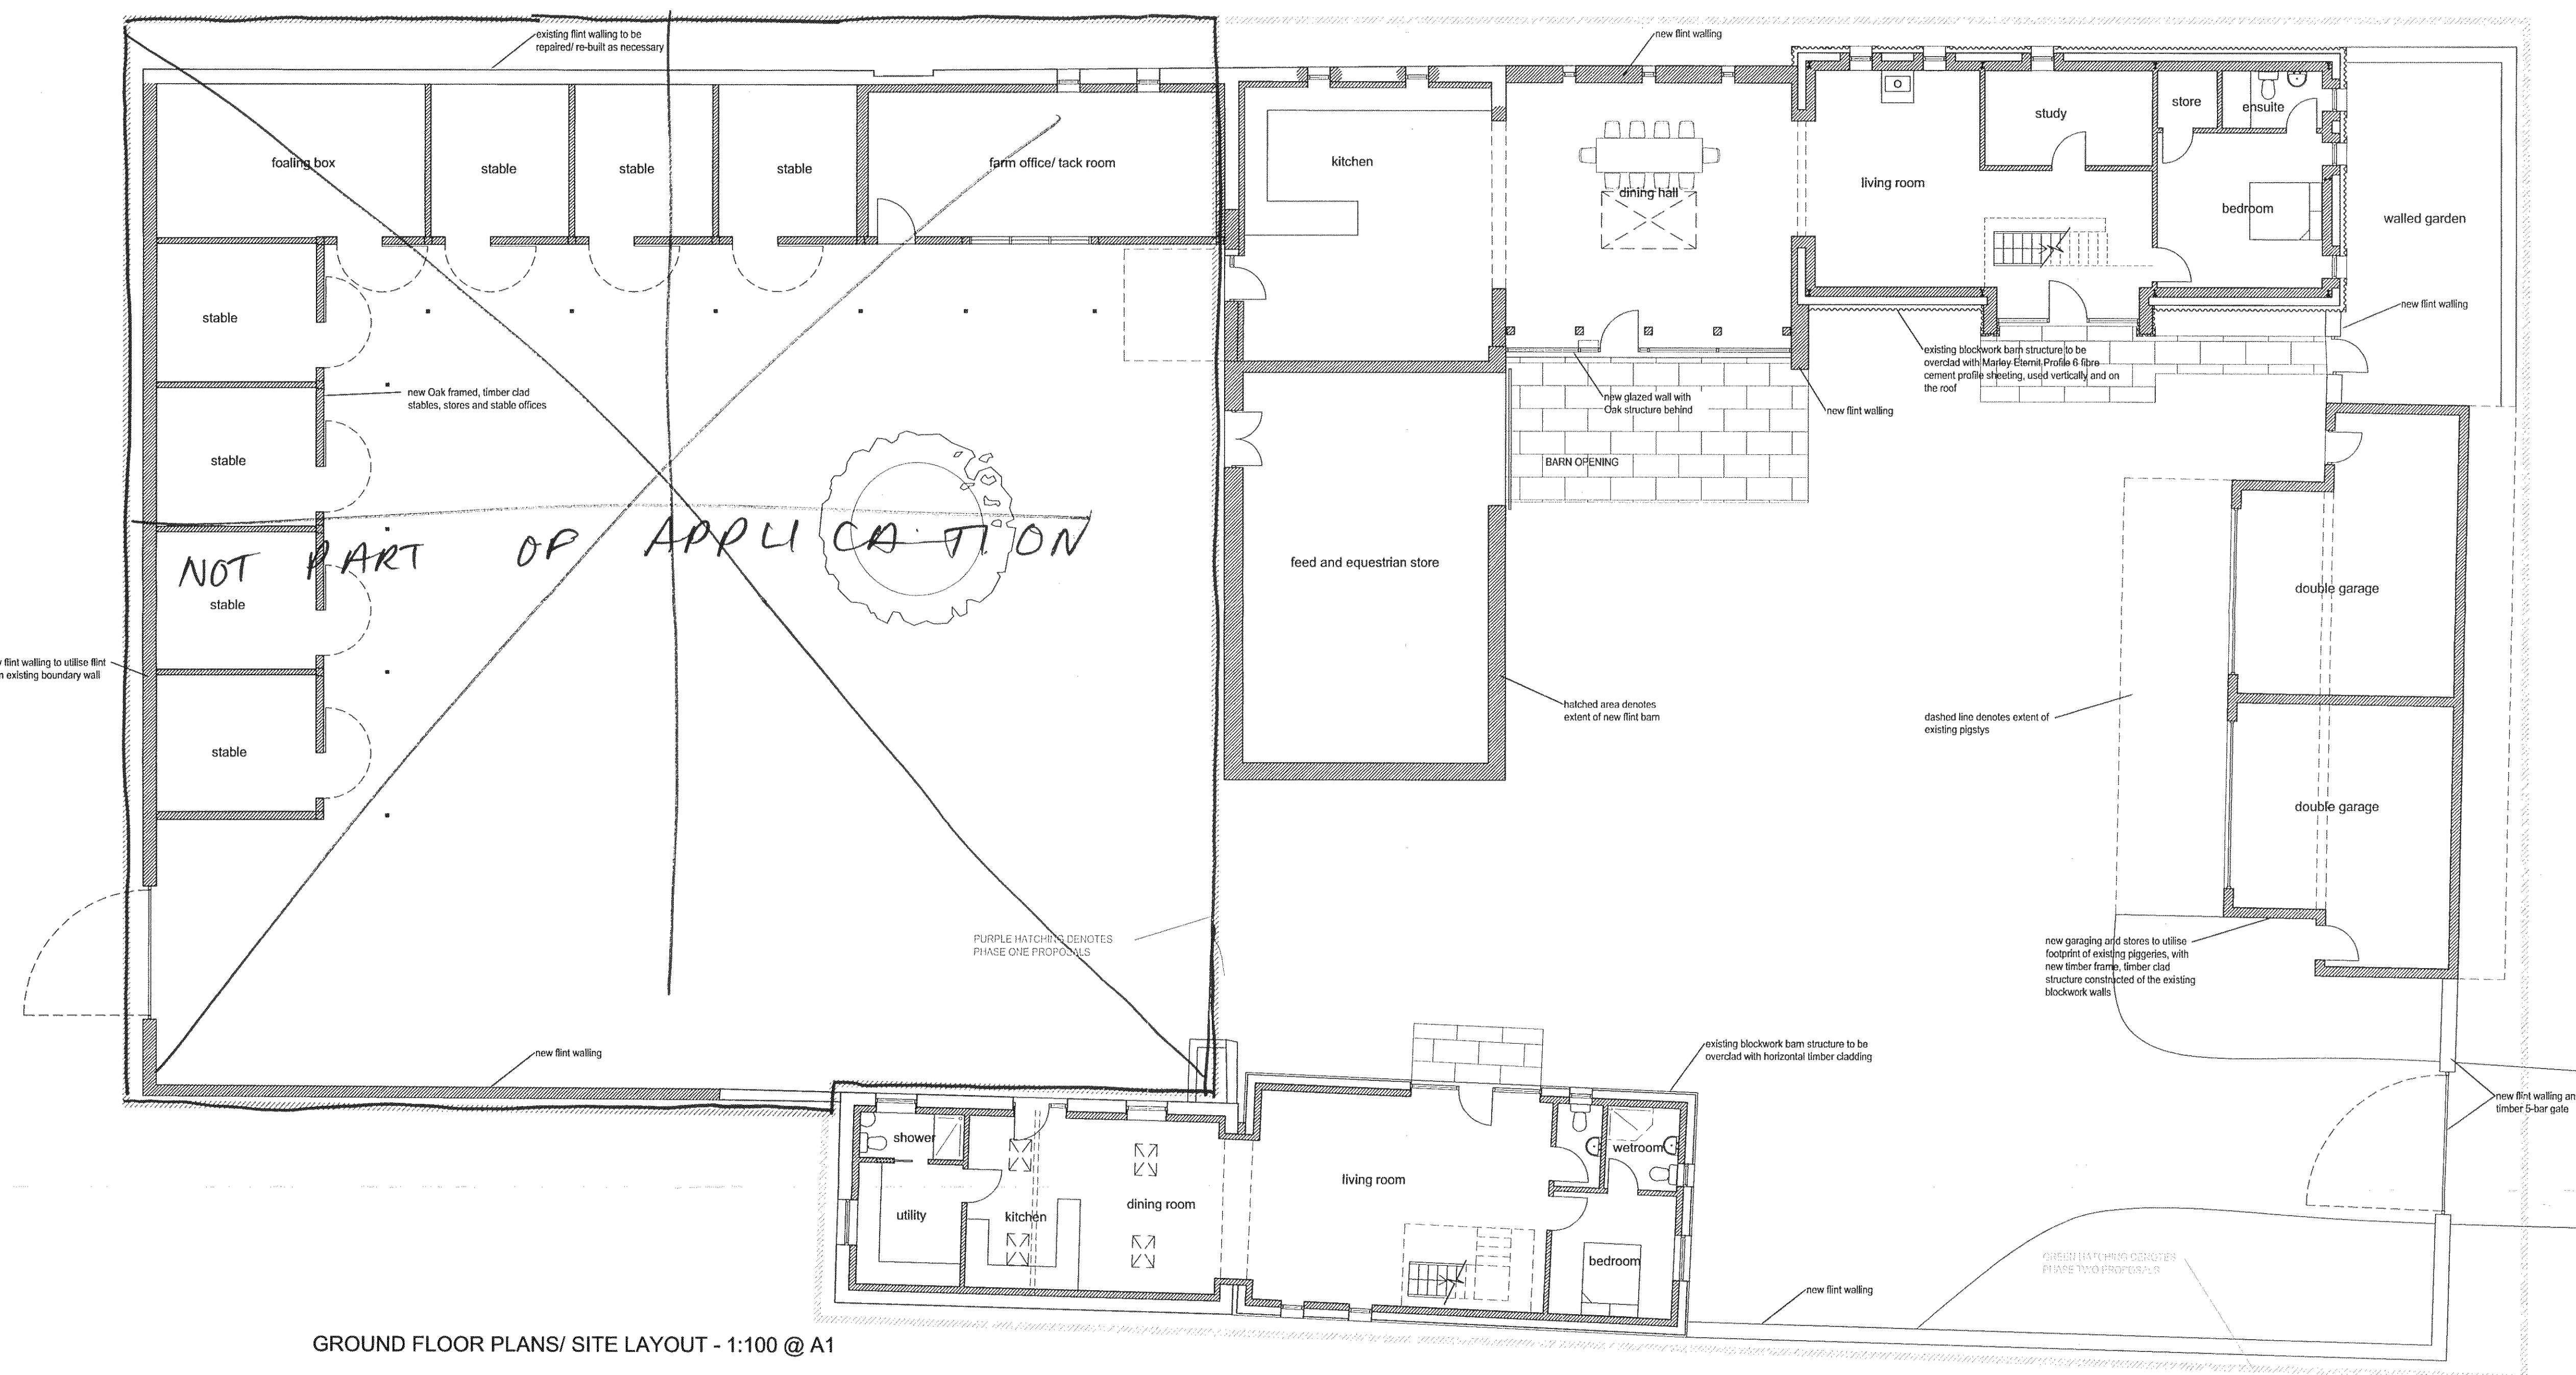

GROUND FLOOR PLANS/ SITE LAYOUT - 1:100 @ A1

NOTES
DO NOT SCALE OFF THIS DRAWING
CHECK ALL DIMENSIONS ON SITE BEFORE ANY WORK IS COMMENCED
ALL GOODS MATERIALS AND WORKMANSHIP MUST CONFORM WITH CURRENT BUILDING REGULATIONS, BRITISH STANDARDS AND CODES OF PRACTICE
COPYRIGHT OF THIS DRAWING IS RETAINED BY THE ARCHITECT AND IT MUST NOT BE REPRODUCED WITHOUT WRITTEN CONSENT

G	11.02.14	ec	Phase 1 & 2 notation added at planning consultants request
F	06.02.14	ec	amendments to stables following clients comments
E	20.11.13	ec	amendments to stables following clients comments
D	16.08.13	ec	amendments to plans following clients comments
C	12.08.13	ec	amendments to plans following clients comments
B	25.07.13	ec	amendments to plans following clients comments
A	05.07.13	ec	amendments to plans following clients comments
REV	DATE	BY	AMENDMENT

 

THE DESIGN STUDIO

84 High Street
Dorchester
West Dorset
DT11 1SD

1 01903 808029

1 01903 815649

info@folkesarchitects.co.uk

CLIENT
Mr. P. Voller

JOB TITLE
**Tars Farm
Church Lane
Barnham**

DRAWING TITLE
Ground Floor/ Site Plans As Proposed

DATE	June '13	SCALE	1:100	DRAWN BY	EC
				CHECKED BY	MF

JOB NO.	DRAWING NO.	REVISION
1309	2.01	G

