




North West Elevation of Site As Proposed - 1:100 @ A1

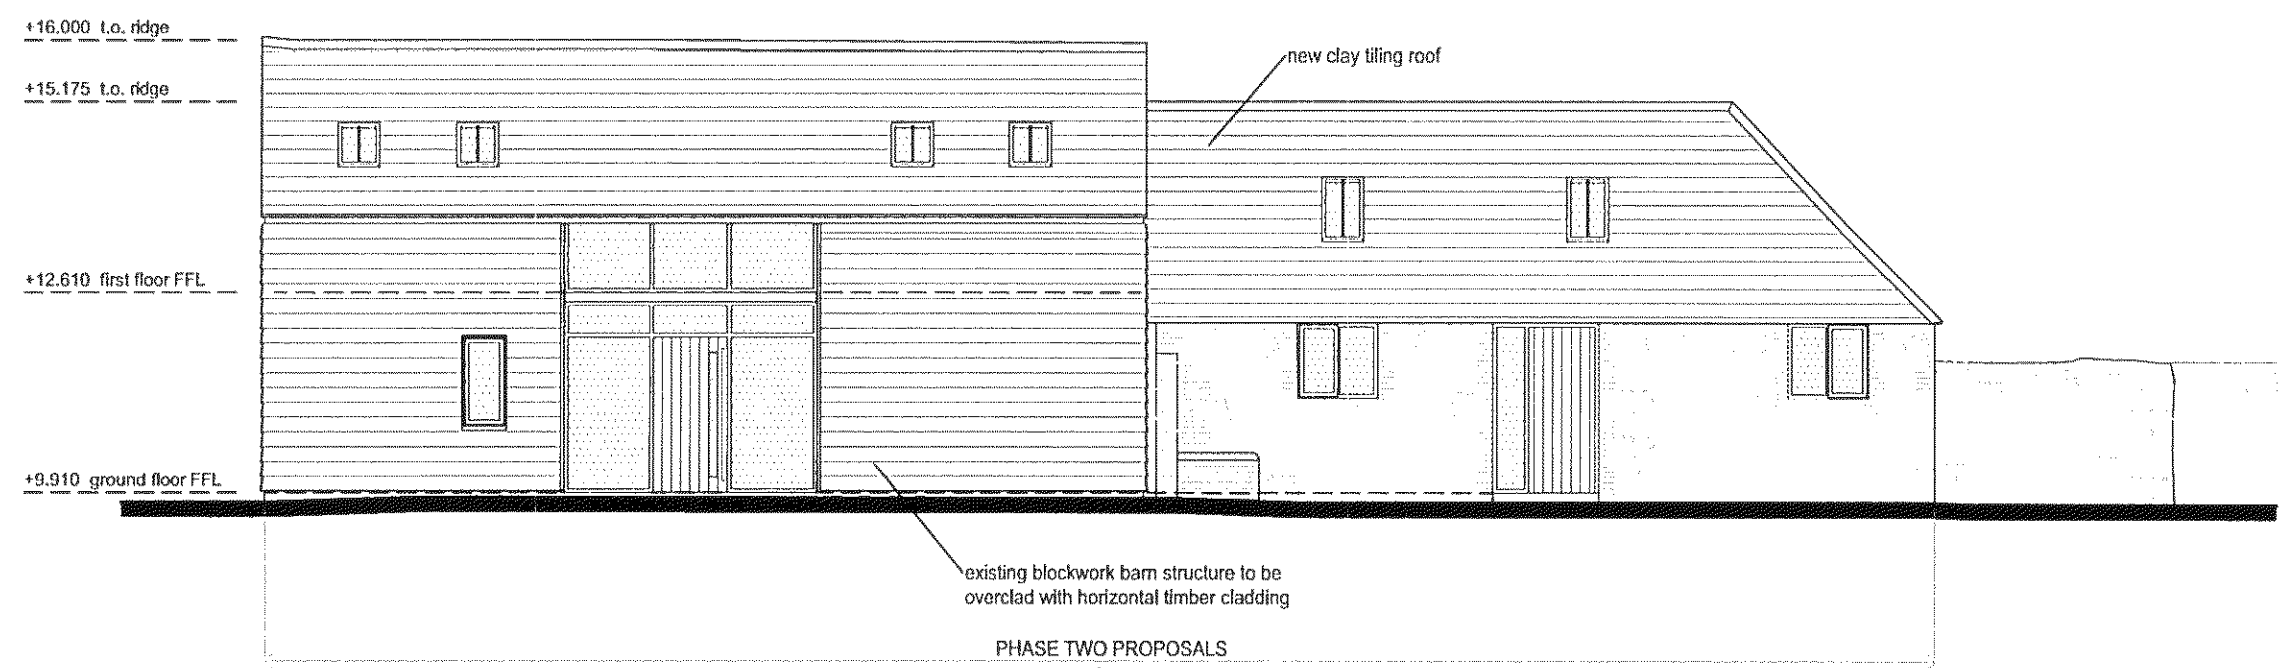


North West Elevation of Barn no.02 As Proposed - 1:100 @ A1

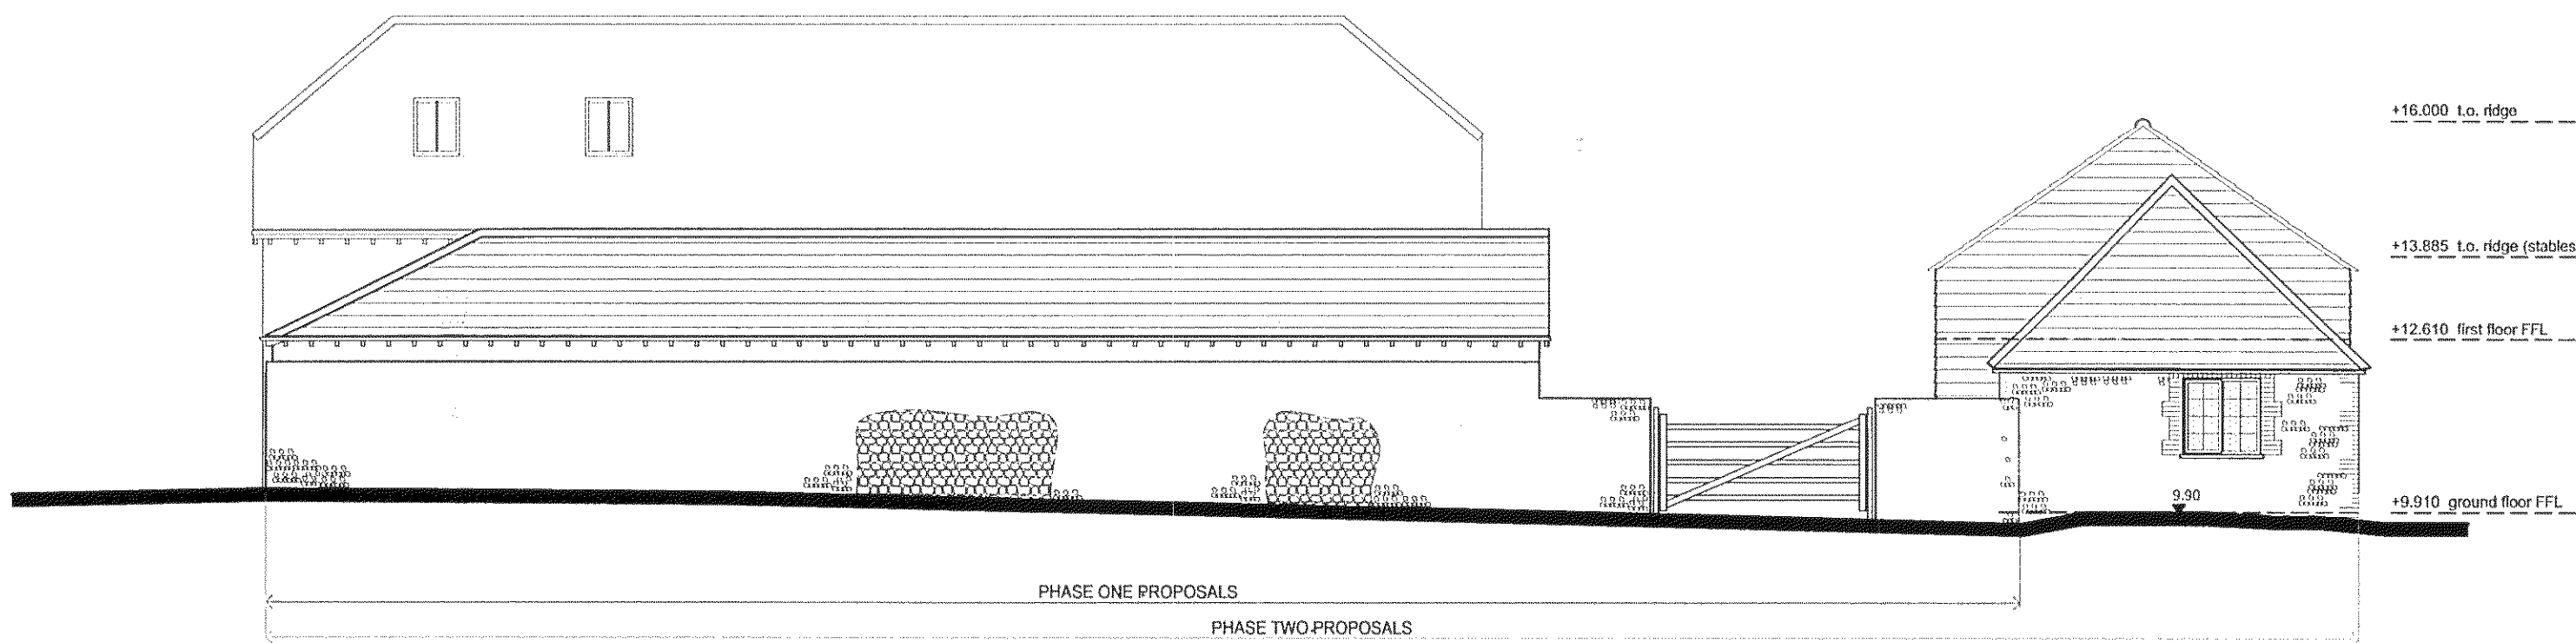


South West Elevation of Site As Proposed - 1:100 @ A1

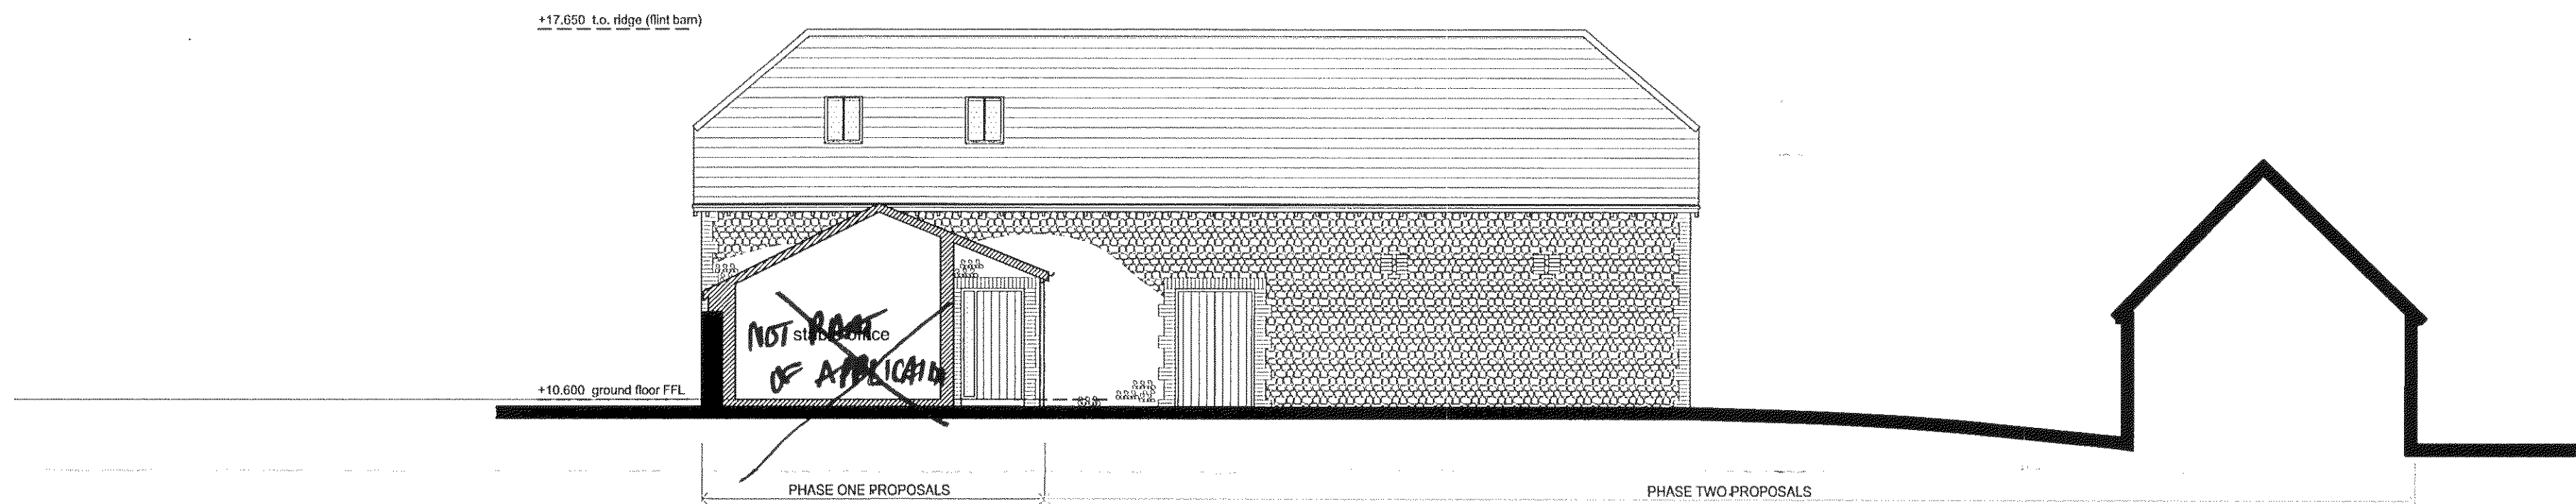


South West Sectional Elevation As Proposed - 1:100 @ A1

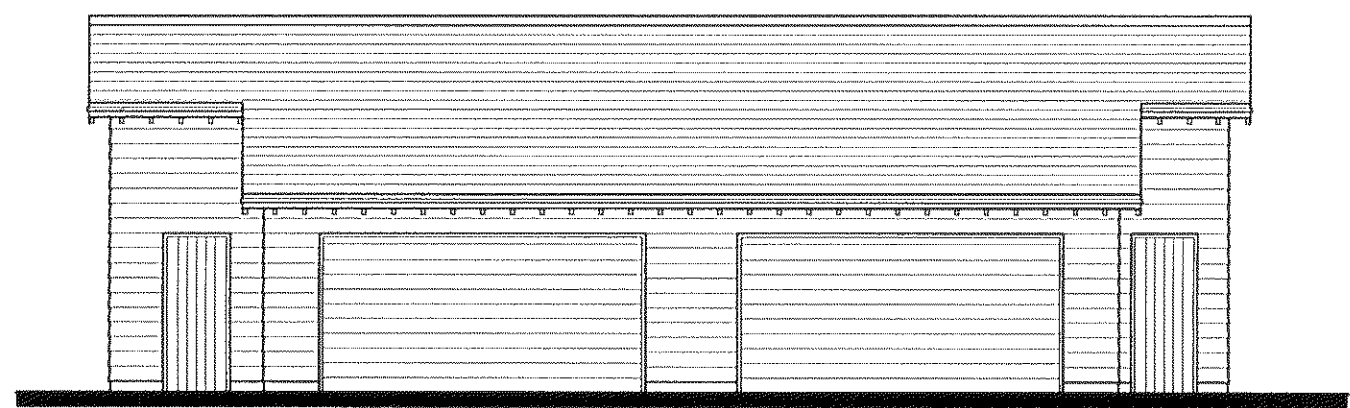


South West Elevation of Garage As Proposed - 1:100 @ A1

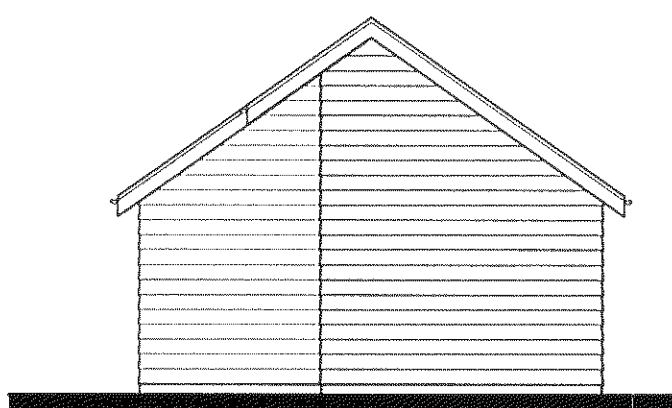


South East Elevation of Garage As Proposed - 1:100 @ A1

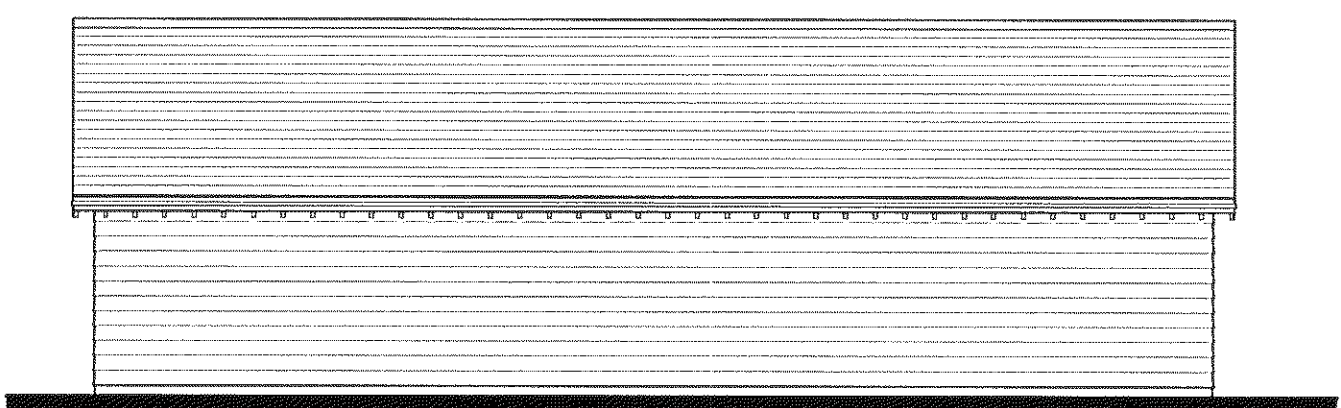

North West Elevation of Garage As Proposed - 1:100 @ A1

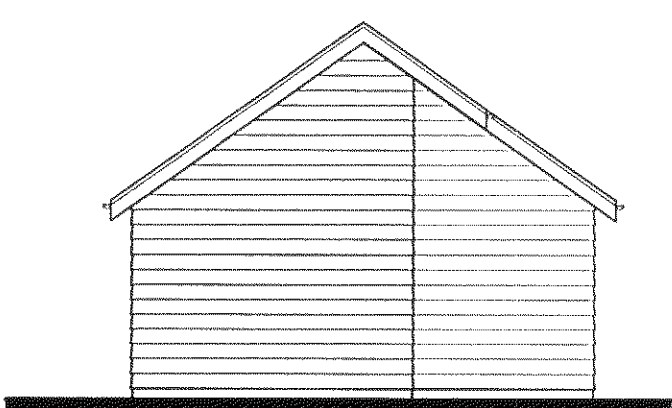

South West Elevation of Garage As Proposed - 1:100 @ A1

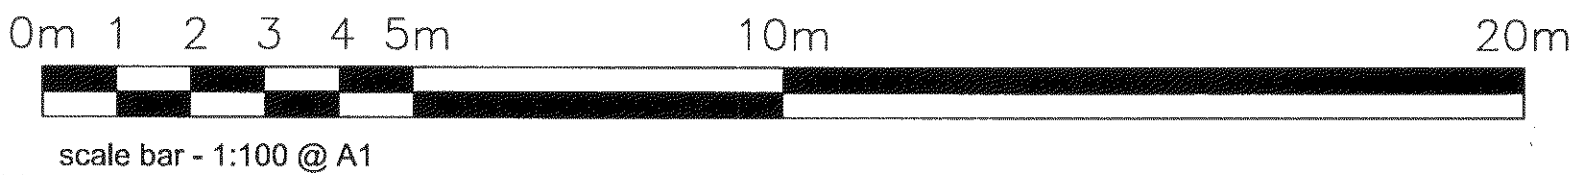

NOTES
DO NOT SCALE OFF THIS DRAWING
CHECK ALL DIMENSIONS ON SITE BEFORE ANY WORK IS COMMENCED
ALL GOODS MATERIALS AND WORKMANSHIP MUST CONFORM WITH CURRENT BUILDING REGULATIONS, BRITISH STANDARDS AND CODES OF PRACTICE
COPYRIGHT OF THIS DRAWING IS RETAINED BY THE ARCHITECT AND IT MUST NOT BE REPRODUCED WITHOUT WRITTEN CONSENT

E	11.02.14	ec	Phase 1 & 2 notation added at planning consultants request
D	06.02.14	ec	amendments to stables following clients comments
C	20.11.13	ec	amendments to stables following clients comments
B	16.08.13	ec	amendments to plans following clients comments
A	12.08.13	ec	amendments to plans following clients comments

REV	DATE	BY	AMENDMENT
-----	------	----	-----------



L 01903 866020
T 01903 815496
info@folkesdirect.co.uk

THE DESIGN STUDIO
54 High Street
Steyning
West Sussex
BN16 9SD

CLIENT

Mr. P. Voller

JOB TITLE

Tars Farm
Church Lane
Barnham

DRAWING TITLE

Elevations As Proposed - sheet 2

DATE	July '13	SCALE	as indicated	DRAWN BY	EC
				CHECKED BY	MF
JOB NO.	1309	DRAWING NO.	2.05	REVISION	E