



NOTES
DO NOT SCALE OFF THIS DRAWING
CHECK ALL DIMENSIONS ON SITE BEFORE ANY WORK IS COMMENCED
ALL GOODS MATERIALS AND WORKMANSHIP MUST CONFORM WITH CURRENT BUILDING REGULATIONS, BRITISH STANDARDS AND CODES OF PRACTICE
COPYRIGHT OF THIS DRAWING IS RETAINED BY THE ARCHITECT AND IT MUST NOT BE REPRODUCED WITHOUT WRITTEN CONSENT

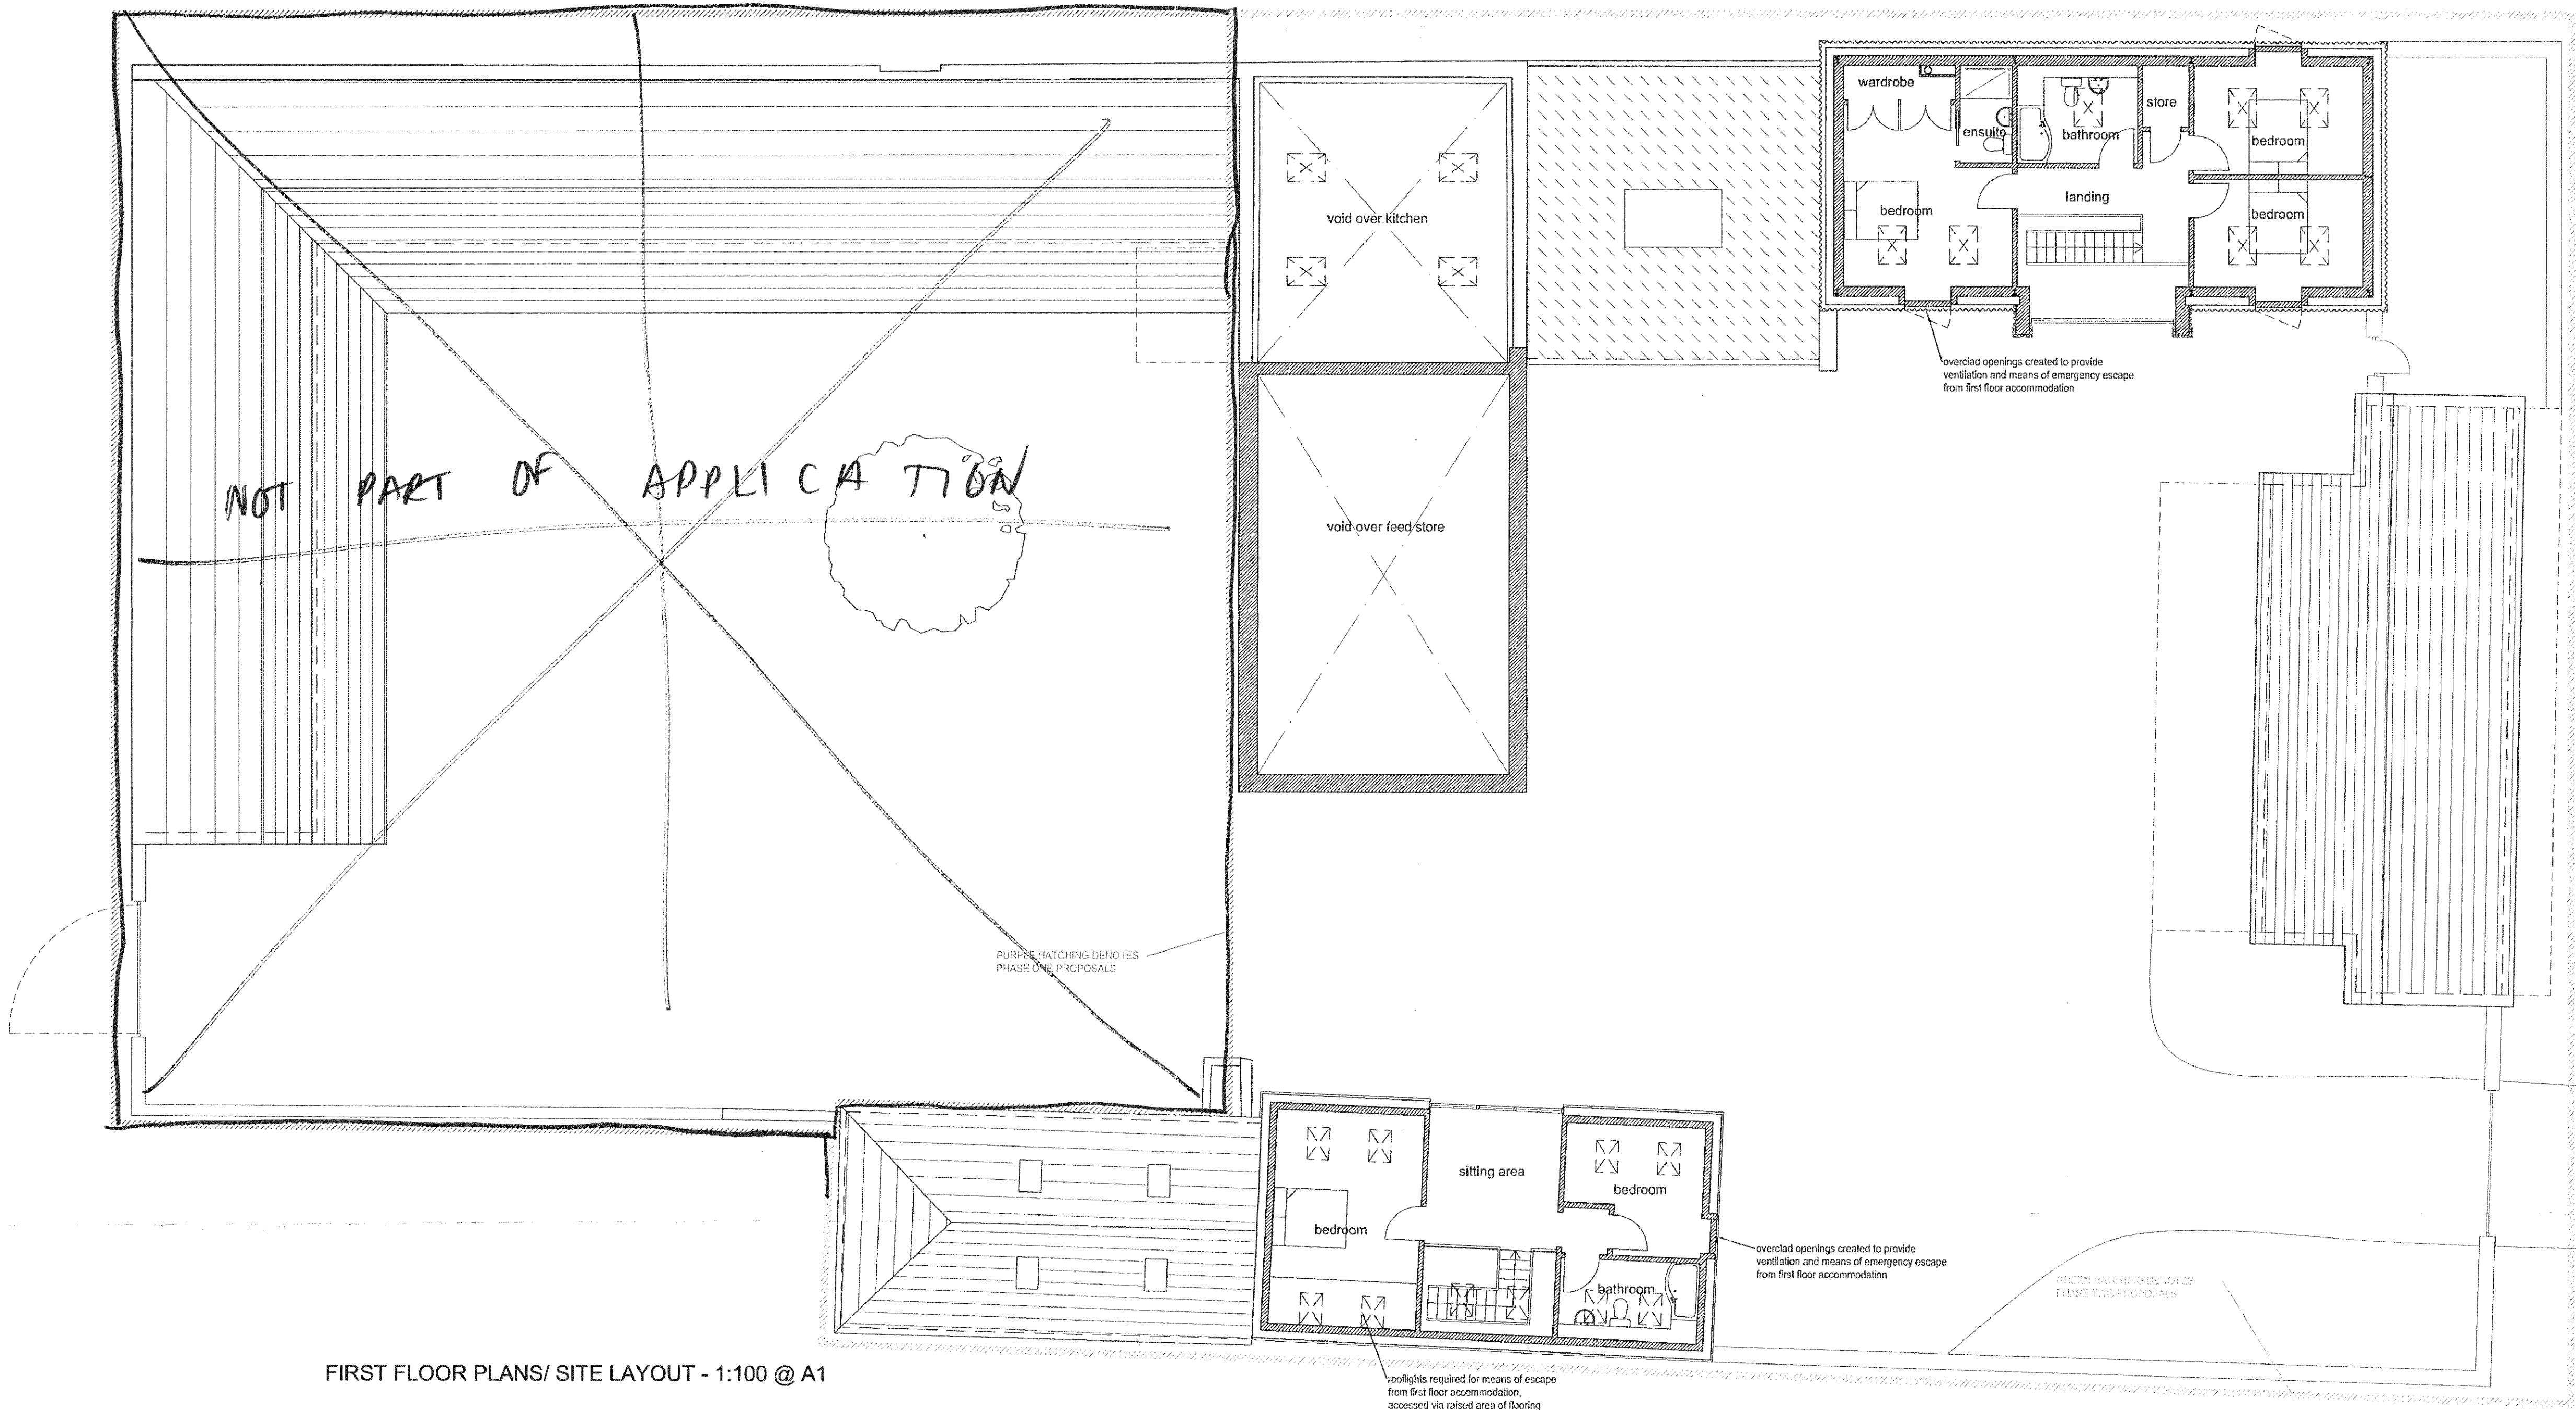

FIRST FLOOR PLANS/ SITE LAYOUT - 1:100 @ A1

G	11.02.14	ec	Phase 1 & 2 notation added at planning consultants request
F	06.02.14	ec	amendments to stables following clients comments
E	20.11.13	ec	amendments to stables following clients comments
D	16.08.13	ec	amendments to plans following clients comments
C	12.08.13	ec	amendments to plans following clients comments
B	25.07.13	ec	amendments to plans following clients comments
A	05.07.13	ec	amendments to plans following clients comments
REV	DATE	BY	AMENDMENT

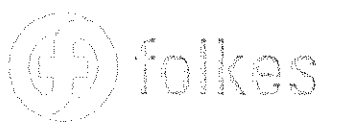

THE DESIGN STUDIO

54 High Street
Barnham
West Sussex
BN41 3JD

L 01903 80629
L 01903 81656
info@folkesarchitects.co.uk

CLIENT
Mr. P. Voller

JOB TITLE
Tars Farm
Church Lane
Barnham

DRAWING TITLE
First Floor Plans As Proposed

DATE June '13	SCALE 1:100	DRAWN BY EC
JOB NO. 1309	DRAWING NO. 2.02	CHECKED BY MF
	REVISION G	

