

NOTES

DO NOT SCALE OFF THIS DRAWING
CHECK ALL DIMENSIONS ON SITE BEFORE ANY WORK IS COMMENCED
ALL GOODS MATERIALS AND WORKMANSHIP MUST CONFORM WITH CURRENT BUILDING REGULATIONS, BRITISH STANDARDS AND CODES OF PRACTICE
COPYRIGHT OF THIS DRAWING IS RETAINED BY THE ARCHITECT AND IT MUST NOT BE REPRODUCED WITHOUT WRITTEN CONSENT

E	11.02.14	ec	Phase 1 & 2 notation added at planning consultants request
D	06.02.14	ec	amendments to stables following clients comments
C	20.11.13	ec	amendments to stables following clients comments
B	16.08.13	ec	amendments to plans following clients comments
A	12.08.13	ec	amendments to plans following clients comments

REV	DATE	BY	AMENDMENT
-----	------	----	-----------



L 01903 668029
T 01583 816496
info@folkesarchitects.co.uk

THE DESIGN STUDIO
84 High Street
Stonham
West Sussex
GU24 0JD

CLIENT

Mr. P. Voller

JOB TITLE


Tars Farm
Church Lane
Barnham

DRAWING TITLE


Elevations As Proposed - sheet 1

DATE	SCALE	DRAWN BY
July '13	as indicated	EC
		CHECKED BY
		MF


JOB NO.	DRAWING NO.	REVISION
1309	2.04	E

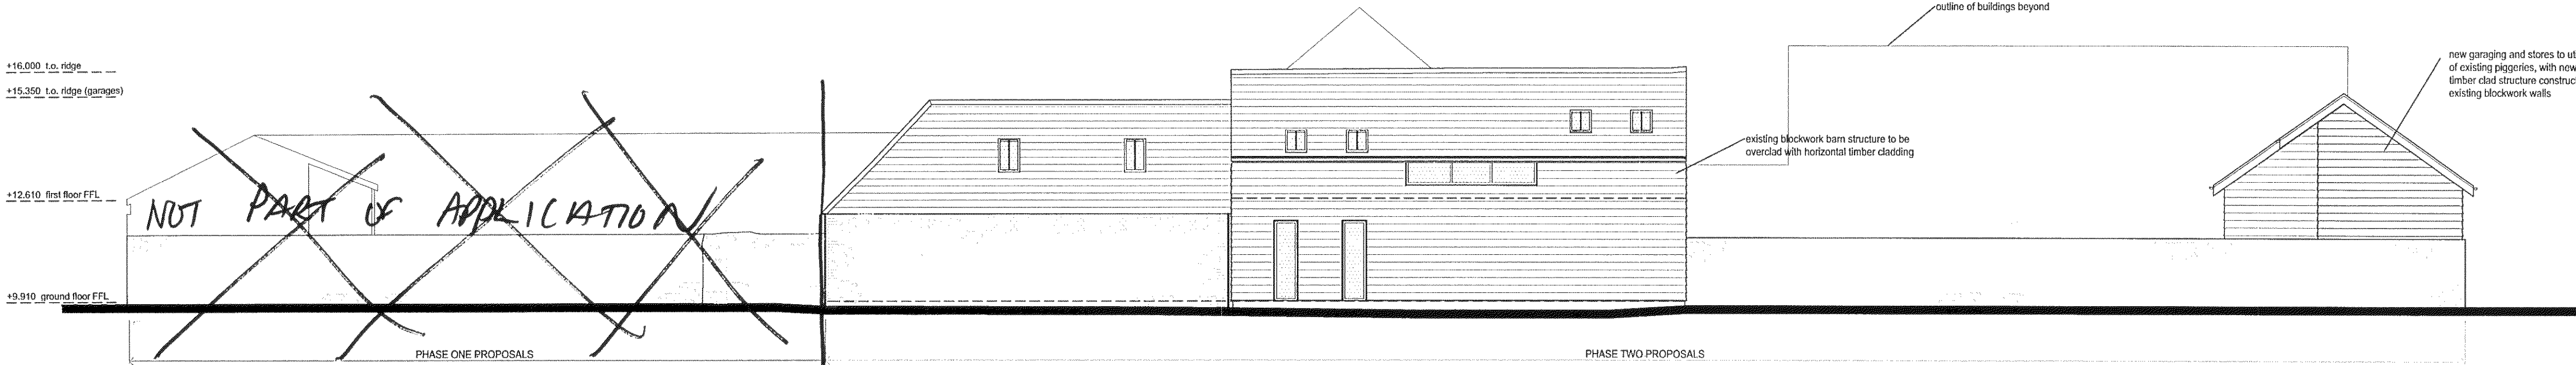


South East Elevation of Site As Proposed - 1:100 @ A1

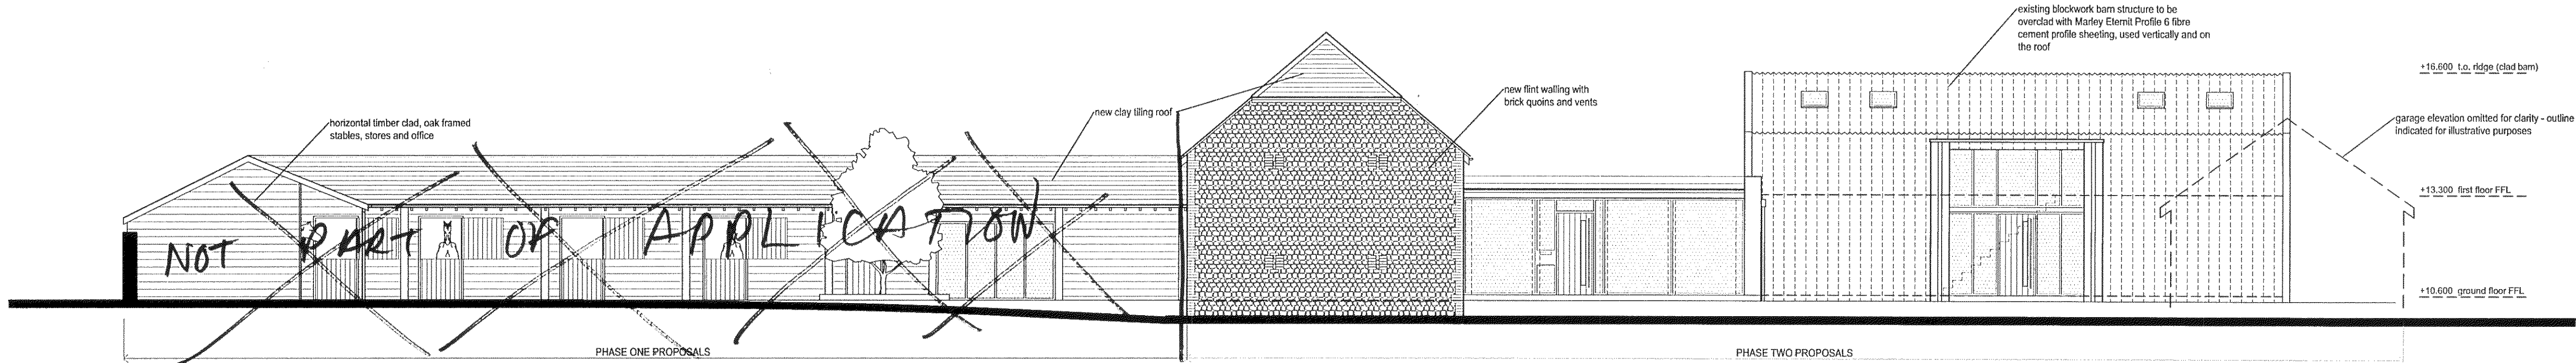


South East Sectional Elevation As Proposed - 1:100 @ A1

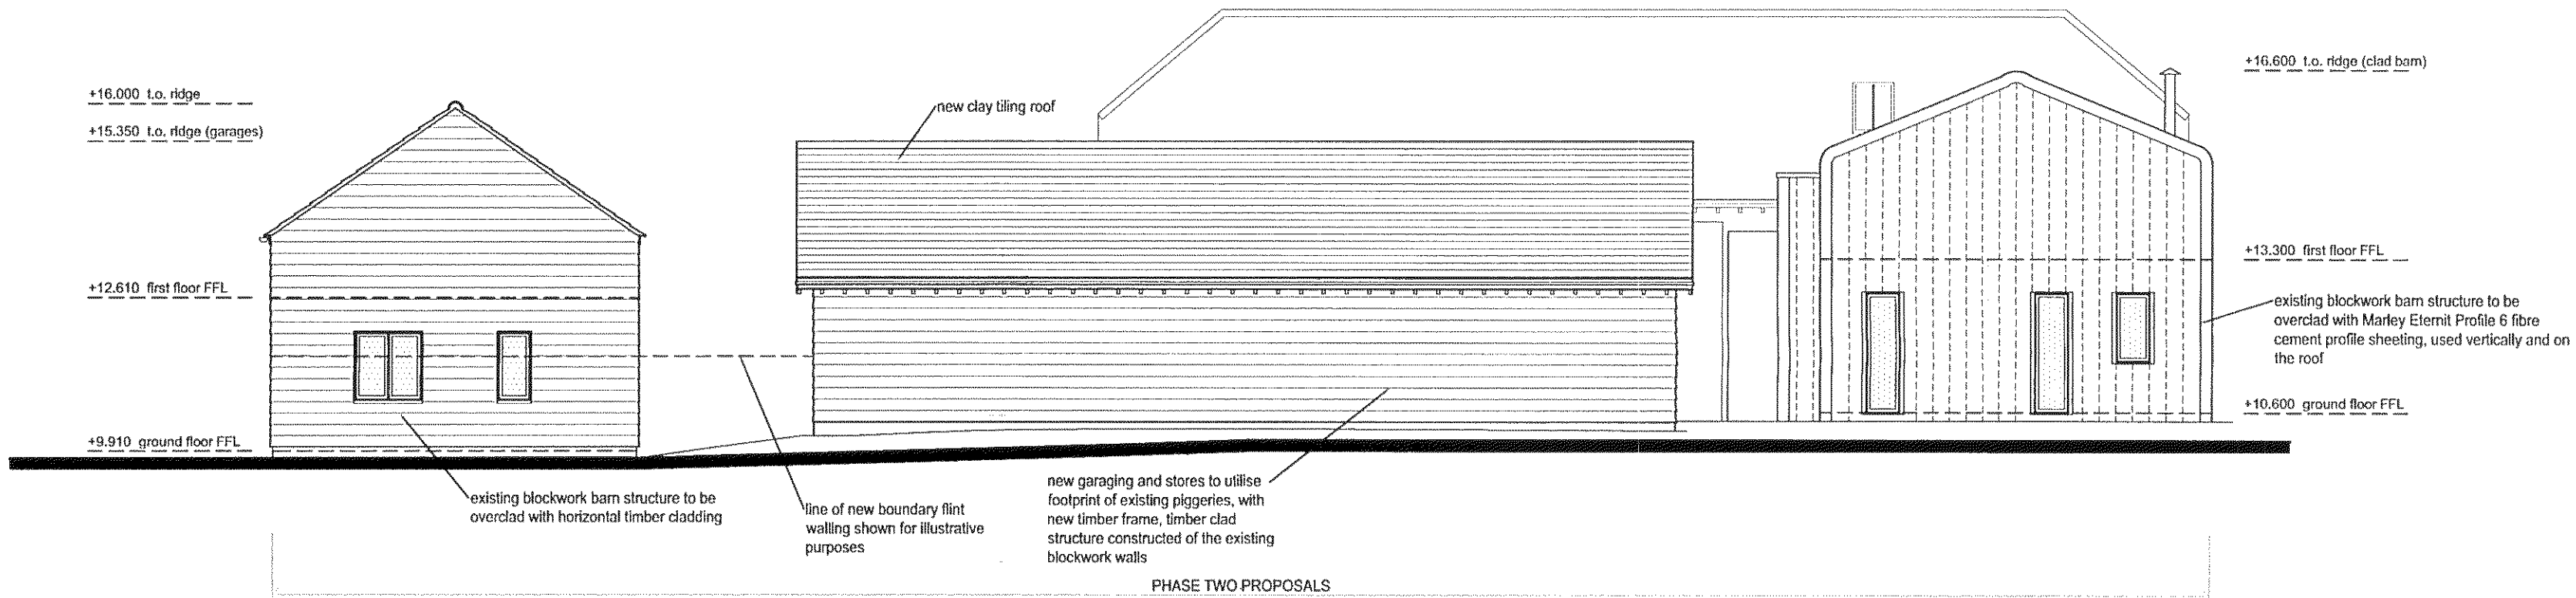

North East Elevation of Site As Proposed - 1:100 @ A1

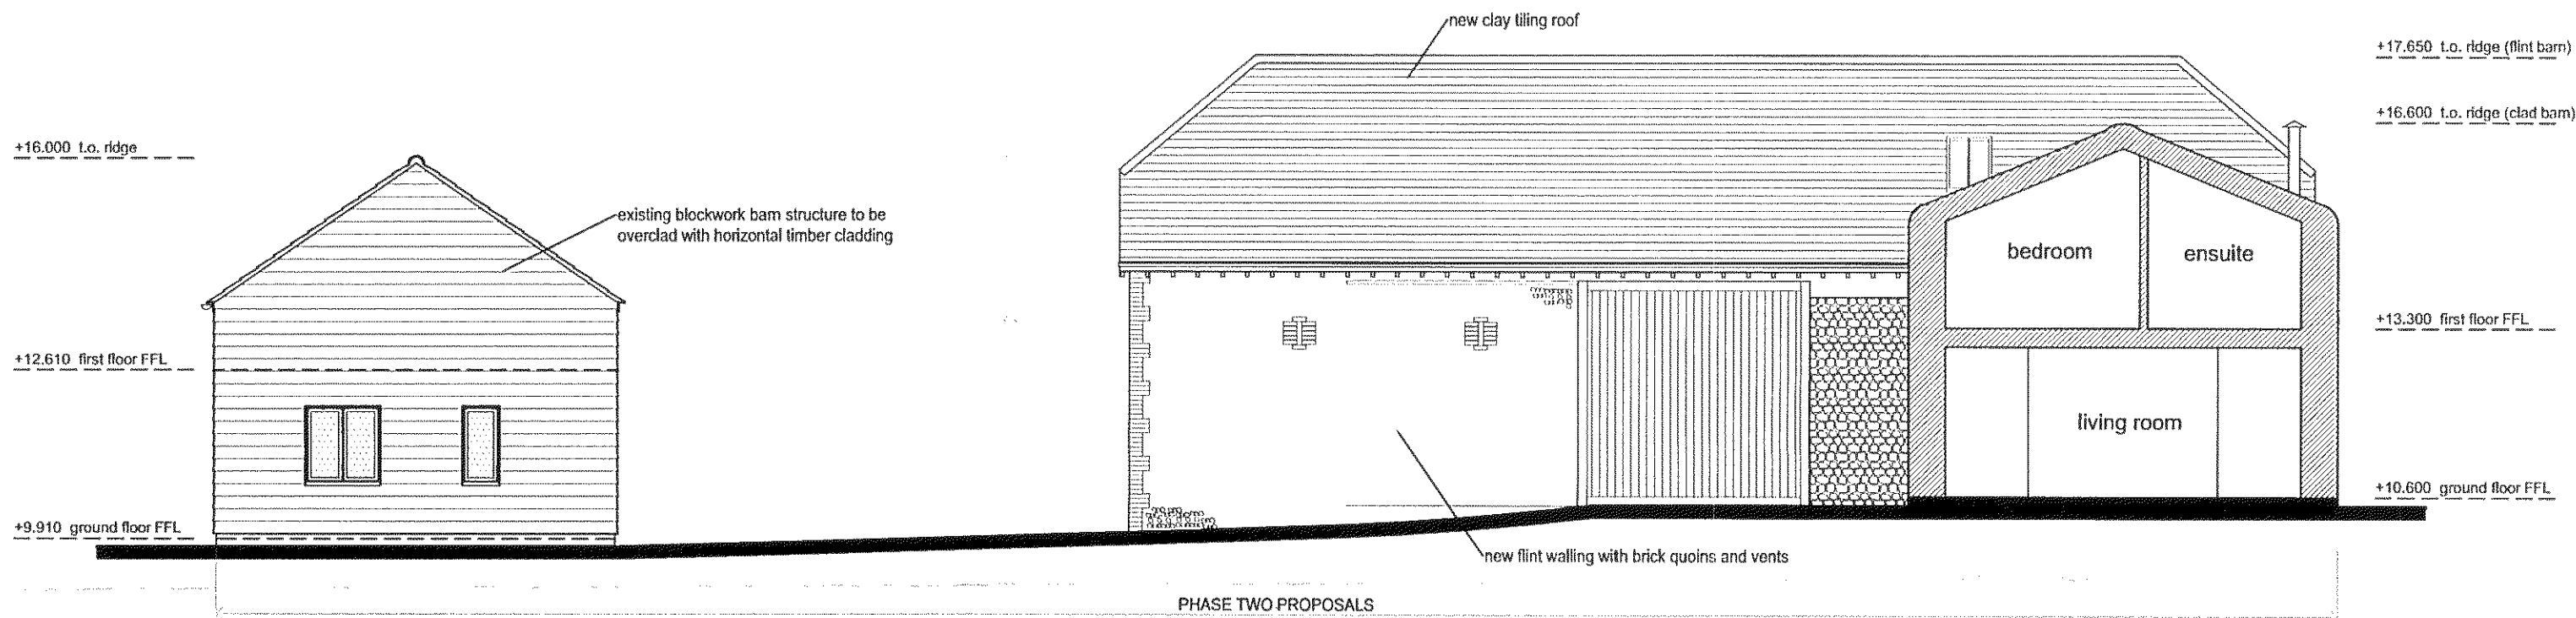

North East Sectional Elevation As Proposed - 1:100 @ A1

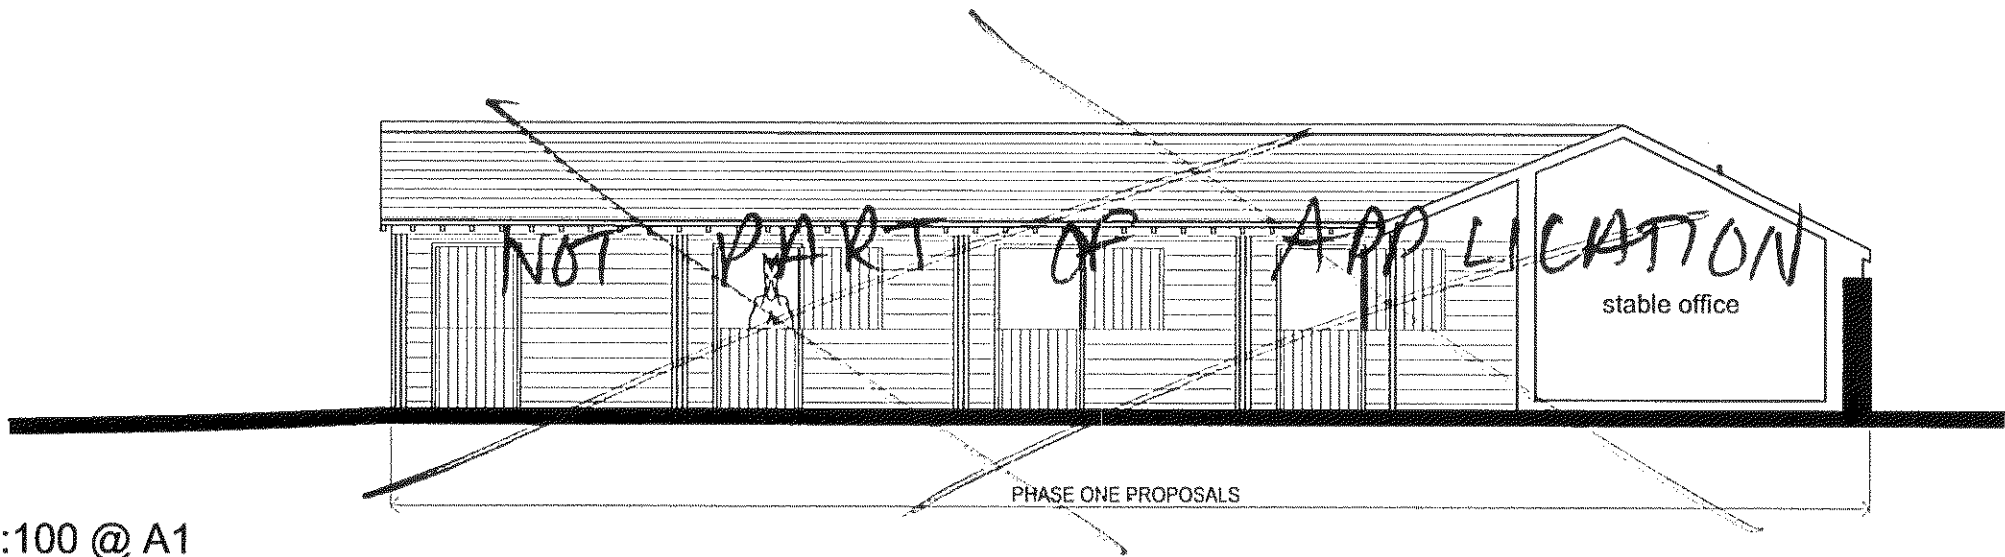

North East Sectional Elevation of Stables As Proposed - 1:100 @ A1

