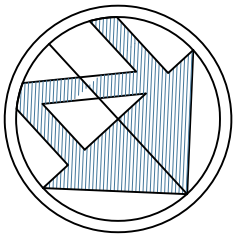
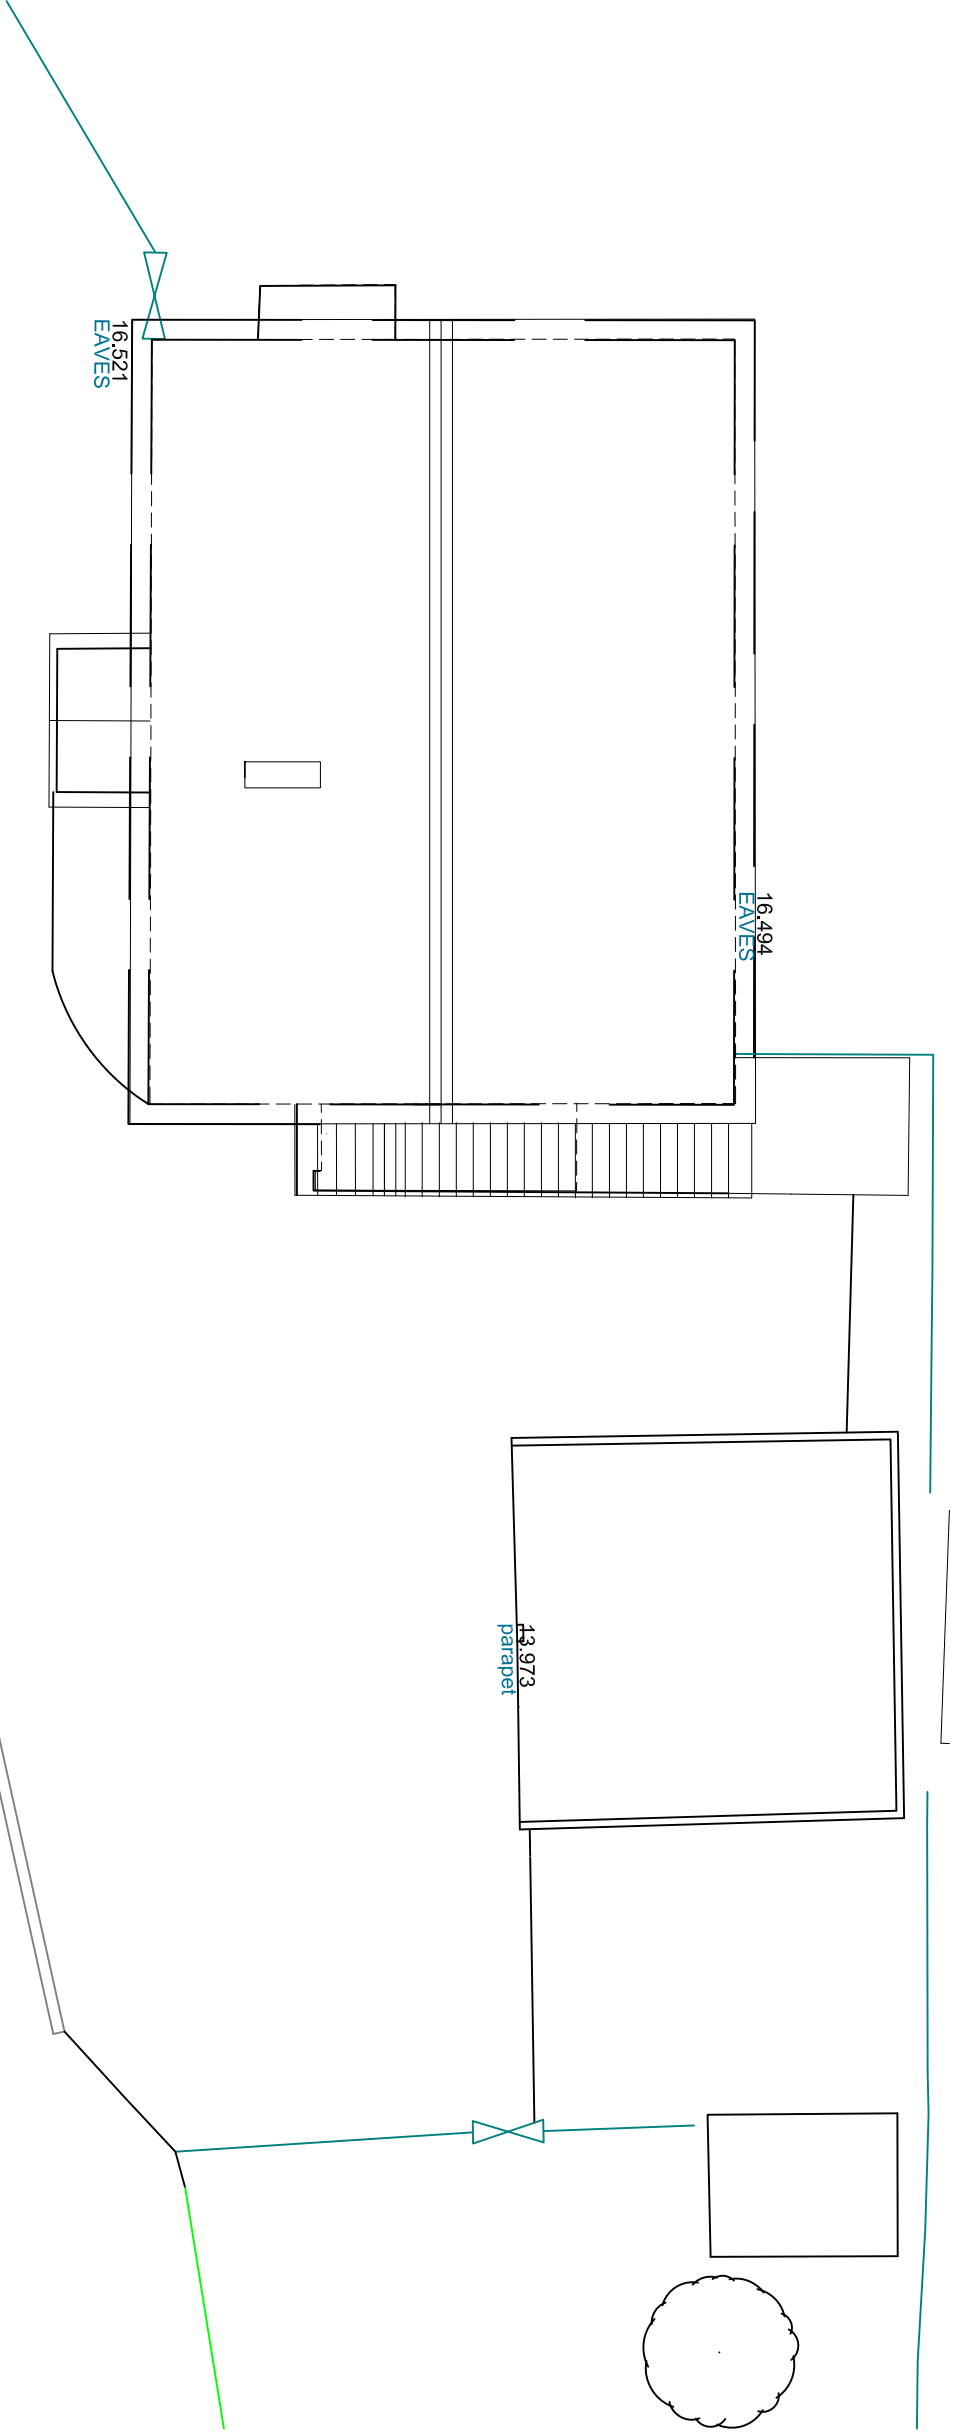
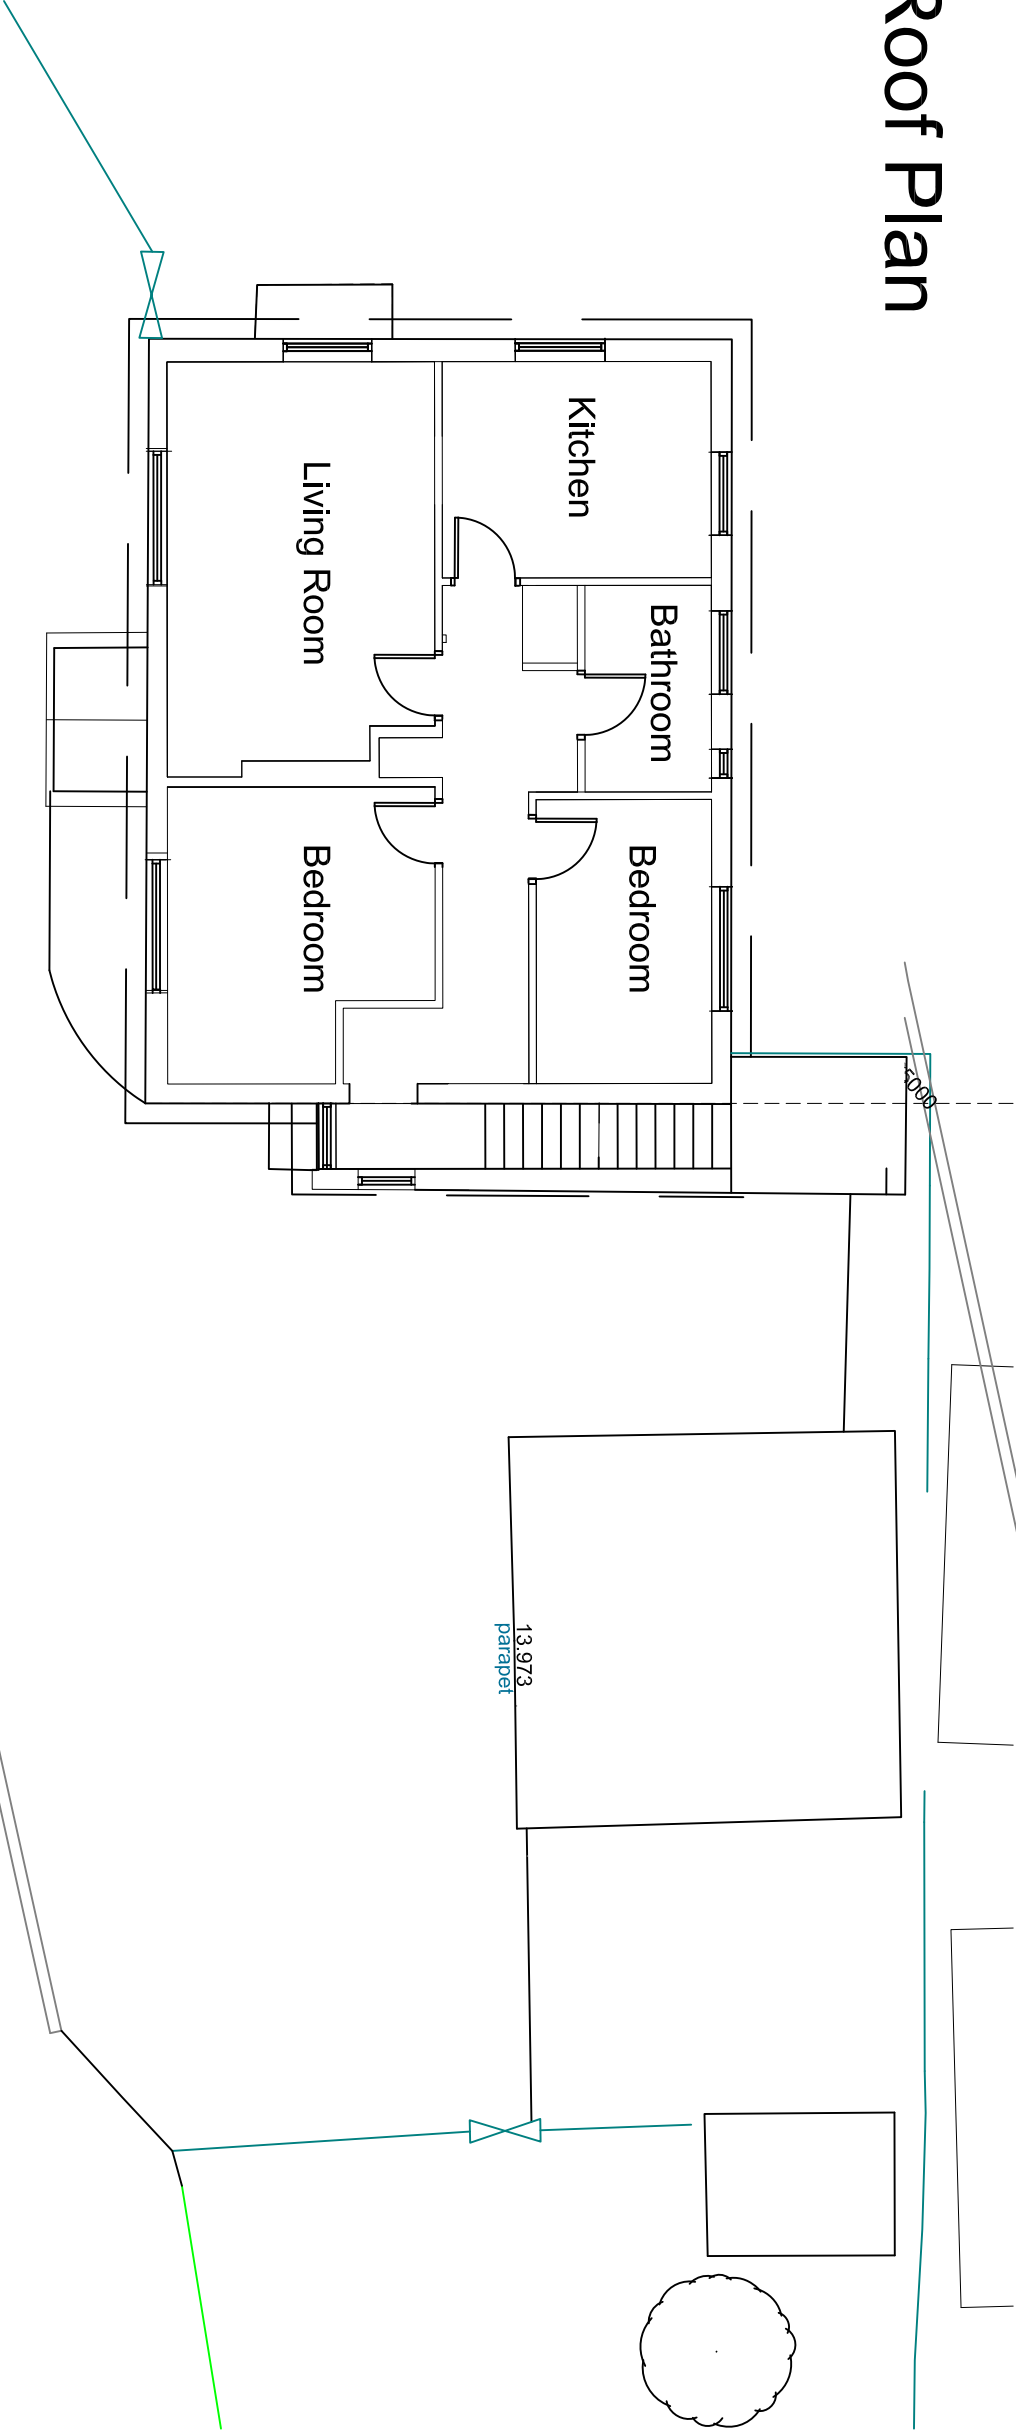

Rev	Date	Revisions	Initials
A	27.04.18	Planning Application Submission.	PS



Roof Plan



First Floor Plan



Project					
House Alterations 2 Como Barnham Road Eastergate					
Drawing					
Existing Arrangement Upper Ground Level Plan					
Date		March 2018			
Drawn		PS		Checked	
Scale		1:100 @ A3			
CAD ref					
Model ref					
Script ref					
Pen ref					
Drawing No					
DP-004					
rev A					