



Rev	Date	Revisions	Initials
A	27.04.18	Planning Application Submission.	PS

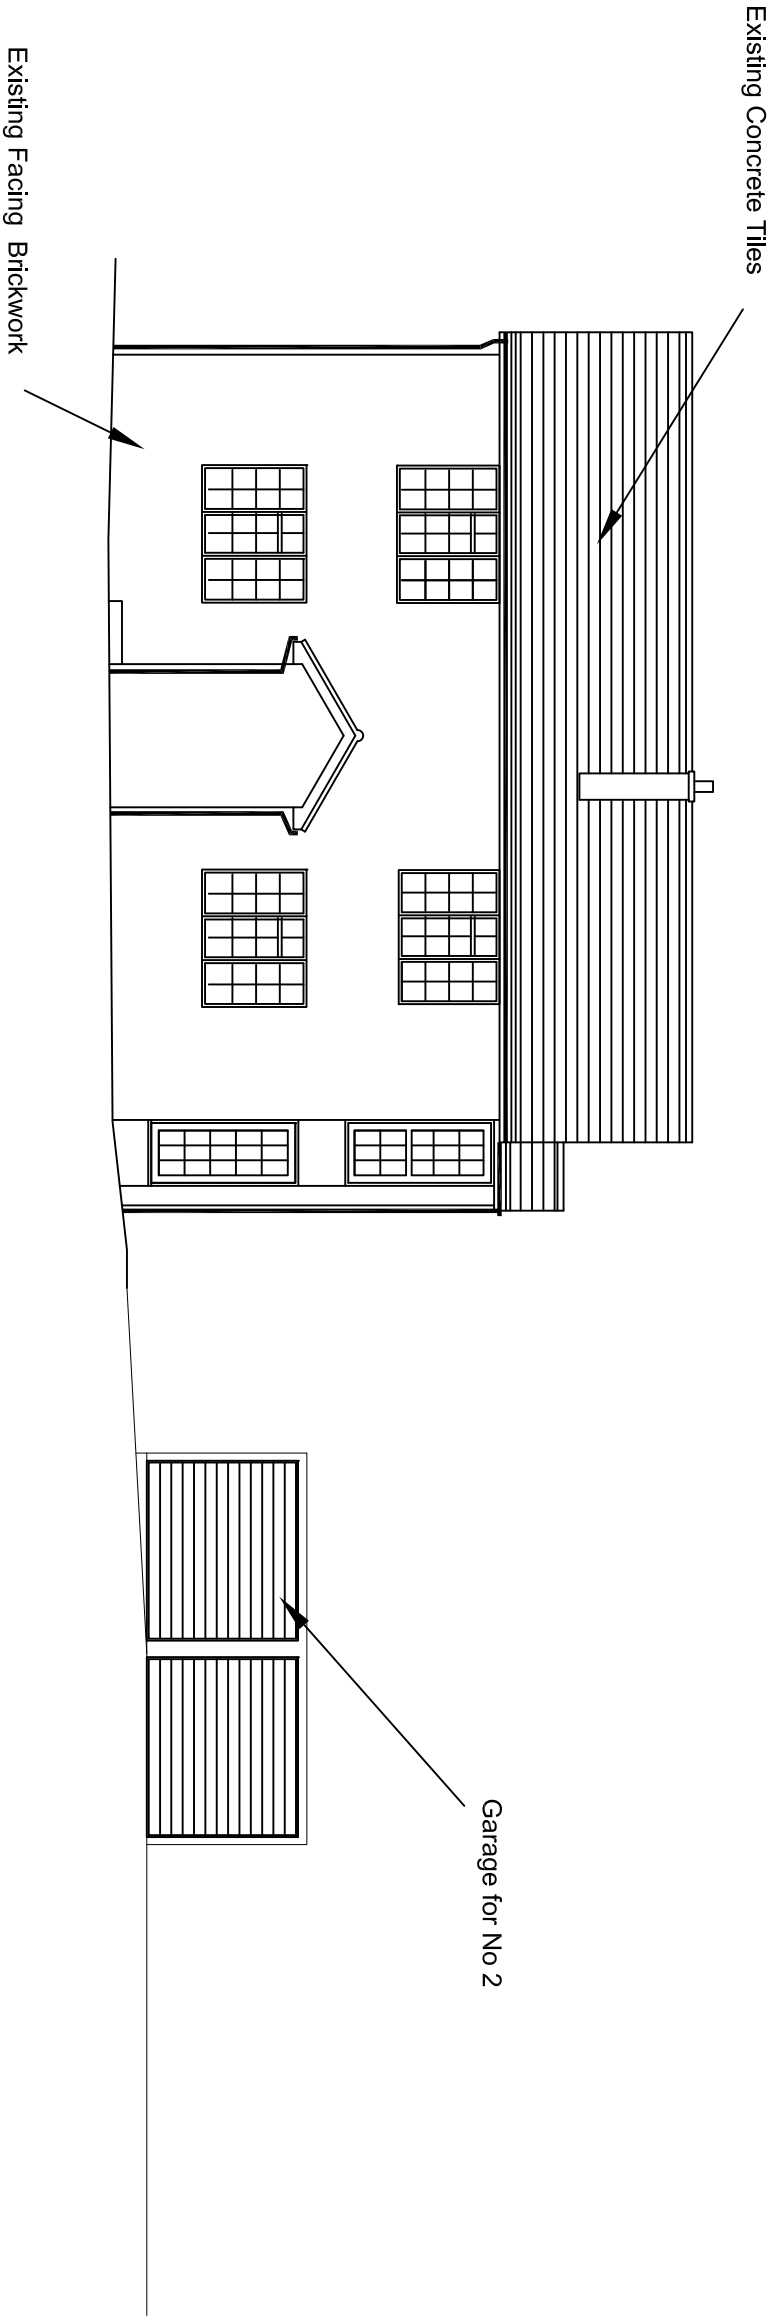

South East Elevation

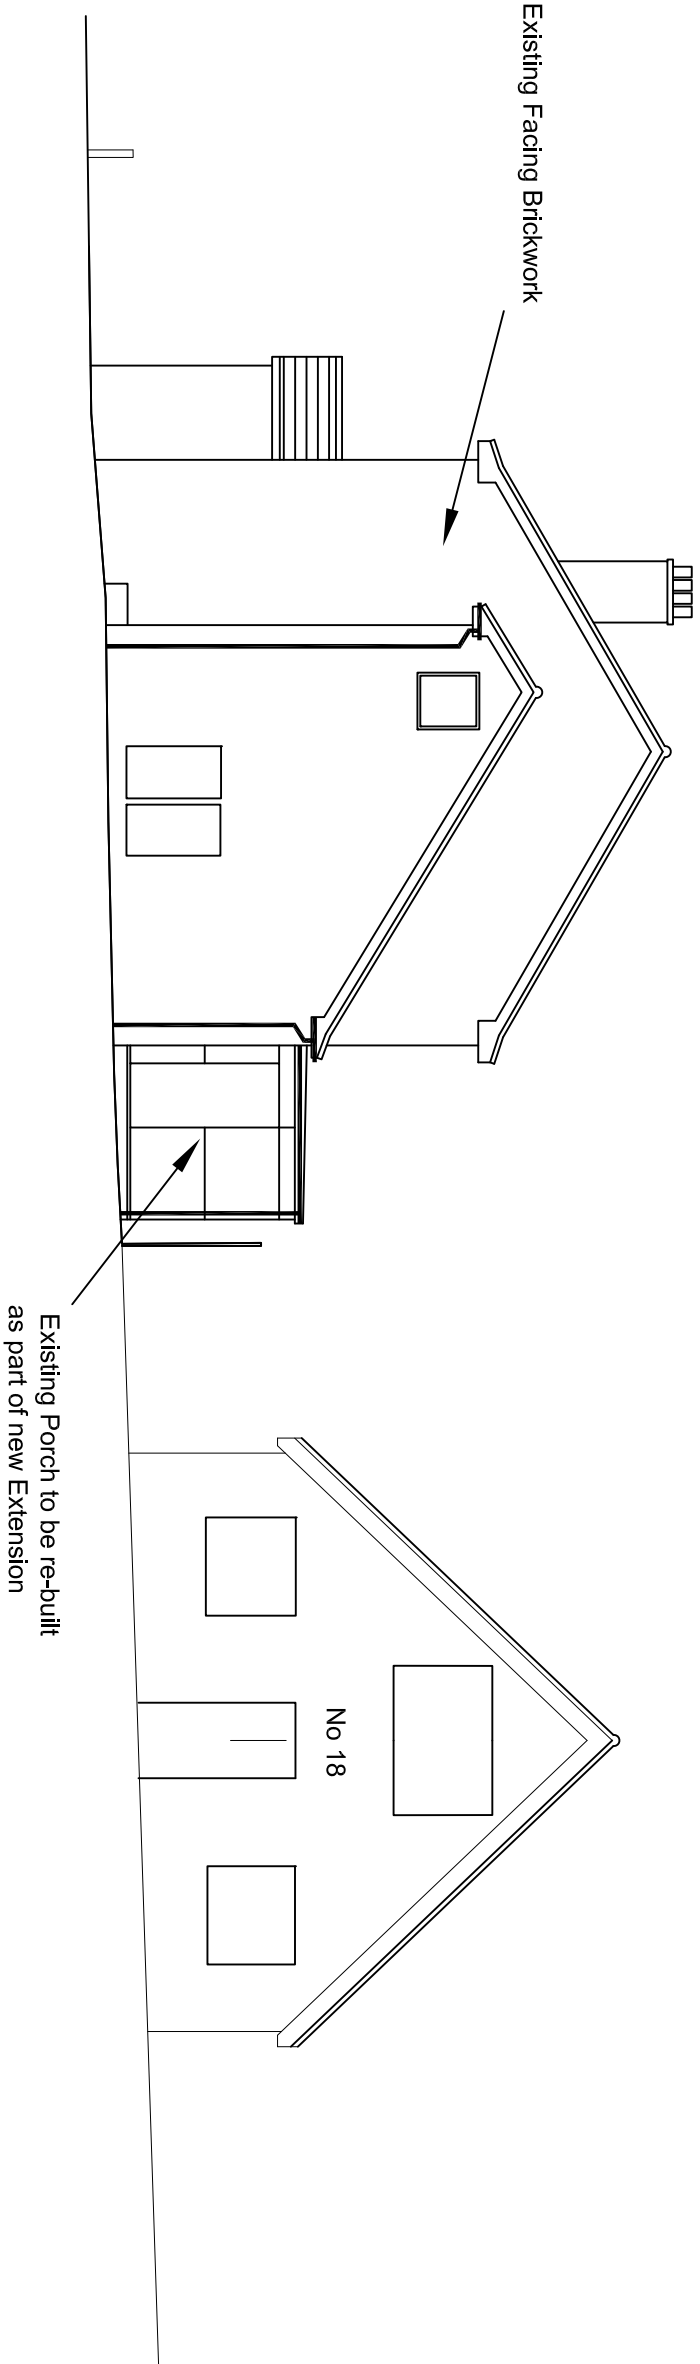

North East Elevation

Peter Stephens
A R C H I T E C T U R E
Lark Rise Honer Lane South Mundham
Chichester West Sussex PO20 1LY
Tel / Fax 01243 263719

Project
House Alterations
2 Como
Barnham Road
Eastergate

Drawing
Existing Arrangement
Elevations 1

Date	March 2018	Cheeked
Drawn	PS	
Scale	1:100 @ A3	

CAD ref
Model ref
Script ref
Pen ref

Drawing No
DP-005
rev **A**