




No 18

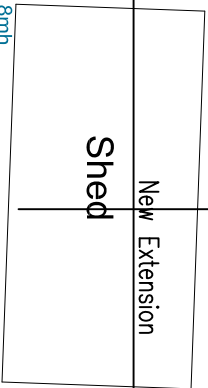


Shed
New Extension

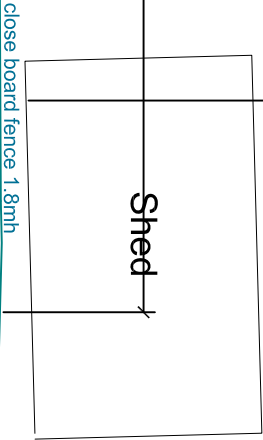

Shed

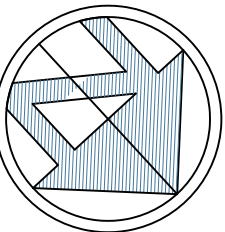

Rev	Date	Revisions	Initials
A	27.04.18	Planning Application Submission.	PS

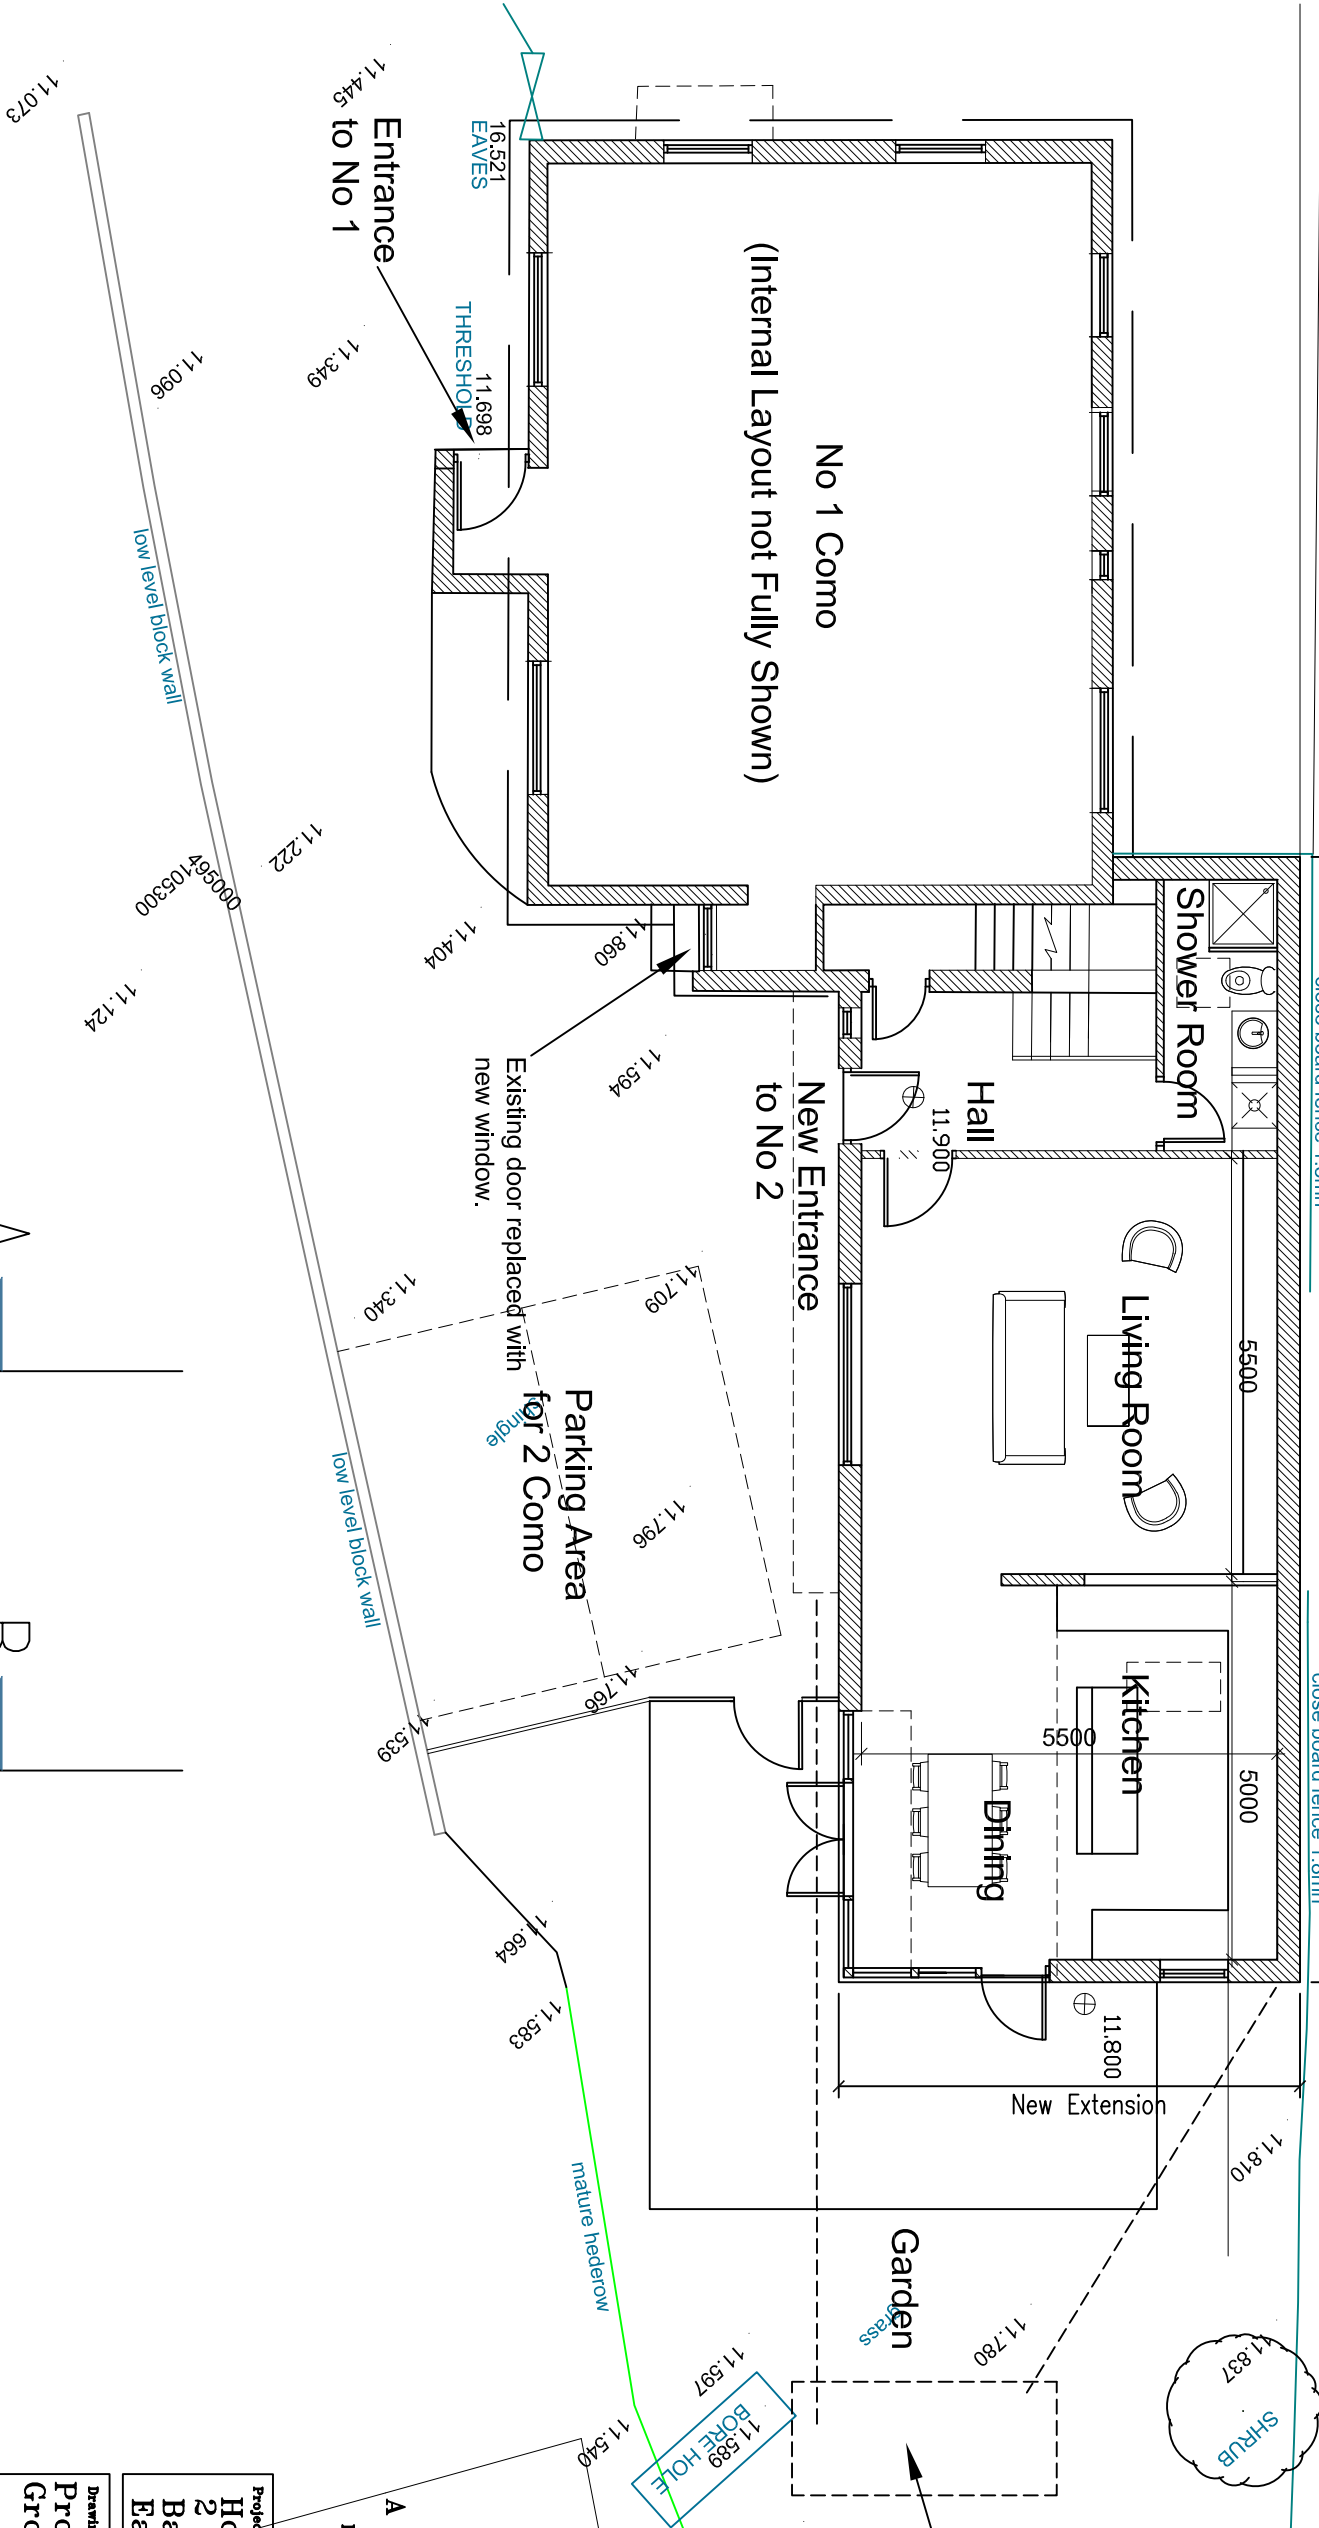

**Proposed Arrangement
Ground Floor Plan**

Project
House Alterations
2 Como
Barnham Road
Eastergate

Peter Stephens
ARCHITECTURE
Lark Rise Honer Lane South Mundham
Chichester West Sussex PO20 1LY
Tel / Fax 01243 263719

Date	March 2018	Checked
Drawn	PS	
Scale	1:100 @ A3	

CAD ref
Model ref
Script ref
Pen ref

Drawing No
DP-102
rev A

Ground Floor Plan