



| Rev | Date     | Revisions                        | Initials |
|-----|----------|----------------------------------|----------|
| A   | 27.04.18 | Planning Application Submission. | PS       |

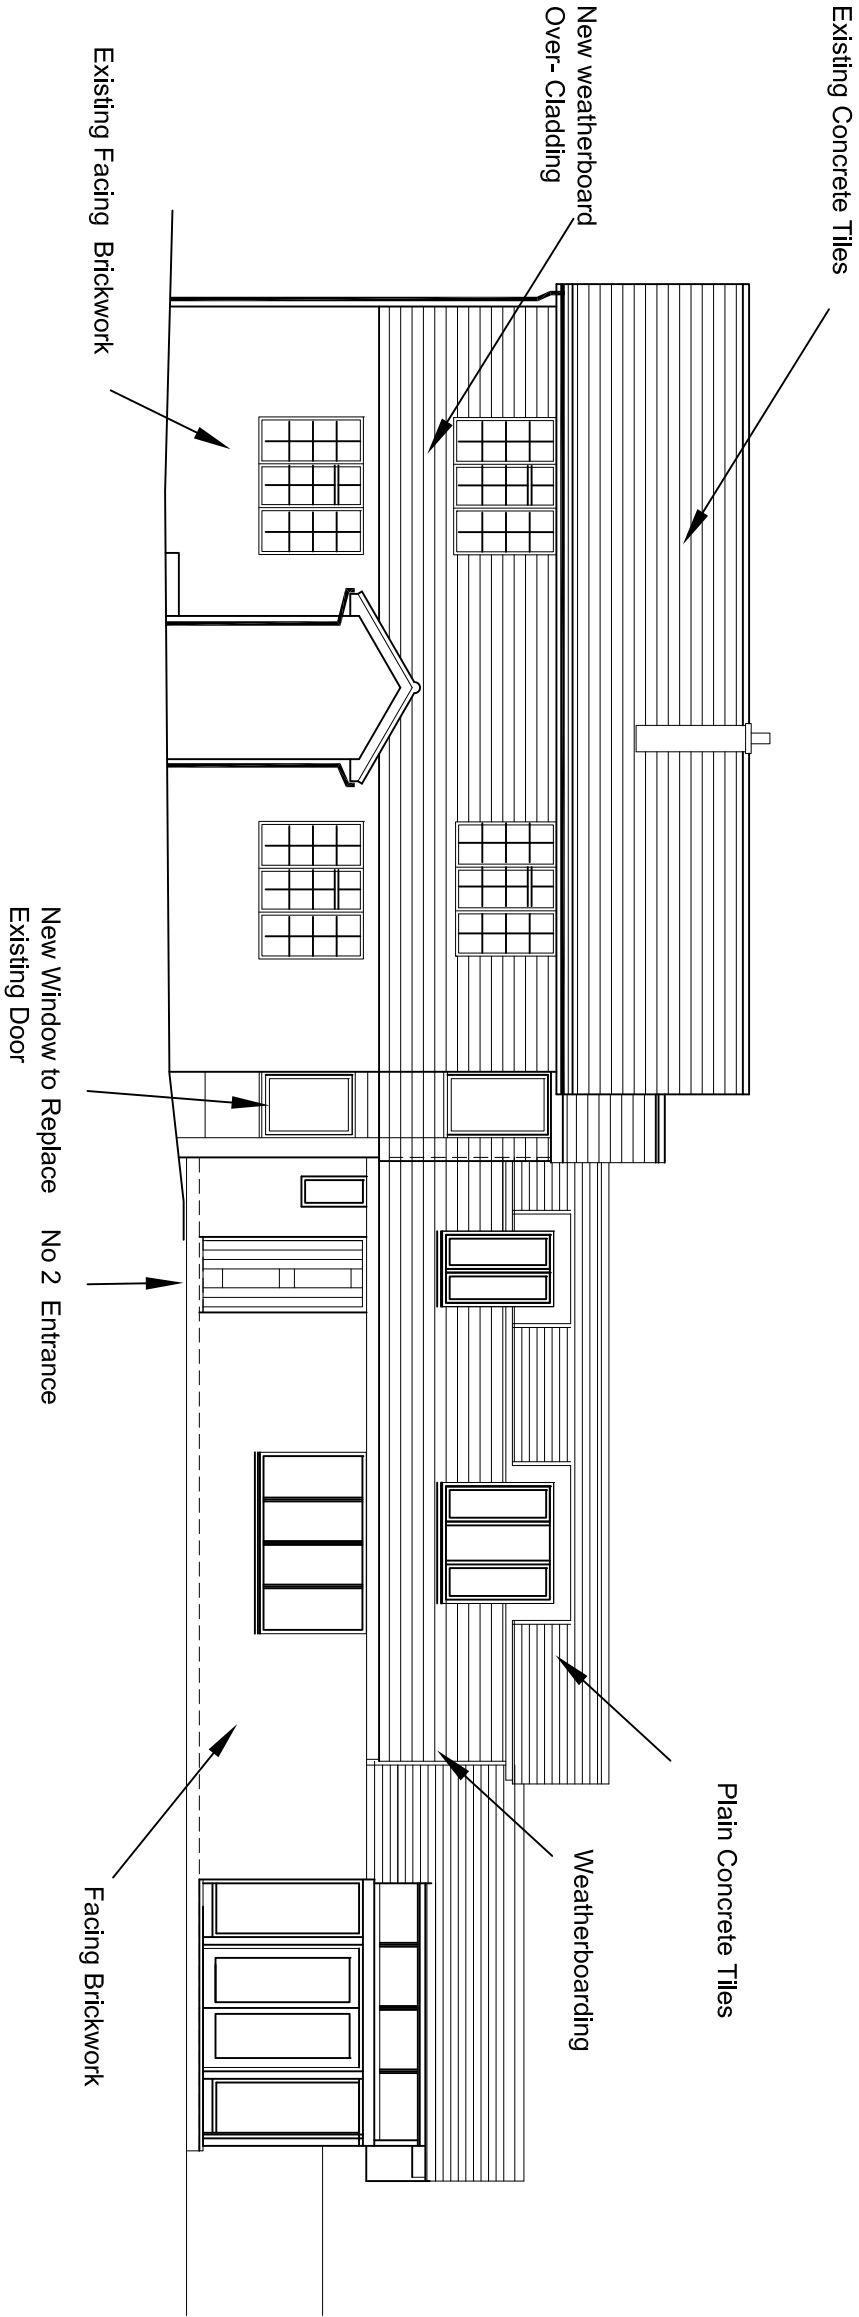

South East Elevation

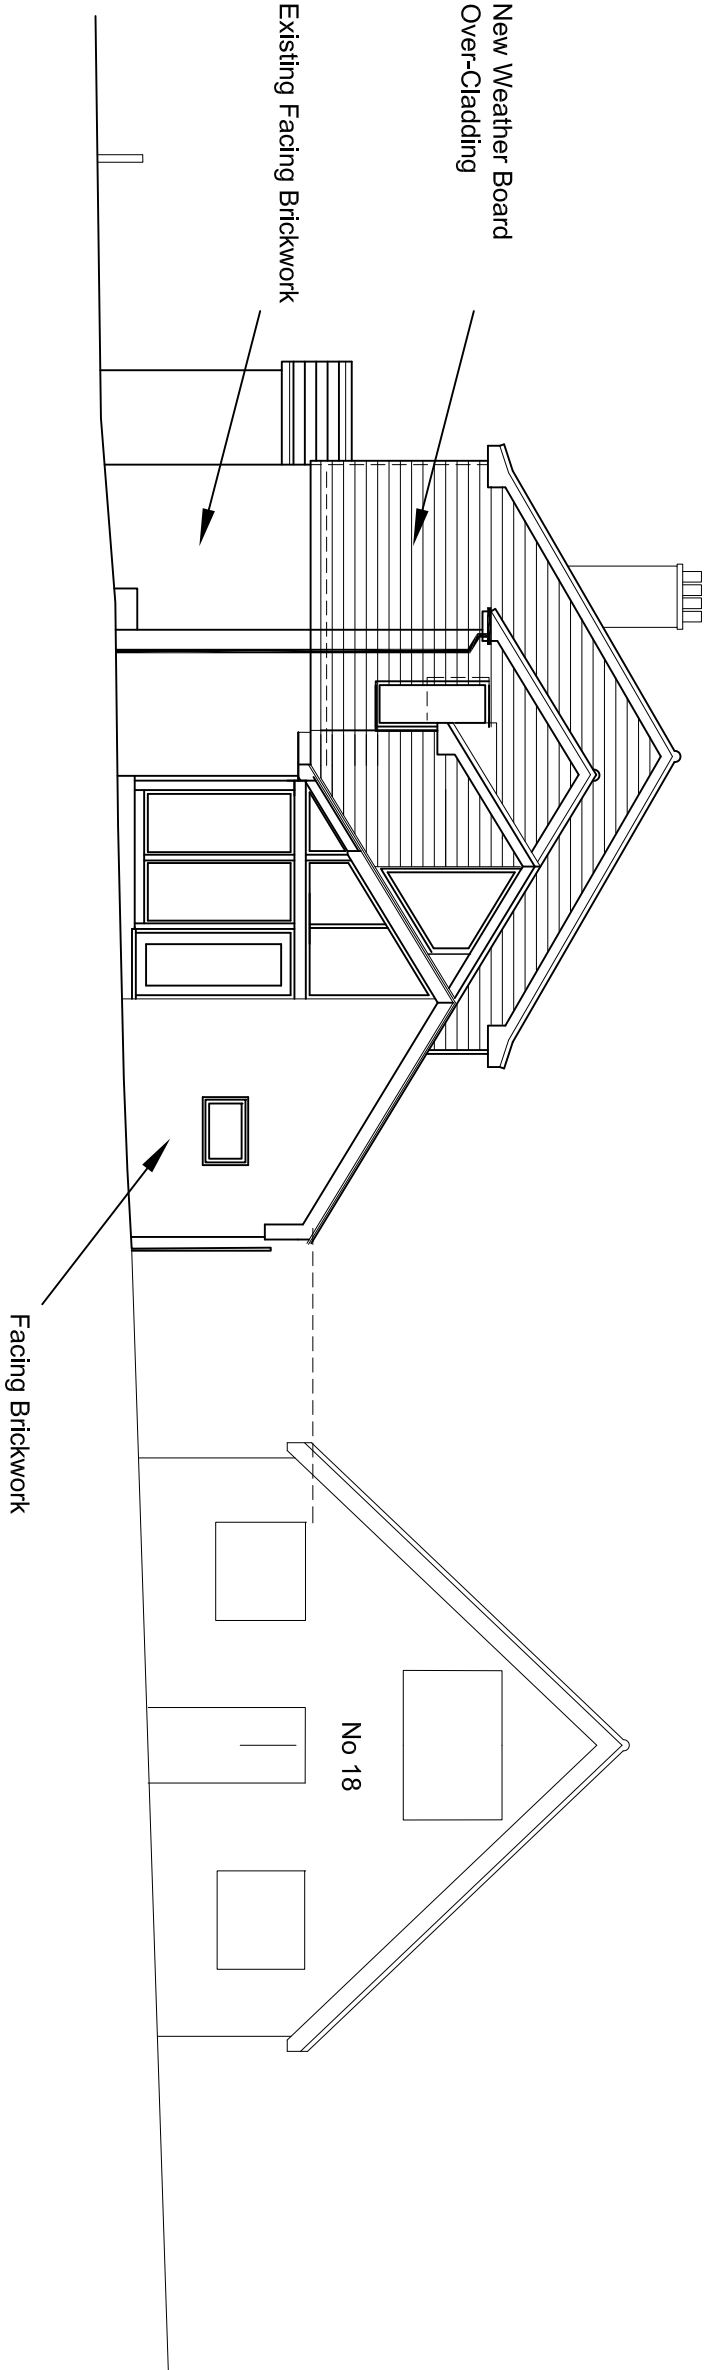

North East Elevation

**Peter Stephens**  
**A R C H I T E C T U R E**  
Lark Rise Honer Lane South Mundham  
Chichester West Sussex PO20 1LY  
Tel / Fax 01243 263719

**Project**  
**House Alterations**  
**2 Como**  
**Barnham Road**  
**Eastergate**

**Drawing**  
**Proposed Arrangement**  
**Elevations**

|              |            |                |
|--------------|------------|----------------|
| <b>Date</b>  | March 2018 | <b>Cheeked</b> |
| <b>Drawn</b> | PS         |                |
| <b>Scale</b> | 1:100 @ A3 |                |

**CAD ref**  
**Model ref**  
**Script ref**  
**Pen ref**

**Drawing No**  
**DP-104**  
**rev A**