



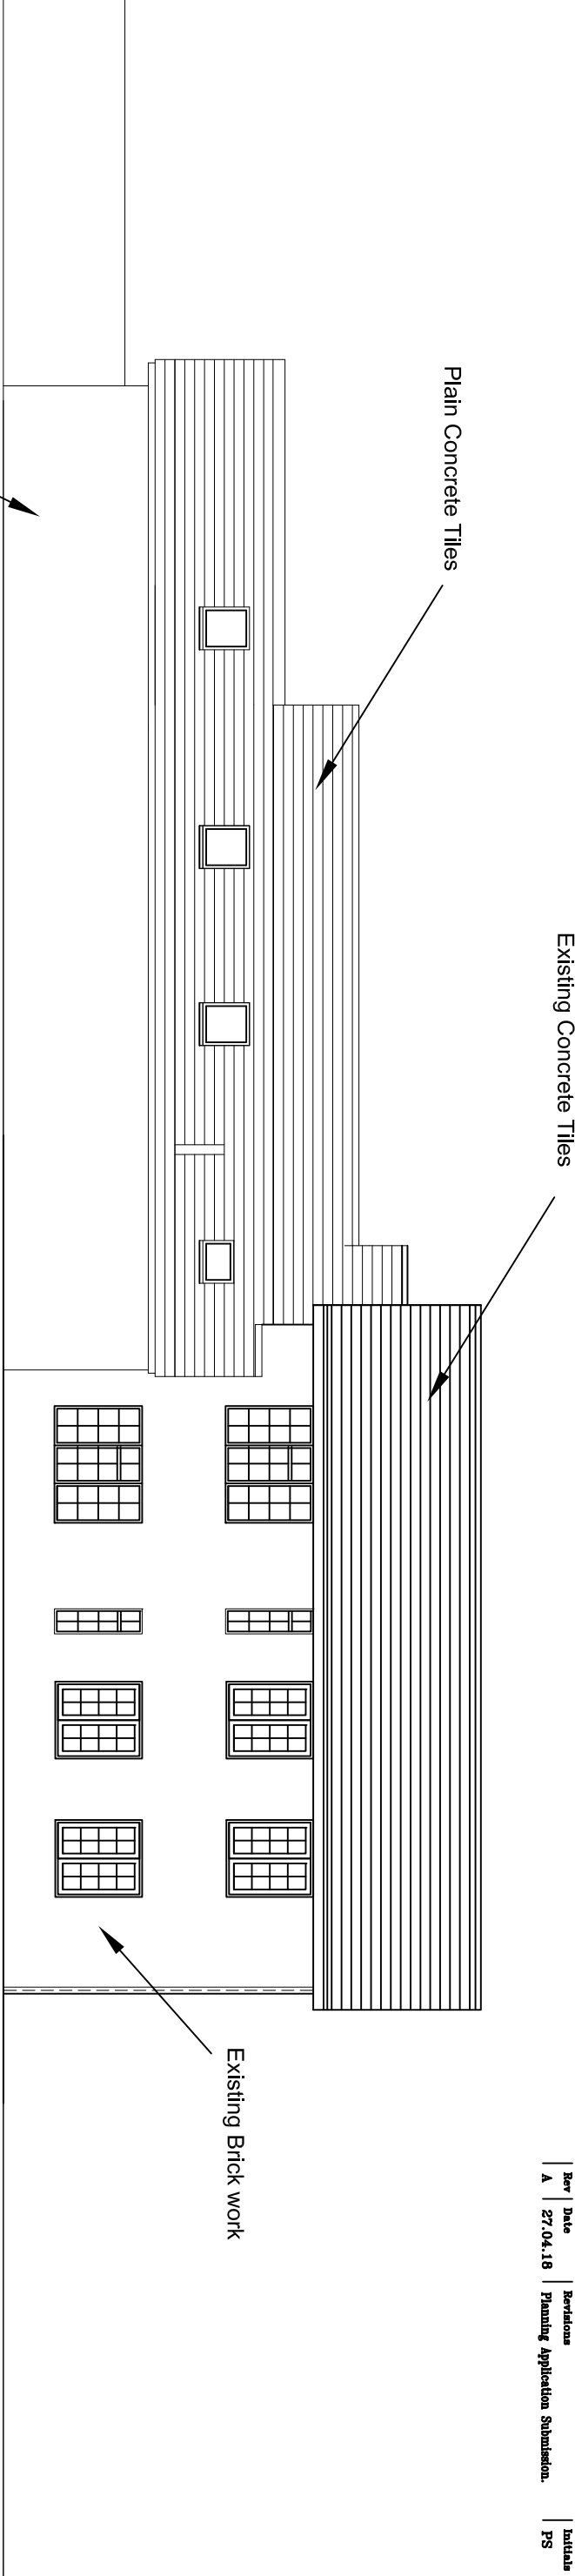

North West Elevation

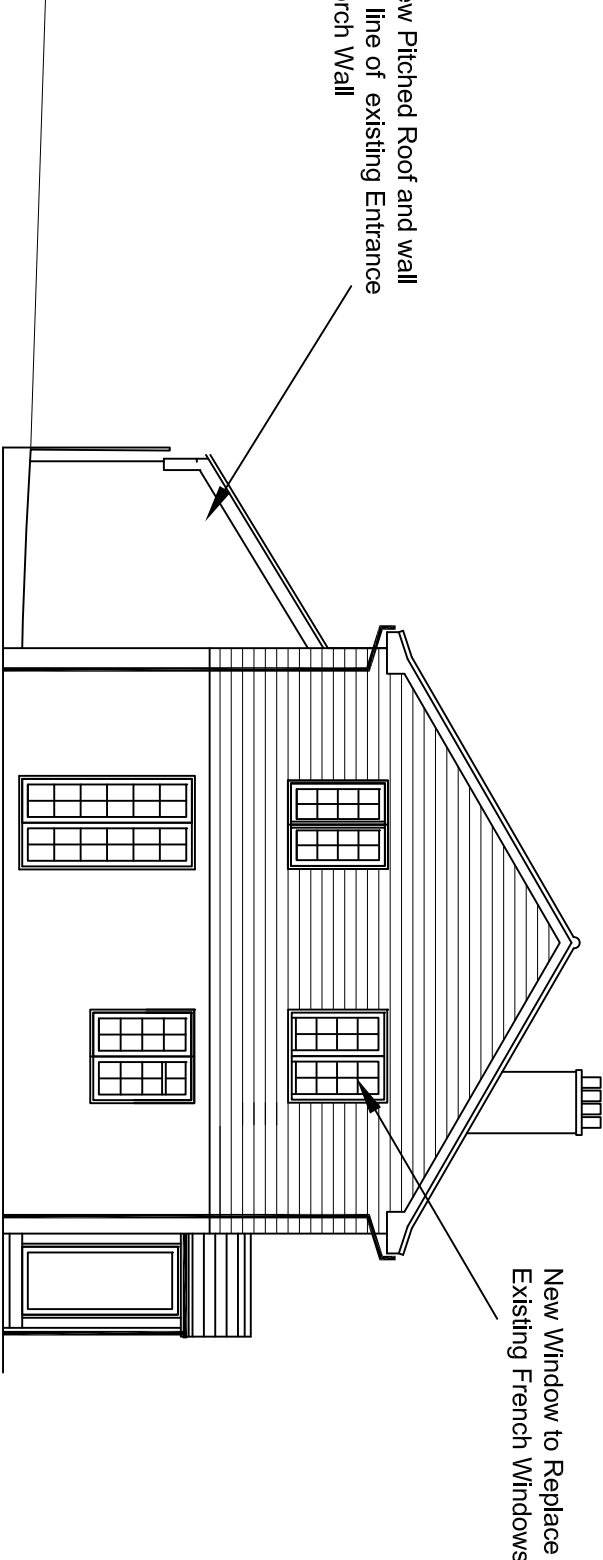

South West Elevation

Peter Stephens
ARCHITECTURE
Lark Rise Honer Lane South Mundham
Chichester West Sussex PO20 1LY
Tel / Fax 01243 263719

Project
House Alterations
2 Como
Barnham Road
Eastergate

Drawing
Proposed Arrangement
Elevations

Date	March 2018	Checked
Drawn	PS	
Scale	1:100 @ A3	

CAD ref
Model ref
Script ref
Pen ref

Drawing No	rev
DP-105	A