



Rev	Date	Revisions	Initials
A	27.04.18	Planning Application Submission.	PS

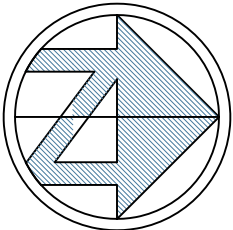

Site plan

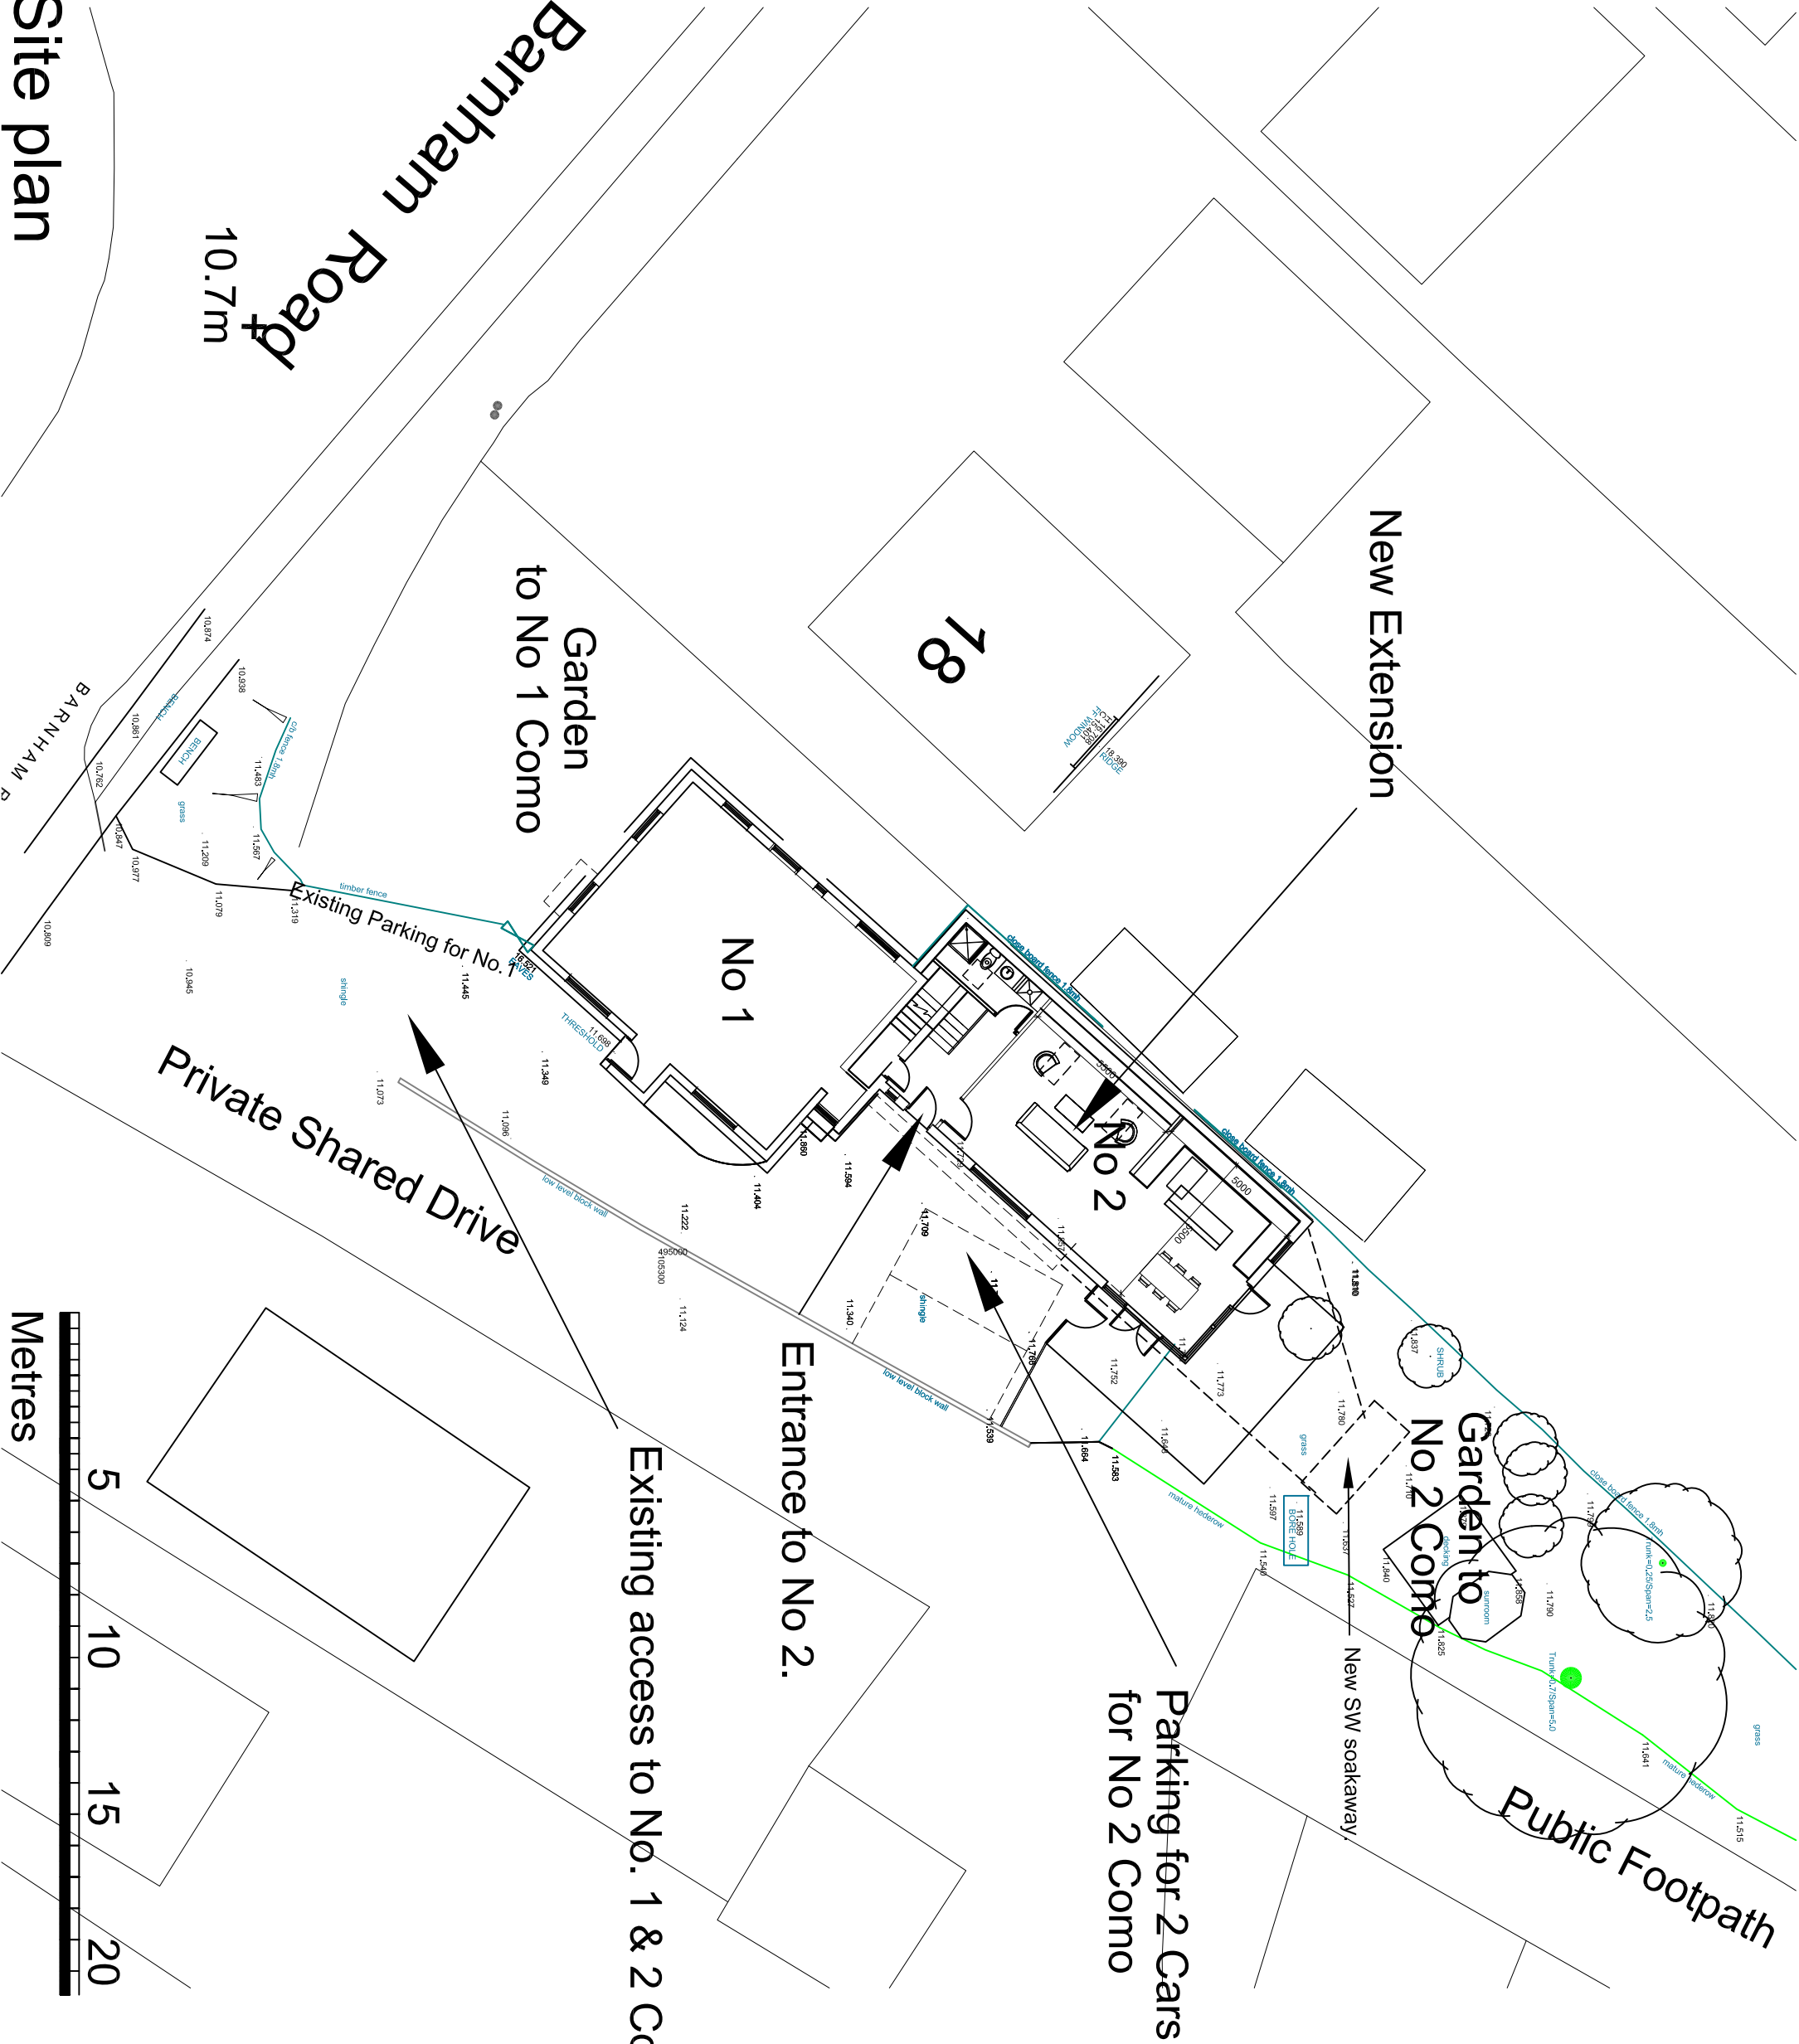

Peter Stephens
ARCHITECTURE
Lark Rise Honer Lane South Mundham
Chichester West Sussex PO20 1LY
Tel / Fax 01243 263719

Project
House Alterations
2 Como
Barnham Road
Eastergate

Drawing
Site Plan
Proposed Arrangement

Date	March 2018	Cheeked
Drawn	PS	
Scale	1:200 @ A3	

CAD ref
Model ref
Script ref
Pen ref

Drawing No	DP-101	rev A
------------	--------	-------