


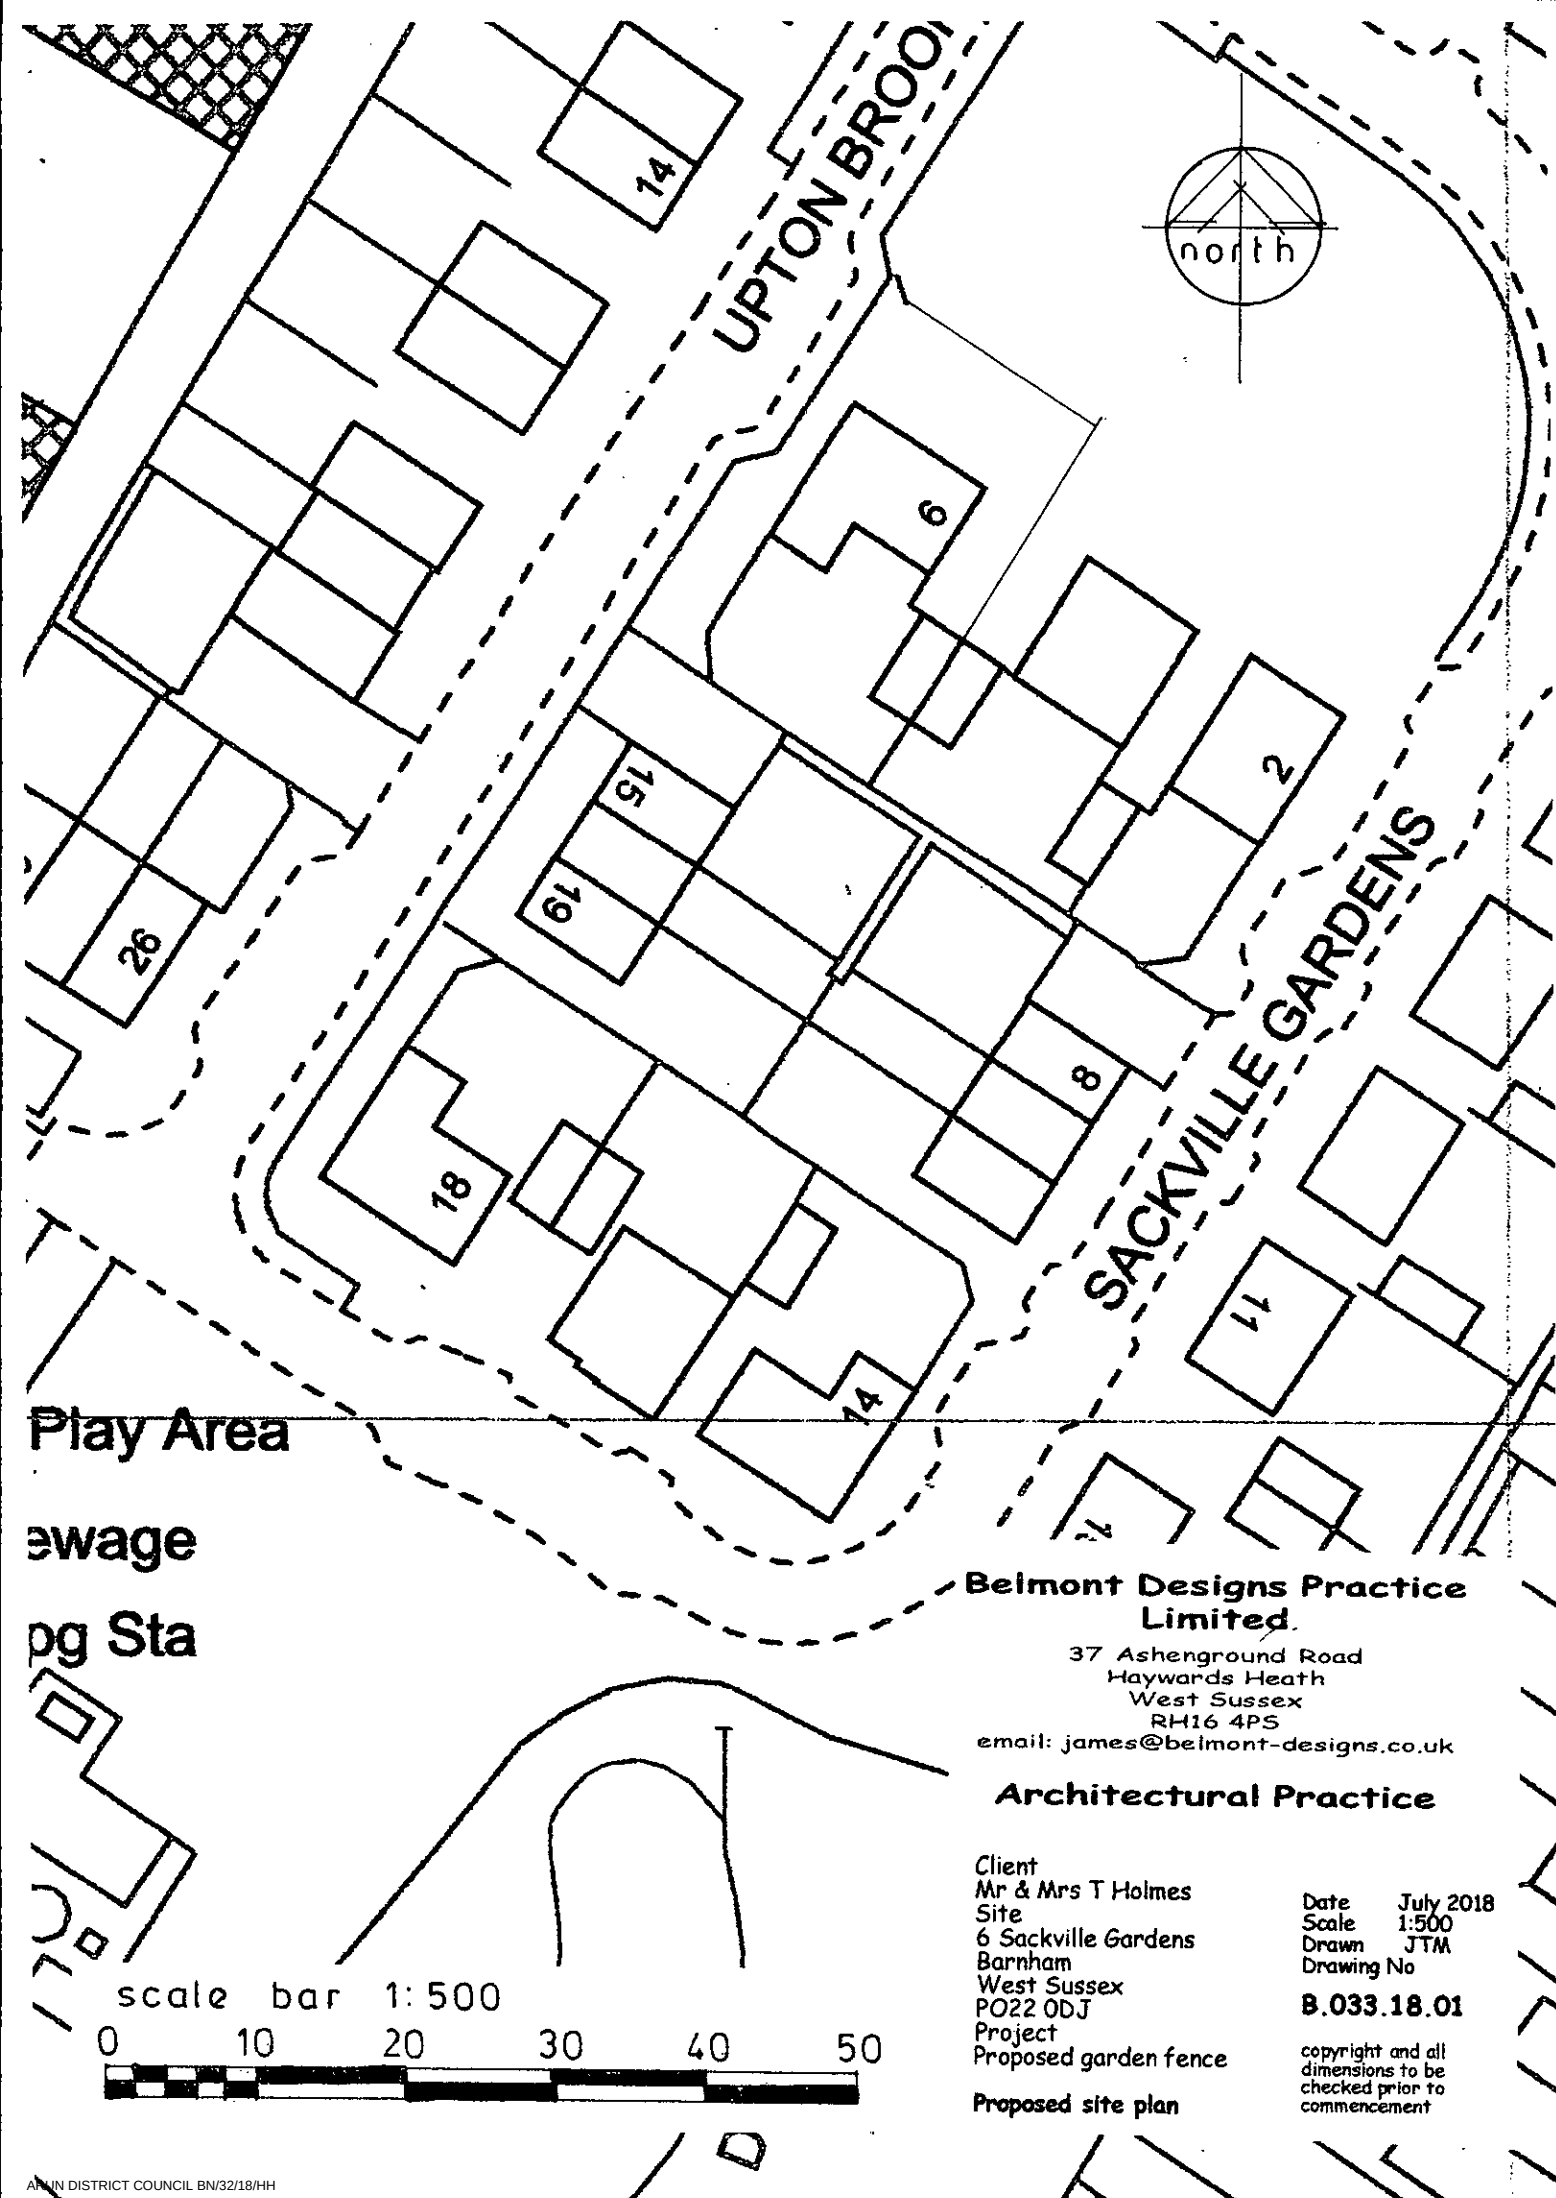

Play Area

sewage

pumping Sta

**Belmont Designs Practice
Limited**

37 Ashenground Road
Haywards Heath
West Sussex
RH16 4PS
email: james@belmont-designs.co.uk

Architectural Practice

Client
Mr & Mrs T Holmes
Site
6 Sackville Gardens
Barnham
West Sussex
PO22 0DJ
Project
Proposed garden fence

Date July 2018
Scale 1:500
Drawn JTM
Drawing No
B.033.18.01

copyright and all
dimensions to be
checked prior to
commencement

Proposed site plan

