




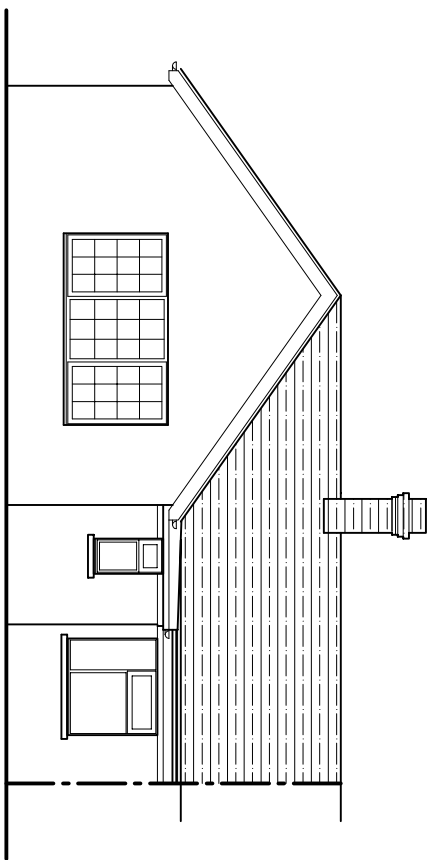


Existing Front (south) Elevation
Scale 1:100

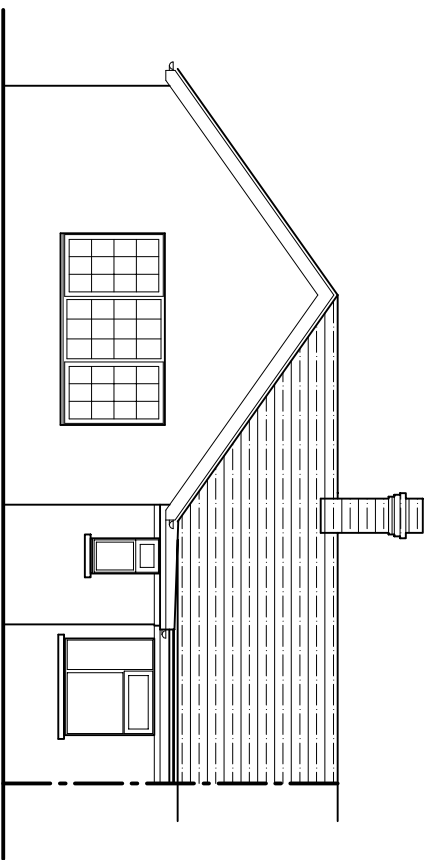


Proposed Front (south) Elevation
Scale 1:100

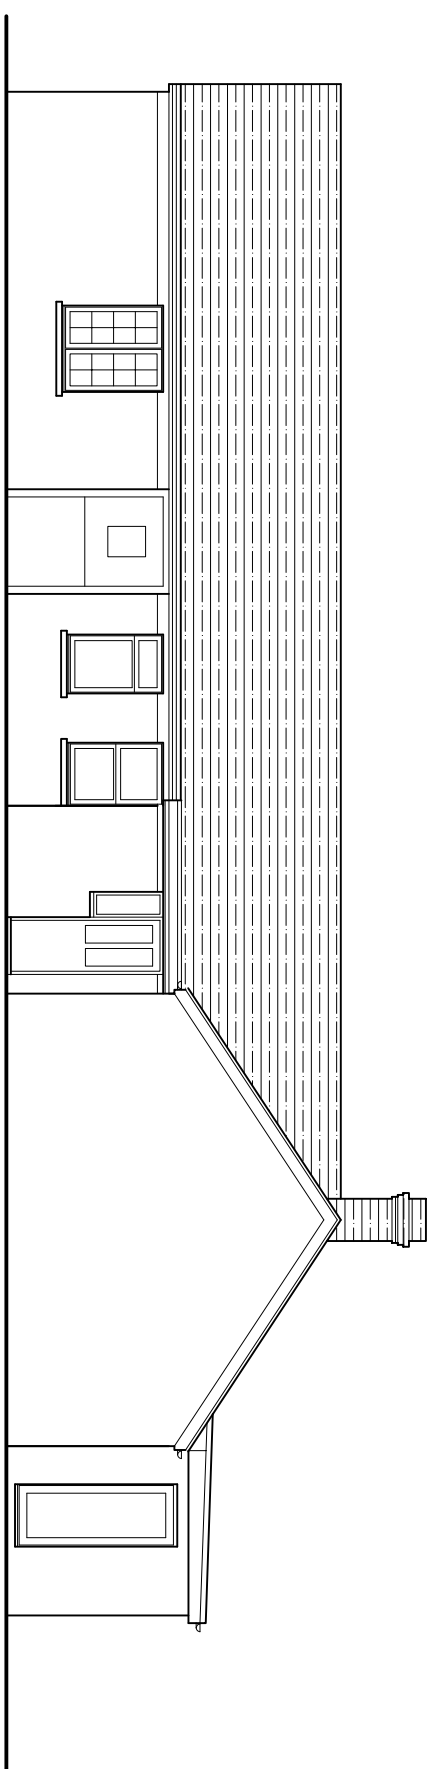


Existing Side (east) Elevation
Scale 1:100

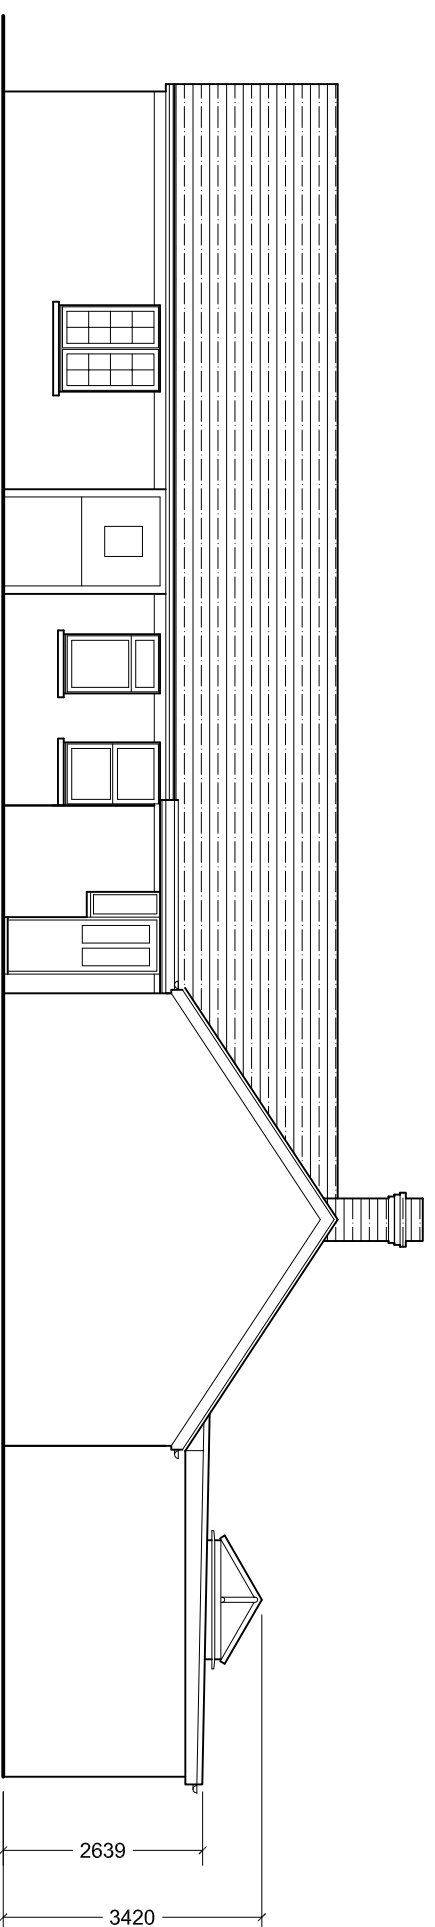


Proposed Side (east) Elevation
Scale 1:100

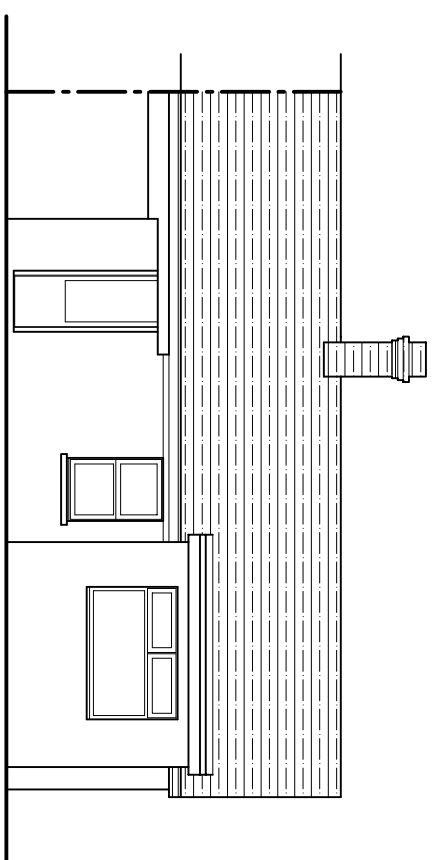


Existing Rear (north) Elevation
Scale 1:100

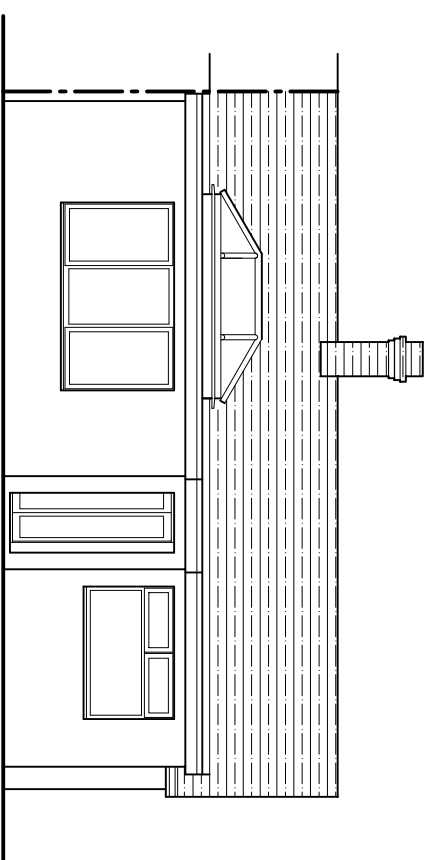

Proposed Rear (north) Elevation
Scale 1:100

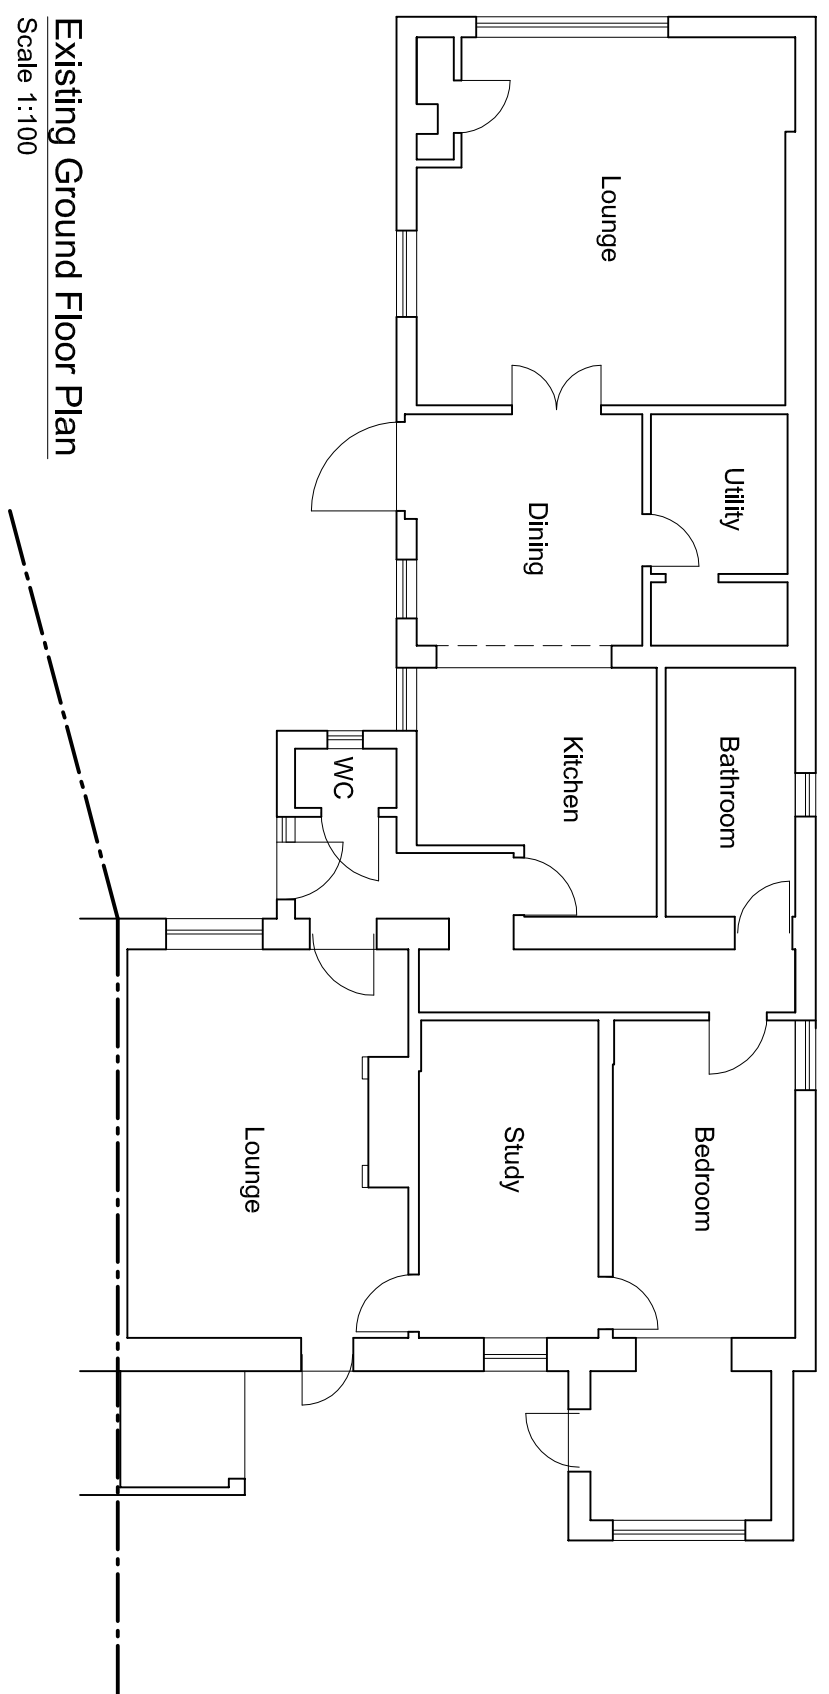


Existing Ground Floor Plan
Scale 1:100

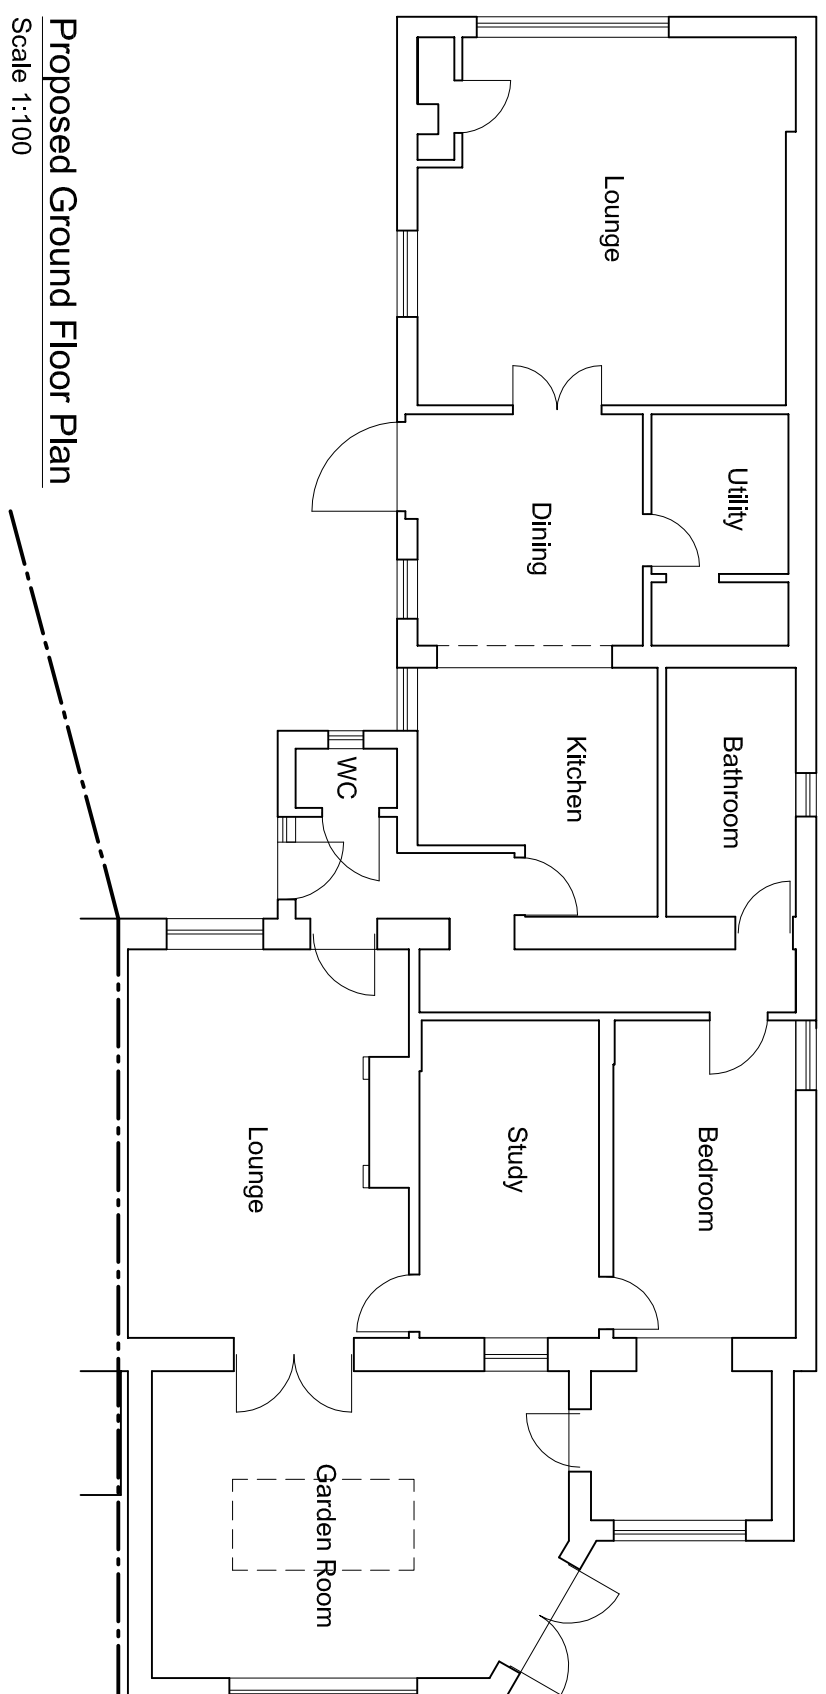


Proposed Ground Floor Plan
Scale 1:100



Block Plan
Scale 1:200

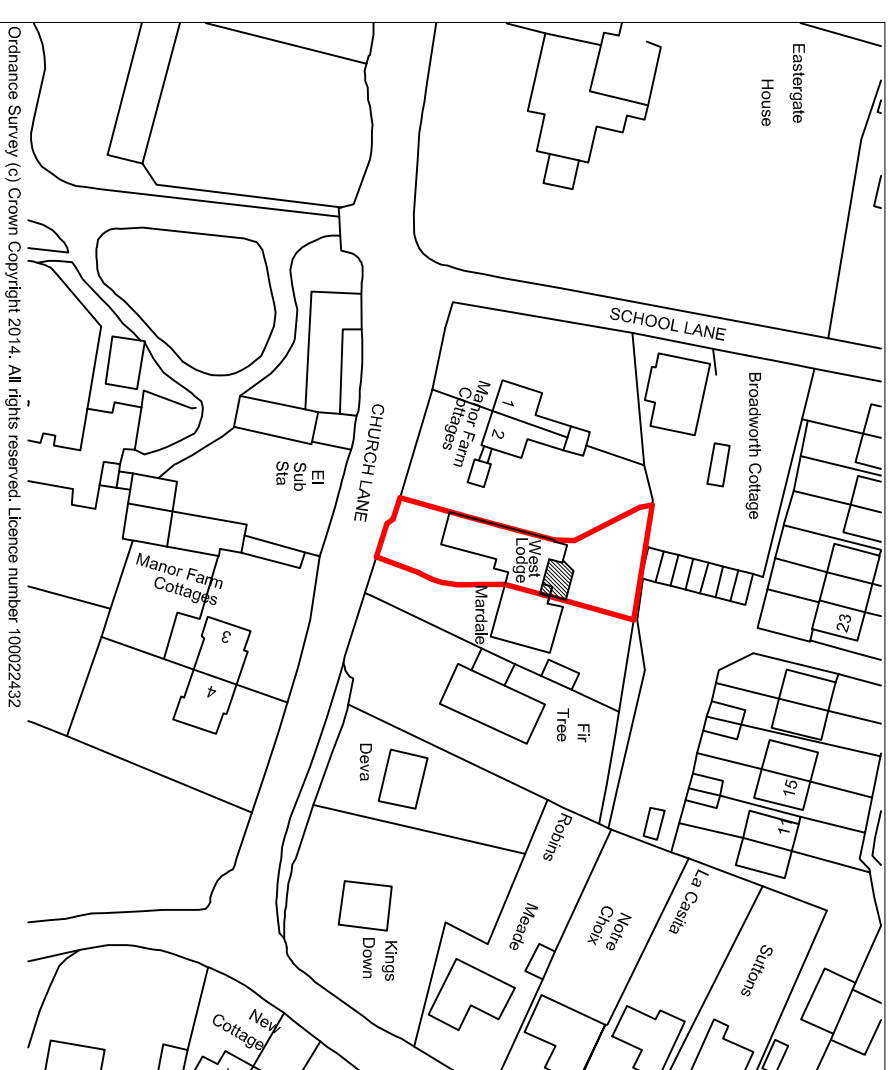

Location Plan
Scale 1:1250

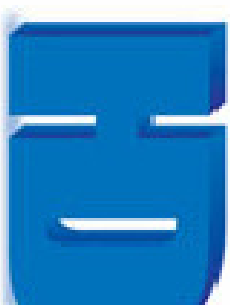	Horizon Design Ltd 34 Railway Approach Worthing West Sussex, BN11 1UR T: 01903 205868 E: info@horizon-design.co.uk W: www.horizon-design.co.uk	
	Client:	Mr & Mrs Eden
Project:	Single-Storey Rear Extension to: West Lodge Church Lane Eastergate West Sussex PO20 3UX	
Drawing title:	Existing & Proposed Elevations & Floor Plans, Location & Block Plans	
Scale:	1:100 / 1:1250 / 1:200 @ A1	
Date:	Drawn:	
01/07/14	BB	
Drawing number:	Revision:	
27/11-02	-	