



NOTES:

Decisions to be made in the light of the above work, any documents or drawings related to the project, and any other relevant information. Do not scale from these drawings. All dimensions are given in metres. Where necessary, dimensions are given in brackets. This drawing is the property of J. P. Morgan Design & Associates.

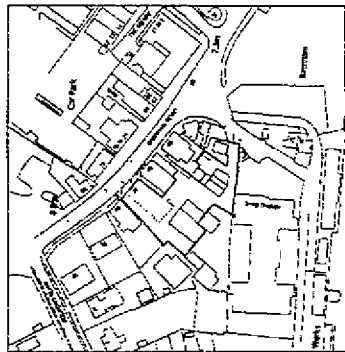

LOCATION PLAN 1:1250

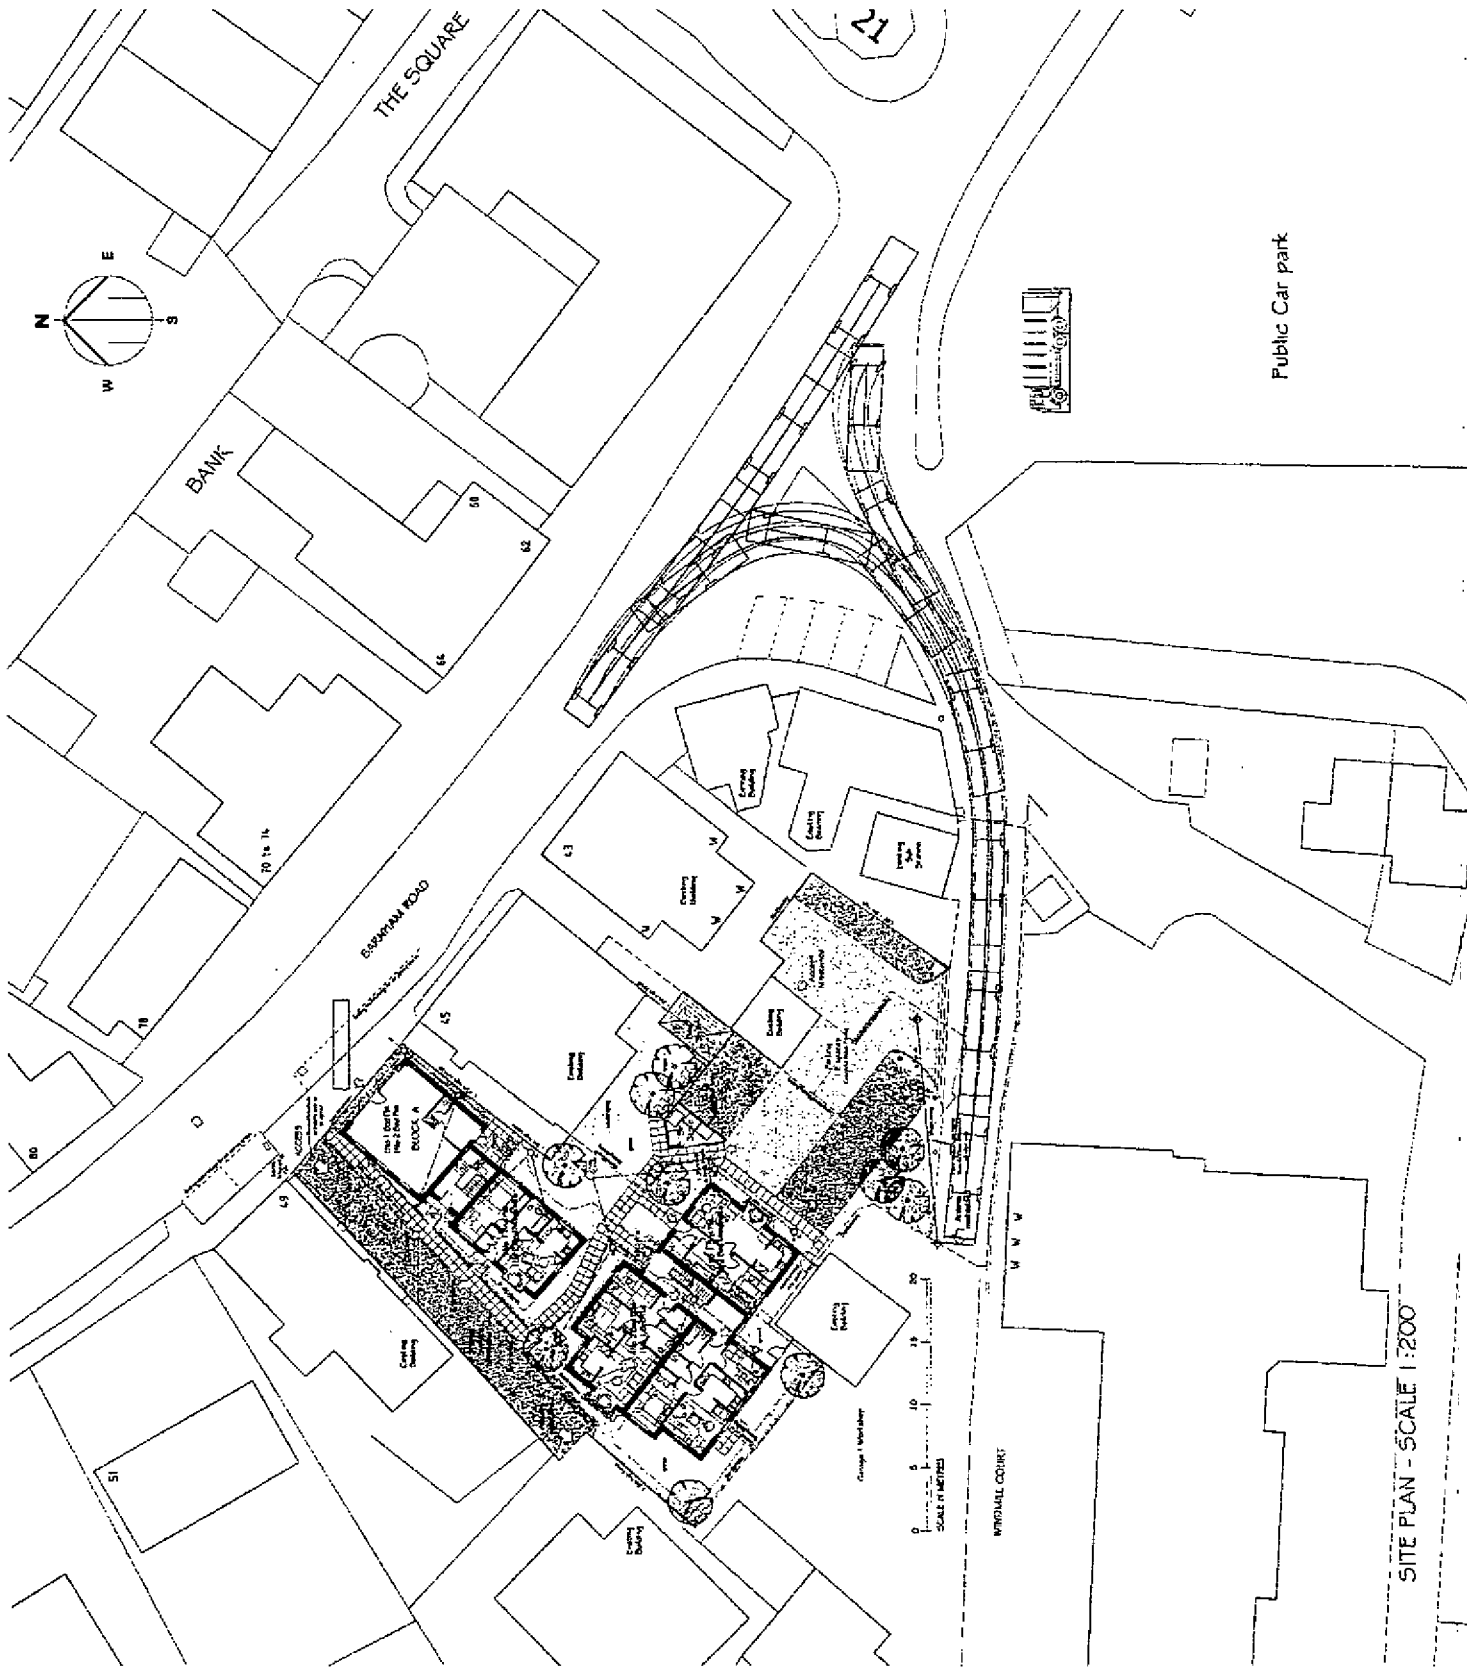

SITE PLAN - SCALE 1:200

- D 07/05/13 Review vehicle layout
- C 18/12/12 Vehicle layout for site changes to Uplifted Colours
- B 11/03/12 Transport and parking layout
- A 10/03/12 Review vehicle layout

Rev	Date	Author	Checked
-----	------	--------	---------

harrington design + bloomfield
ARCHITECTS

8 The Old Mill, Green Lane, Farnham, Surrey, GU14 7EF
Tel: 01253 810000
Fax: 01253 810001
Email: info@harringtondesign.co.uk

For: G.P. NORGATE

Project: Redevelopment of 47 Barnham Rd. / Land to the rear of 43 & 45 Barnham Barnham, West Sussex

Site: SITE LAYOUT & LOCATION PLAN

Date	Drawn	Scale	Checked
10/10/2012	MD	1:200 & 1:1250 A1	CB
Job Number	Project	Drawing Number	Revision
09106	P	202	D