
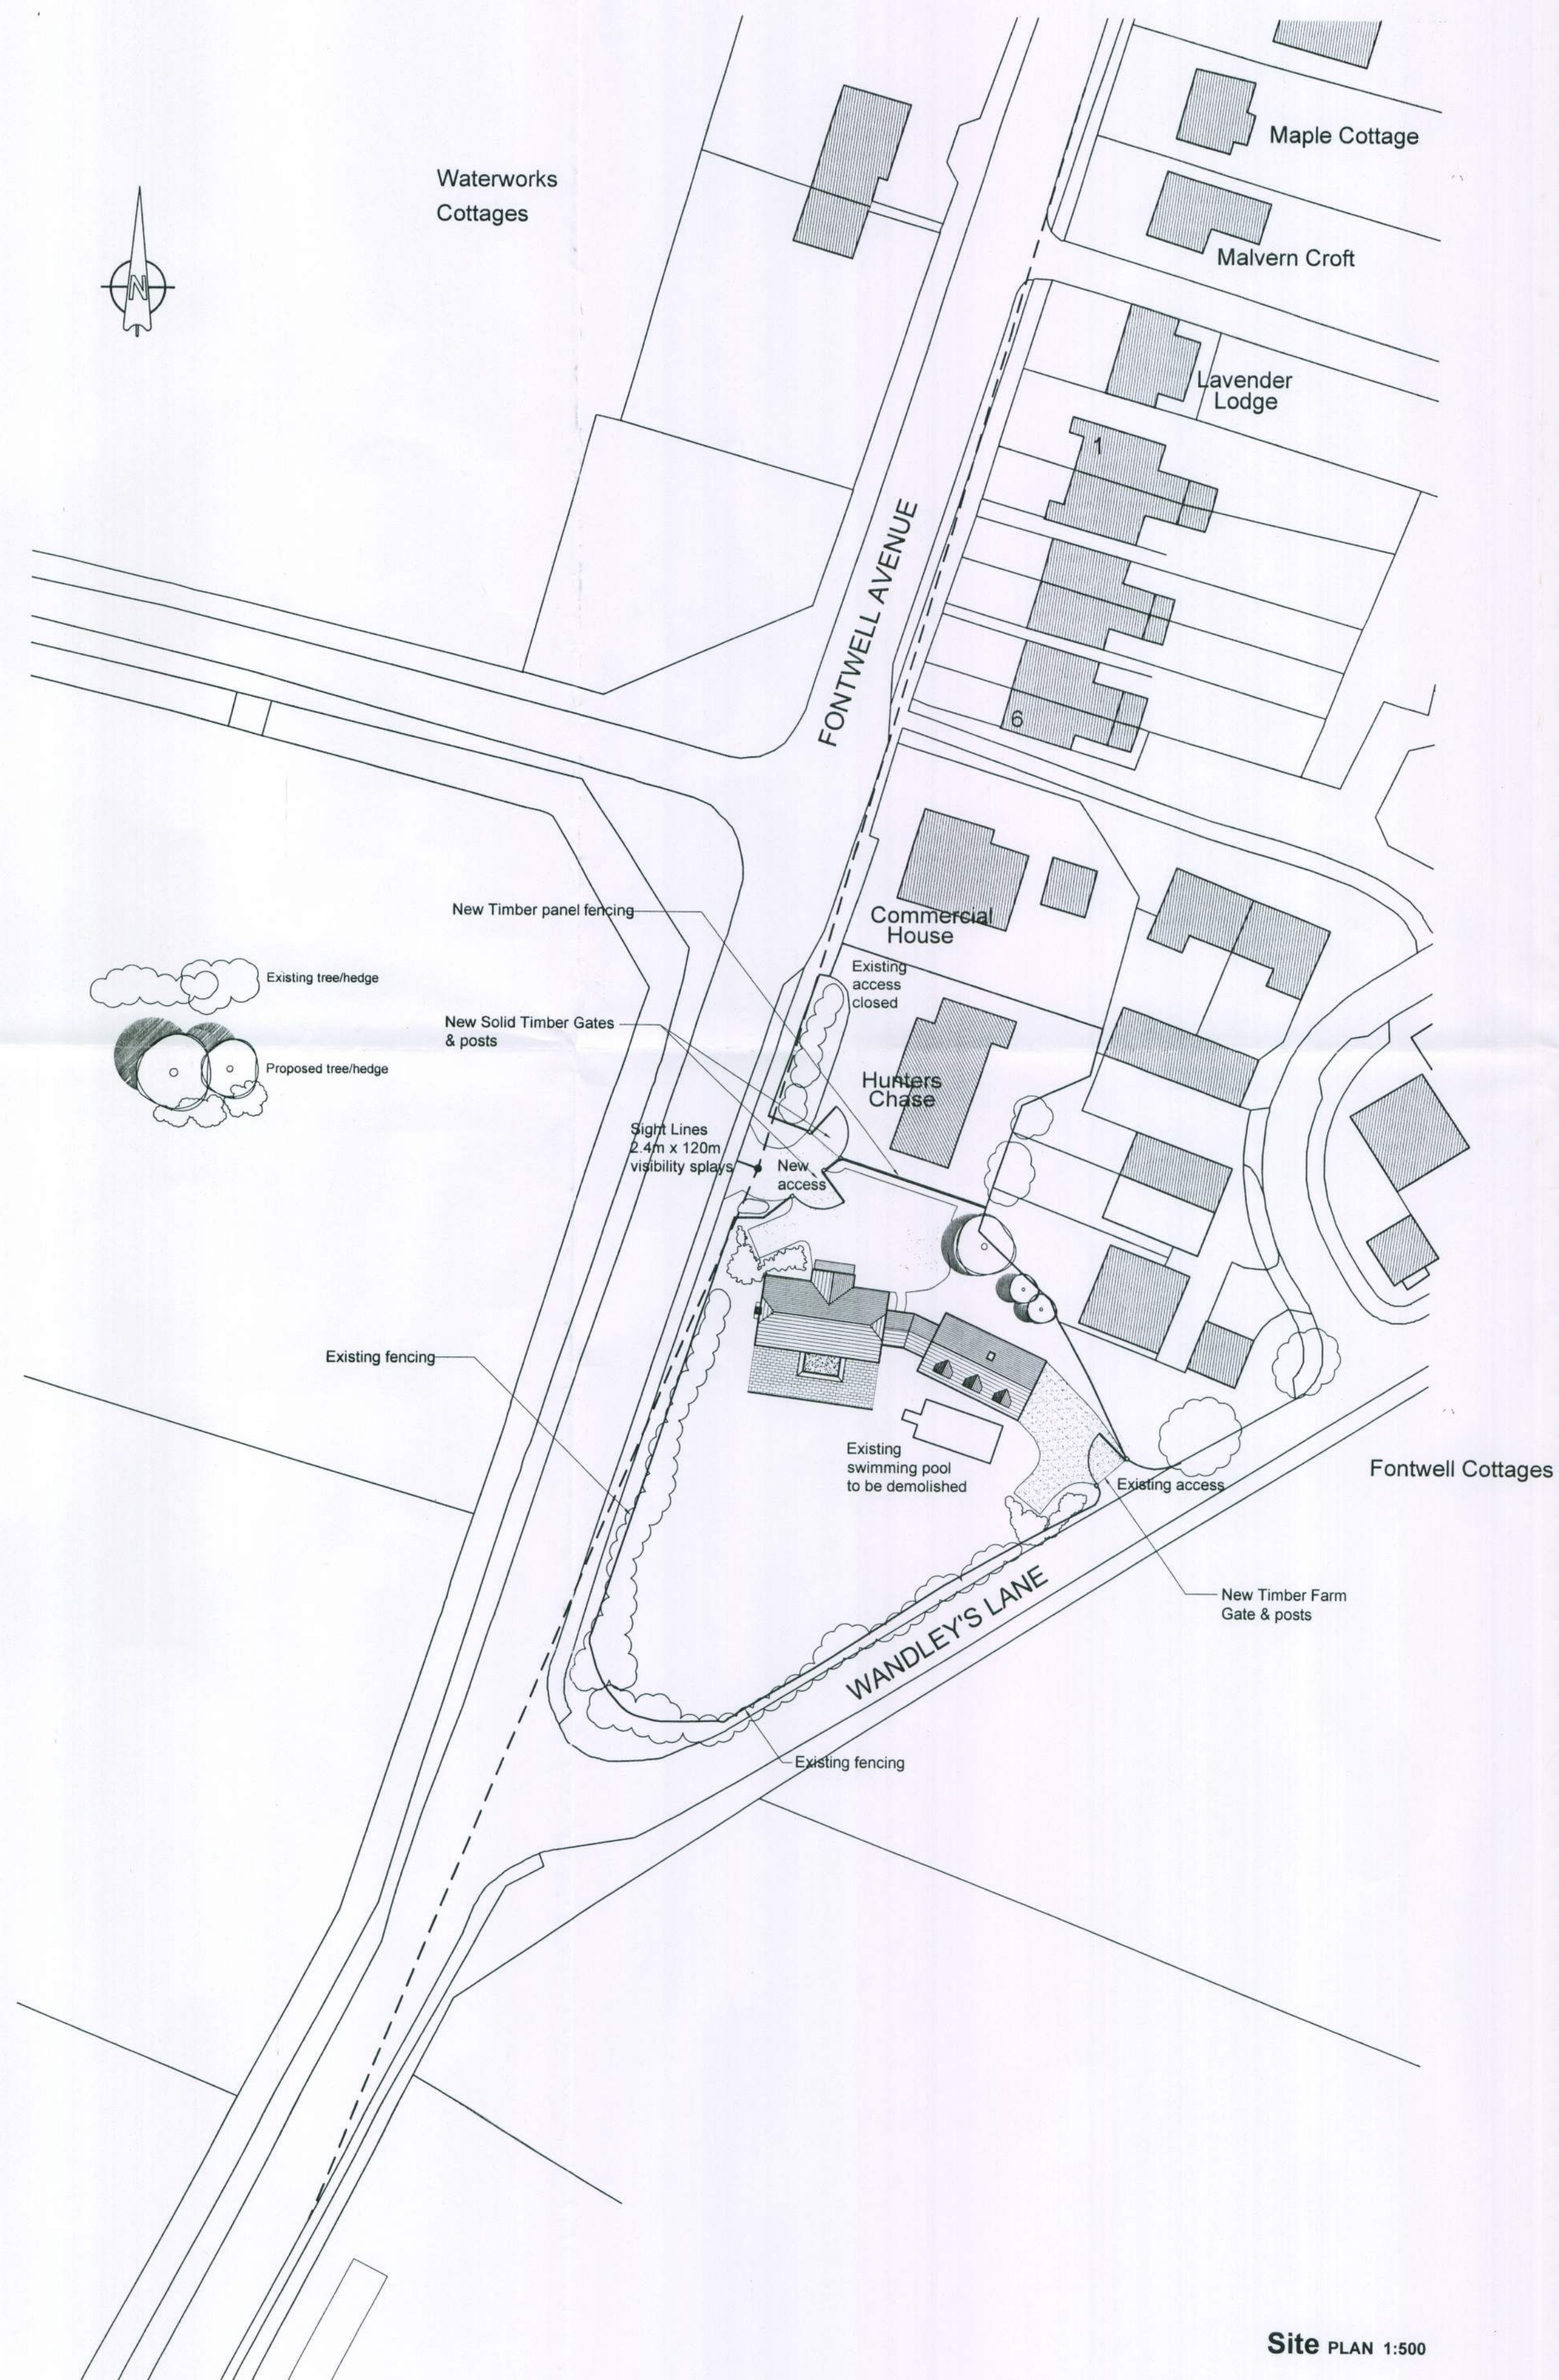


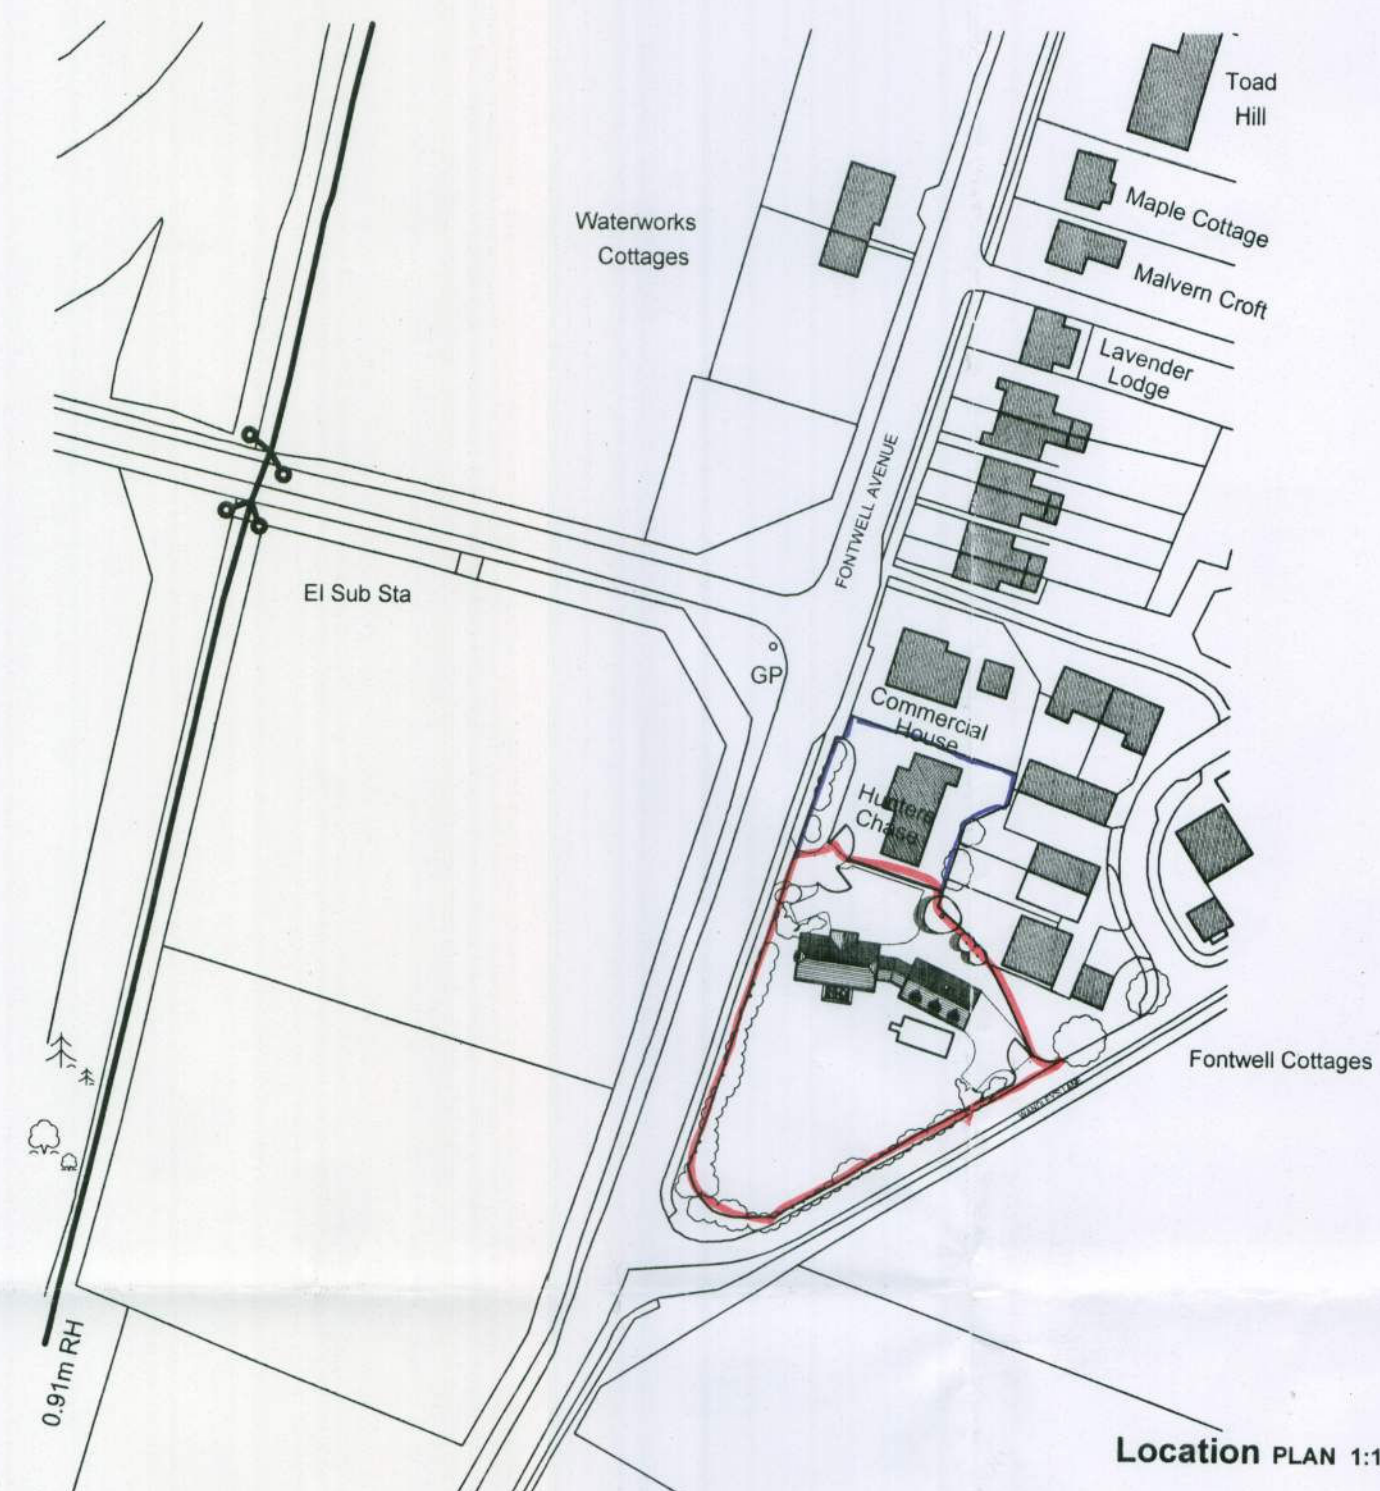

Notes

1. Do not scale from this drawing, except for planning purposes. Use figured dimensions only.
2. All dimensions must be checked on site prior to commencement of work.
3. Where applicable this drawing is to be read in conjunction with other consultants' drawings.
4. O.S. Licence AR 177474.
5. This drawing is the copyright of Martin Critchell Architects.

ARUN DISTRICT COUNCIL			
No.	56	09	
Received			

Rev	Date	Amendment	Checked
D	27.07.06	Change in position of new dwellings	
C	17.07.06	Addition of sight lines	
B	12.07.06	Change in position of swimming pool	
A	27.04.06	Addition of survey results for swimming pool (shown in bold)	
		Minor alteration	

Town Planners
MARTIN CRITCHELL ARCHITECTS
 Metro House ■ Northgate ■ Chichester ■ West Sussex ■ PO19 1BE
 Tel 01243 531036 Fax 01243 782917 e-mail info@mcarchitects.co.uk web www.martincritchell-architects.co.uk

For Mr & Mrs Kirkby-Bott			
Project New House & Garage Hunters Chase Fontwell Avenue AS SENT FOR Eastergate PLANNING			
Drawing Site Plan		Scale 1:500	
Location Plan		1:1250	
Date	27.07.06	Drawn	AF/CG
Job number	03.072	Drawing number	09
		Revision	G