

Notes

1. Do not scale from this drawing, except for planning purposes. Use figured dimensions only.
2. All dimensions must be checked on site prior to commencement of work.
3. Where applicable this drawing is to be read in conjunction with other consultants' drawings.
4. O.S. Licence AR 177474.
5. This drawing is the copyright of Martin Critchell Architects.


ARUN DISTRICT COUNCIL

No. E1 S6 09

Received




NORTH ELEVATION

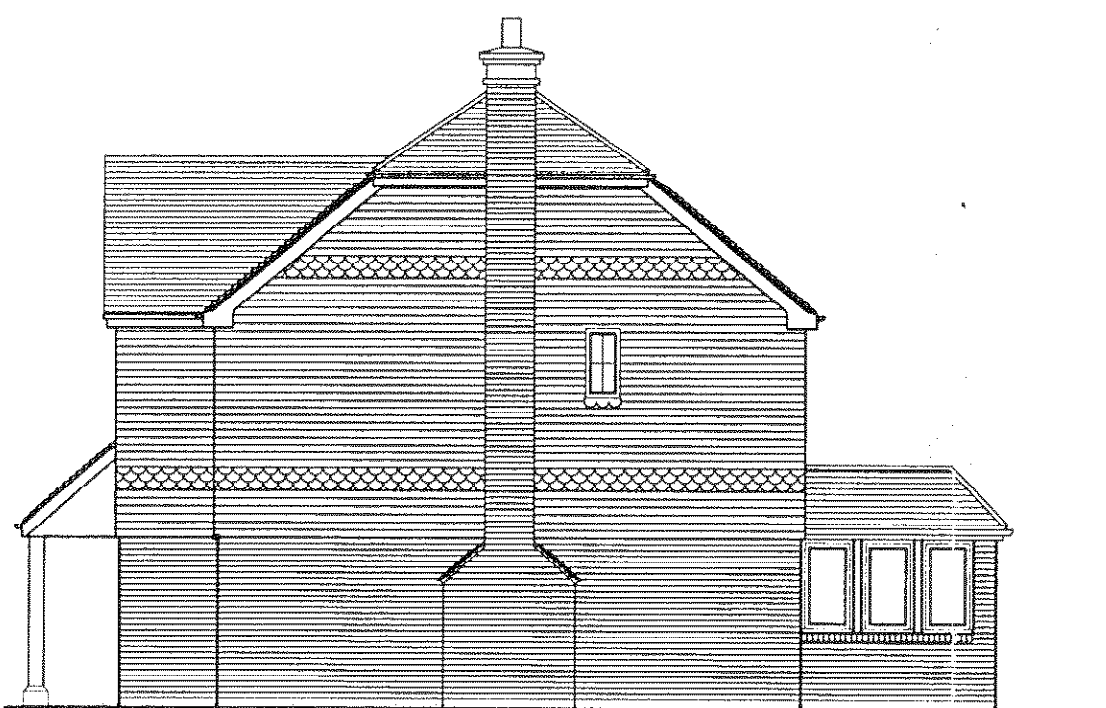


WEST ELEVATION



SOUTH ELEVATION

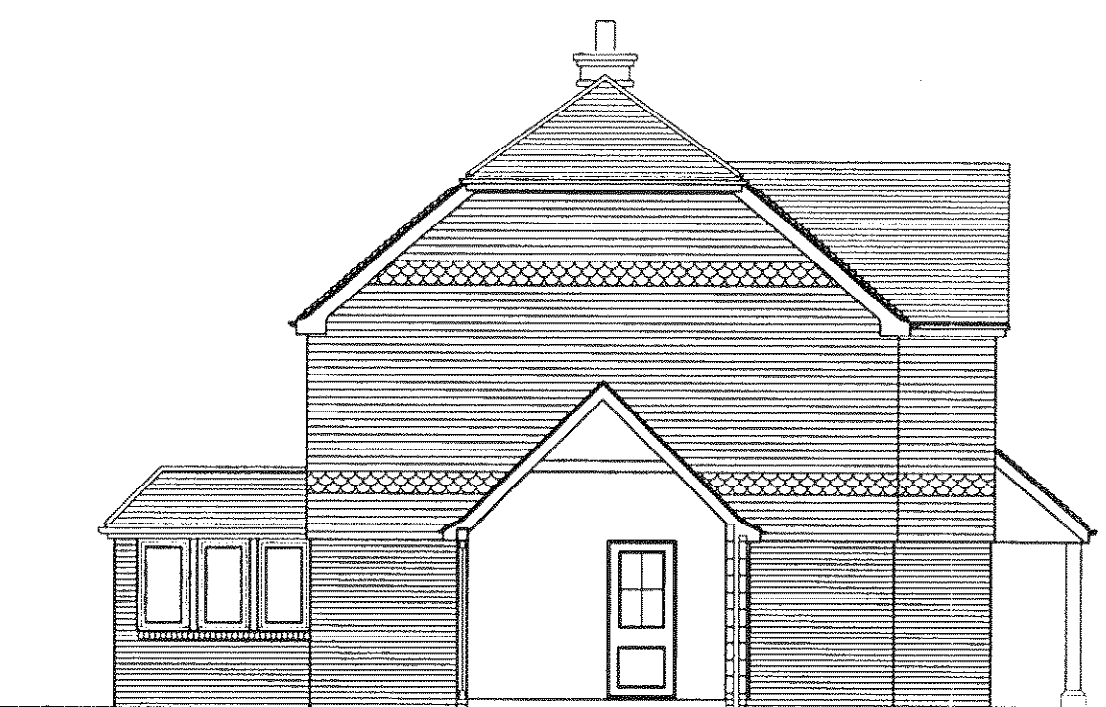

EAST ELEVATION

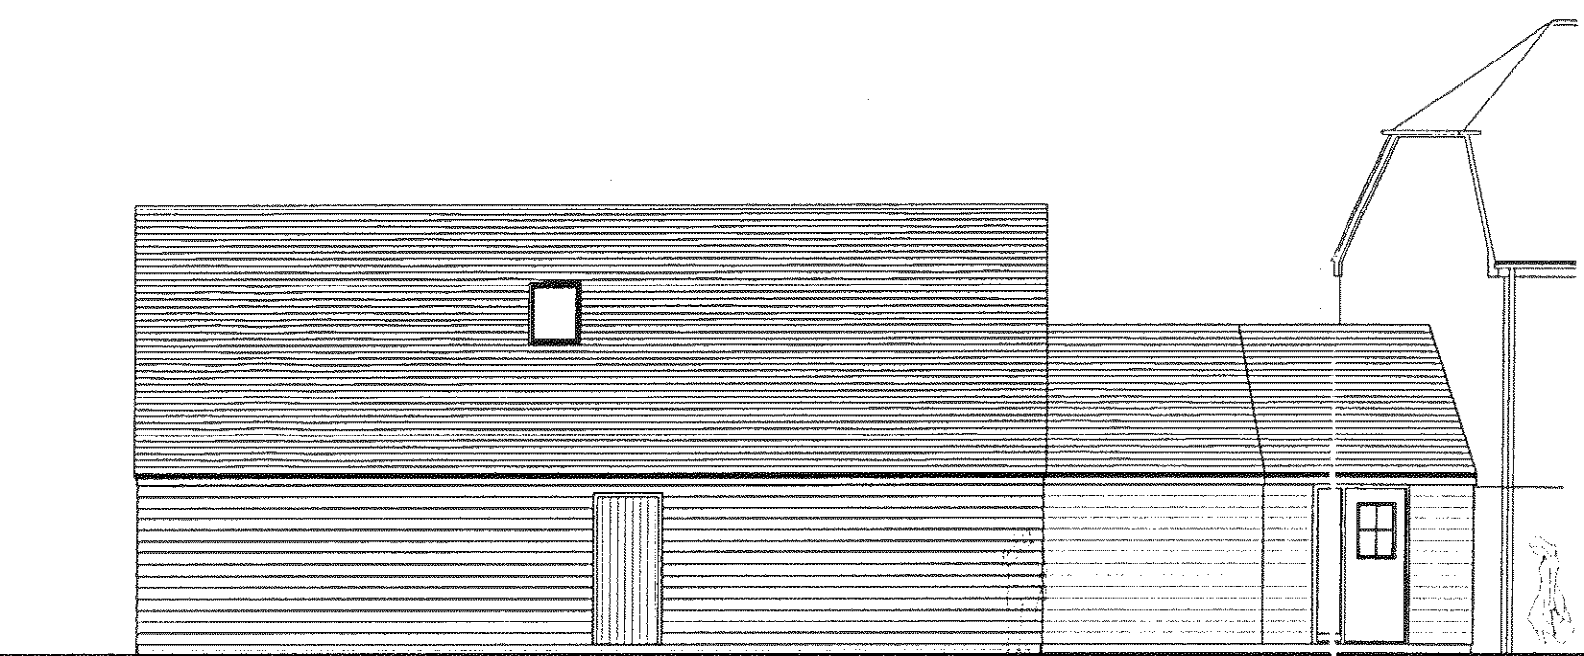


NORTH-EAST ELEVATION




SECTION THROUGH COVERED
WALKWAY LOOKING SOUTH-EAST




SOUTH-WEST ELEVATION

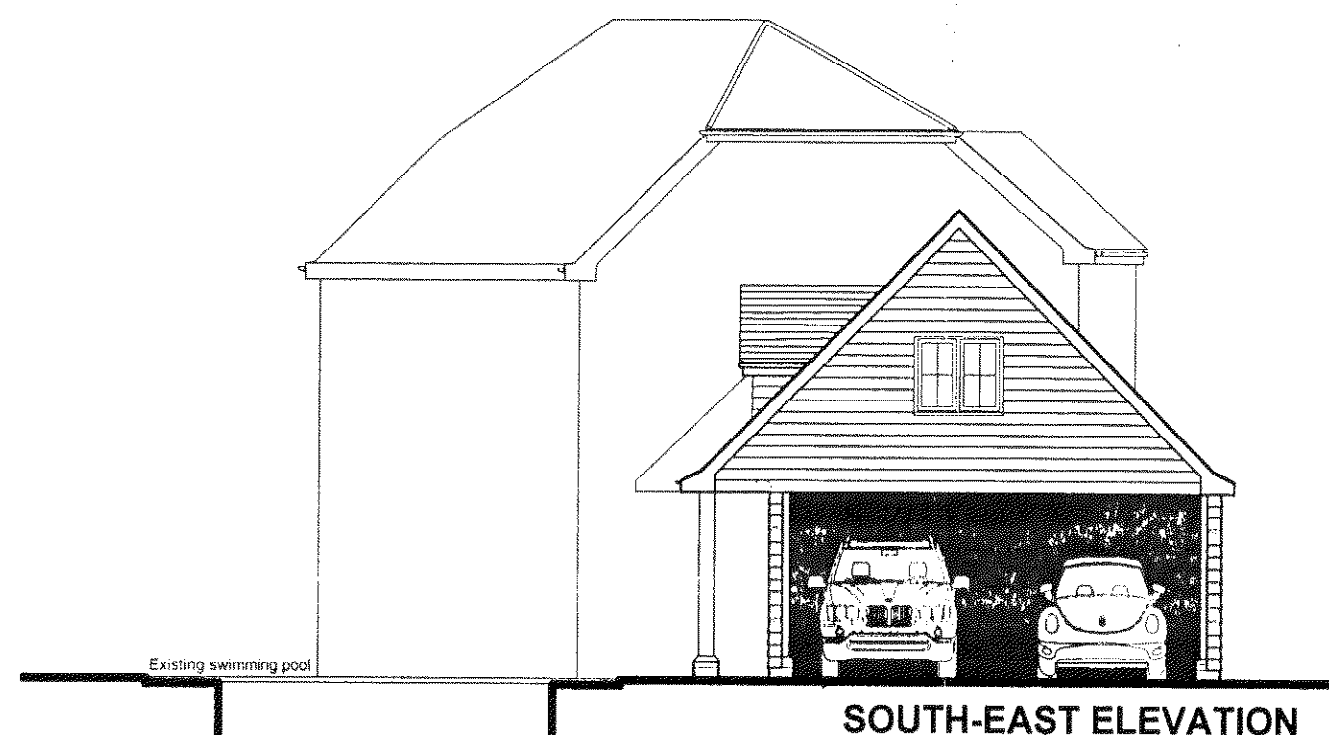

SOUTH-EAST ELEVATION

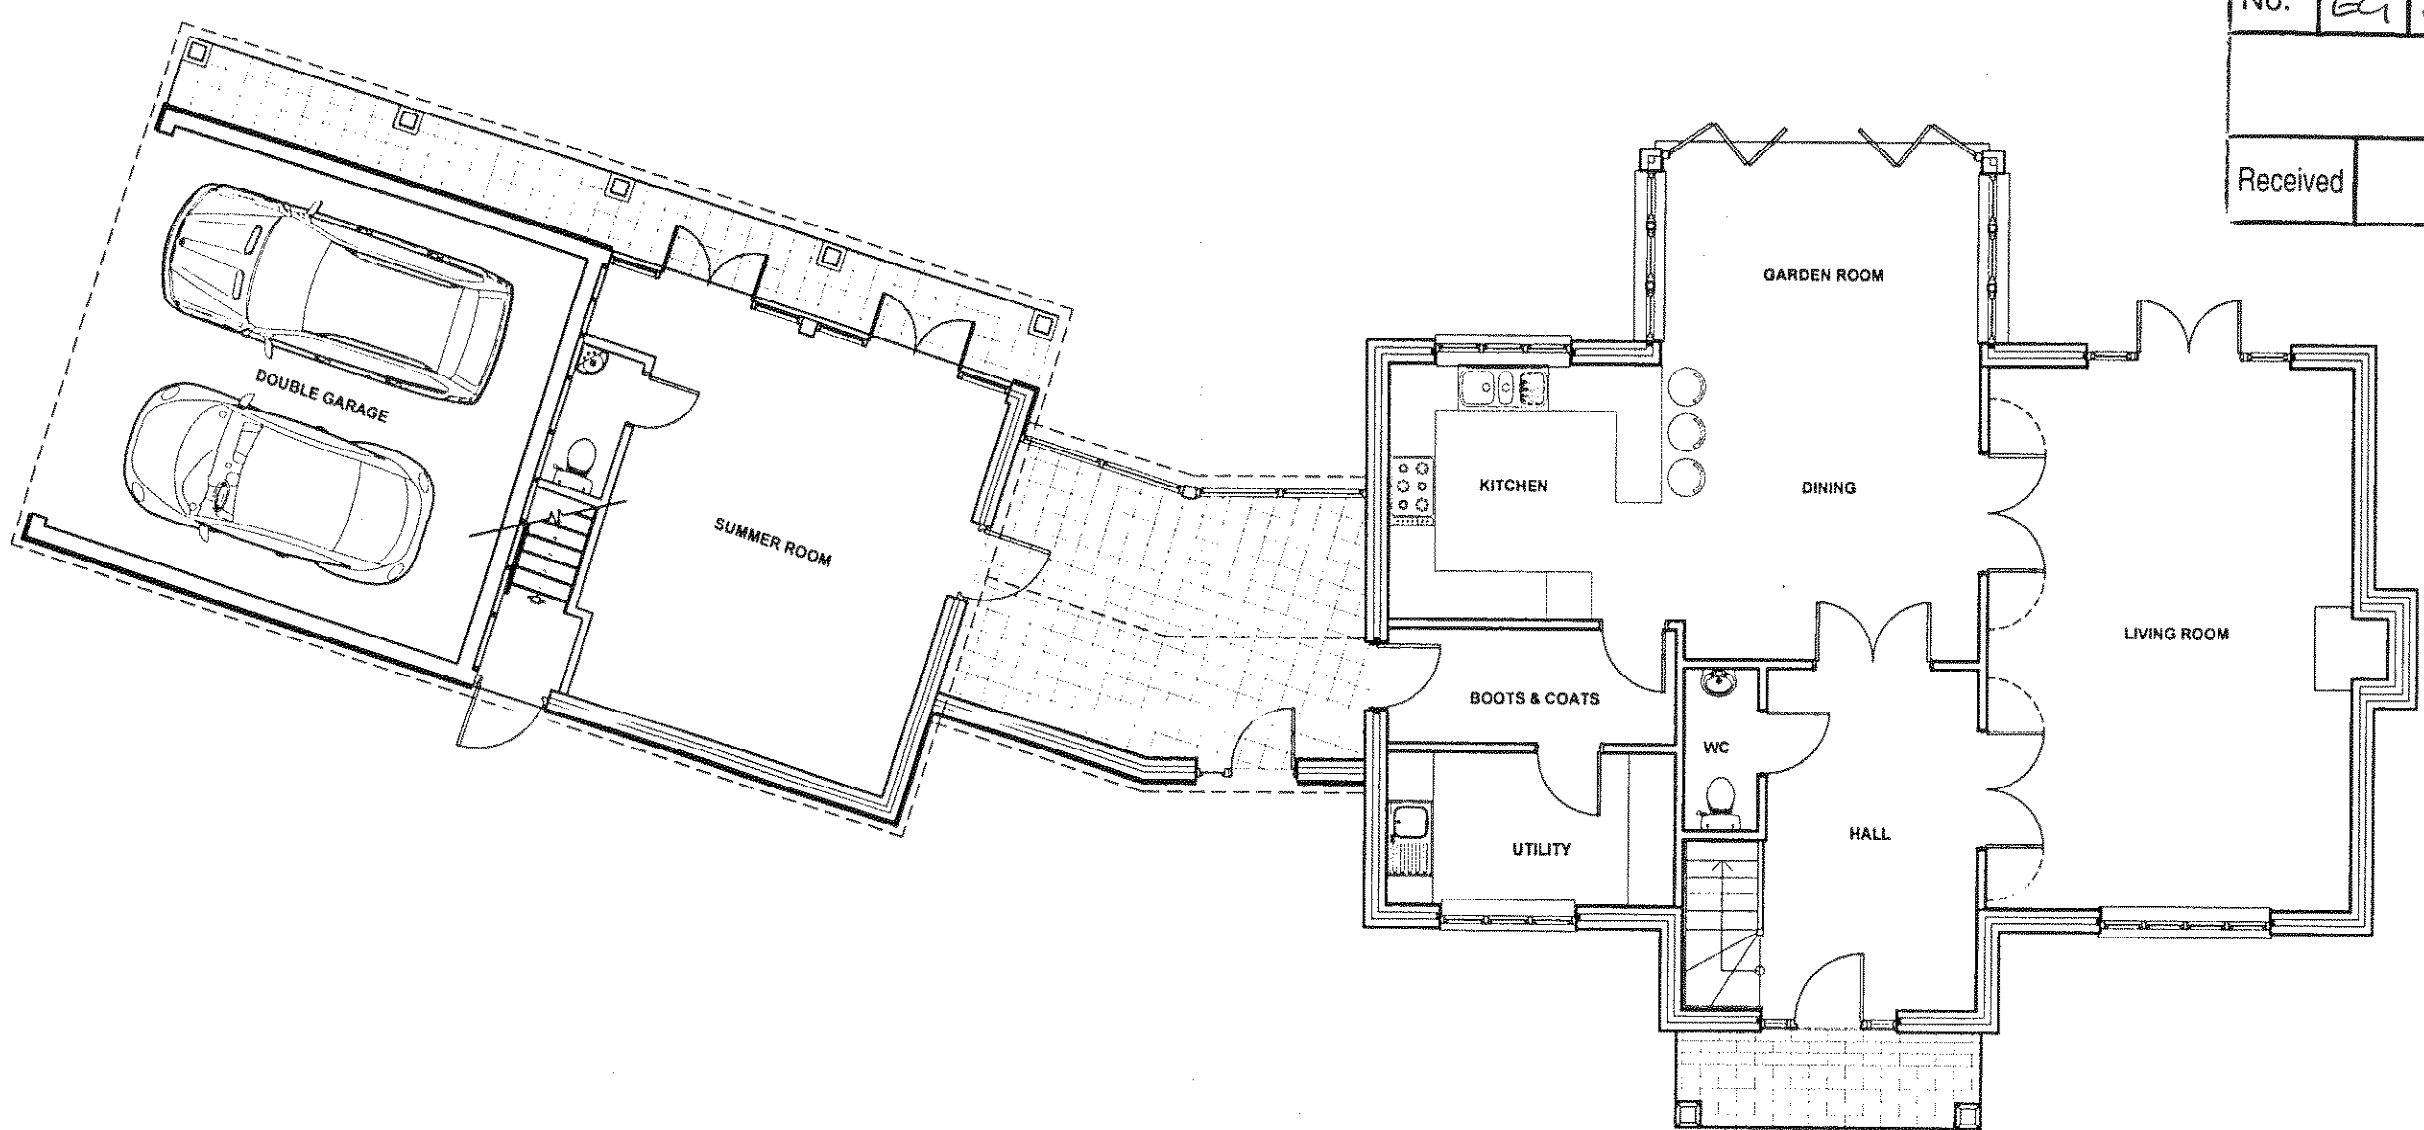

GROUND FLOOR PLAN

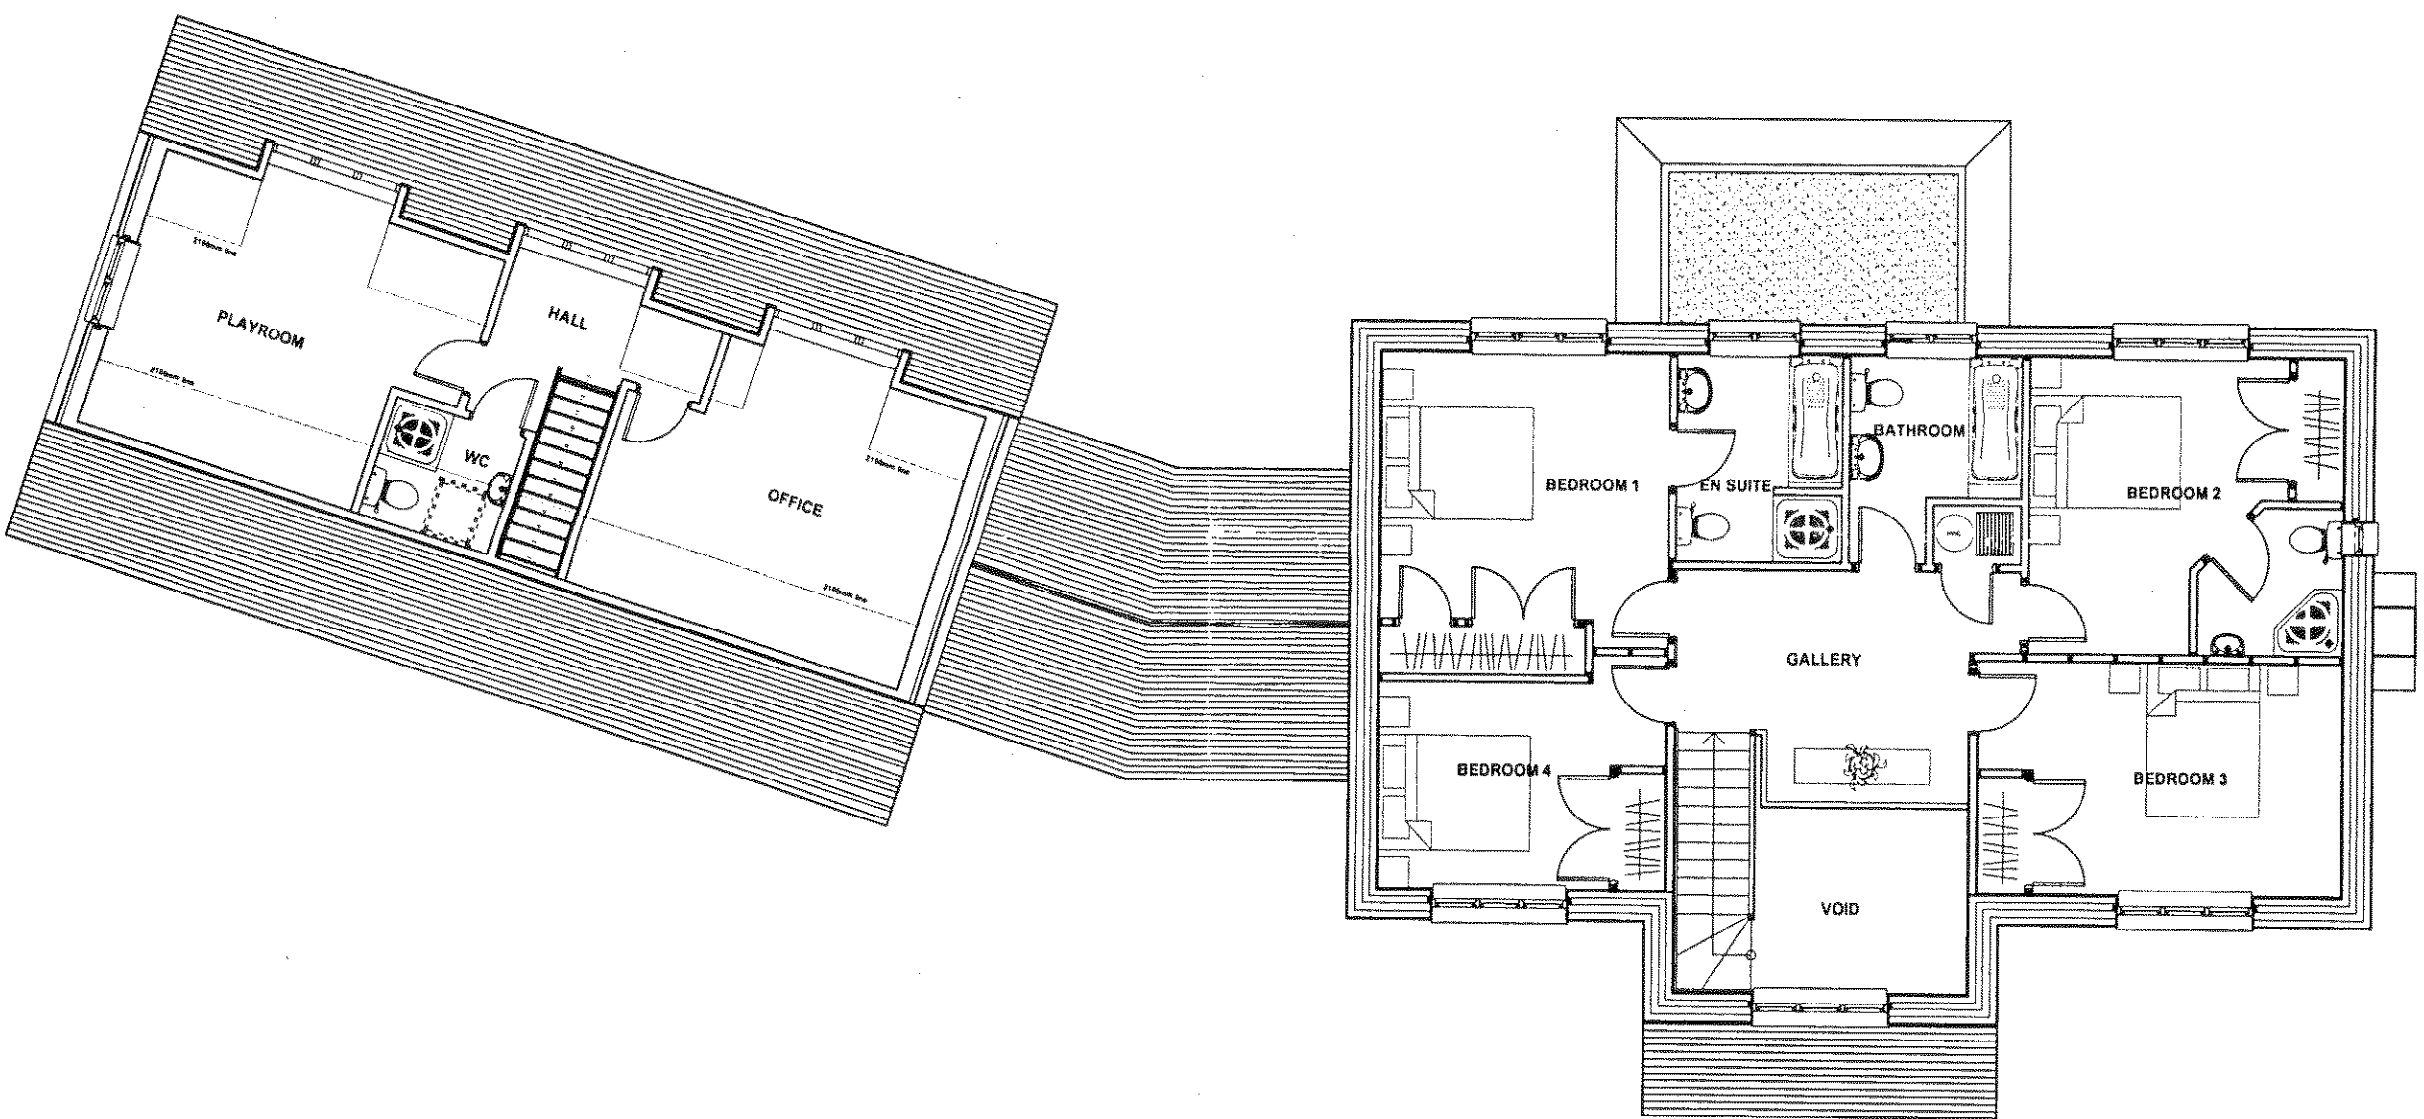

FIRST FLOOR PLAN

G	01.08.06	Addition of Panel in link and Glazed to garden side Shower in garage and shower room in Bedroom2
F	27.07.06	Changes Entrances&Hall Area
E	26.06.06	Addition of door and wall to make office/playroom self contained.
D	23.06.06	Changes to access and First Floor Plan Layout of Garage.
C	27.04.06	Corrections to South-East plan of garage
B	13.04.06	Revisions to First Floor Plan
A	29.03.06	Minor Amendments
Rev	Date	Amendment

Checked



MARTIN
CRITCHELL
ARCHITECTS

Metro House ■ Northgate ■ Chichester ■ West Sussex ■ PO19 1BE
tel: 01243 531036 fax: 01243 782917 e-mail: info@mcarchitects.co.uk

For
Mr & Mrs M Kirkby-Bott

Project
New House & Garage
Hunter's Chase
Fontwell Avenue
Eastergate
SENT FOR
PLANNING

Drawing
Floor Plans & Elevations
Scale
1:100

Date	01.08.06	Drawn	CJP/CG/AF	Checked
Job number	03.072	Drawing number	08	Revision
				G