



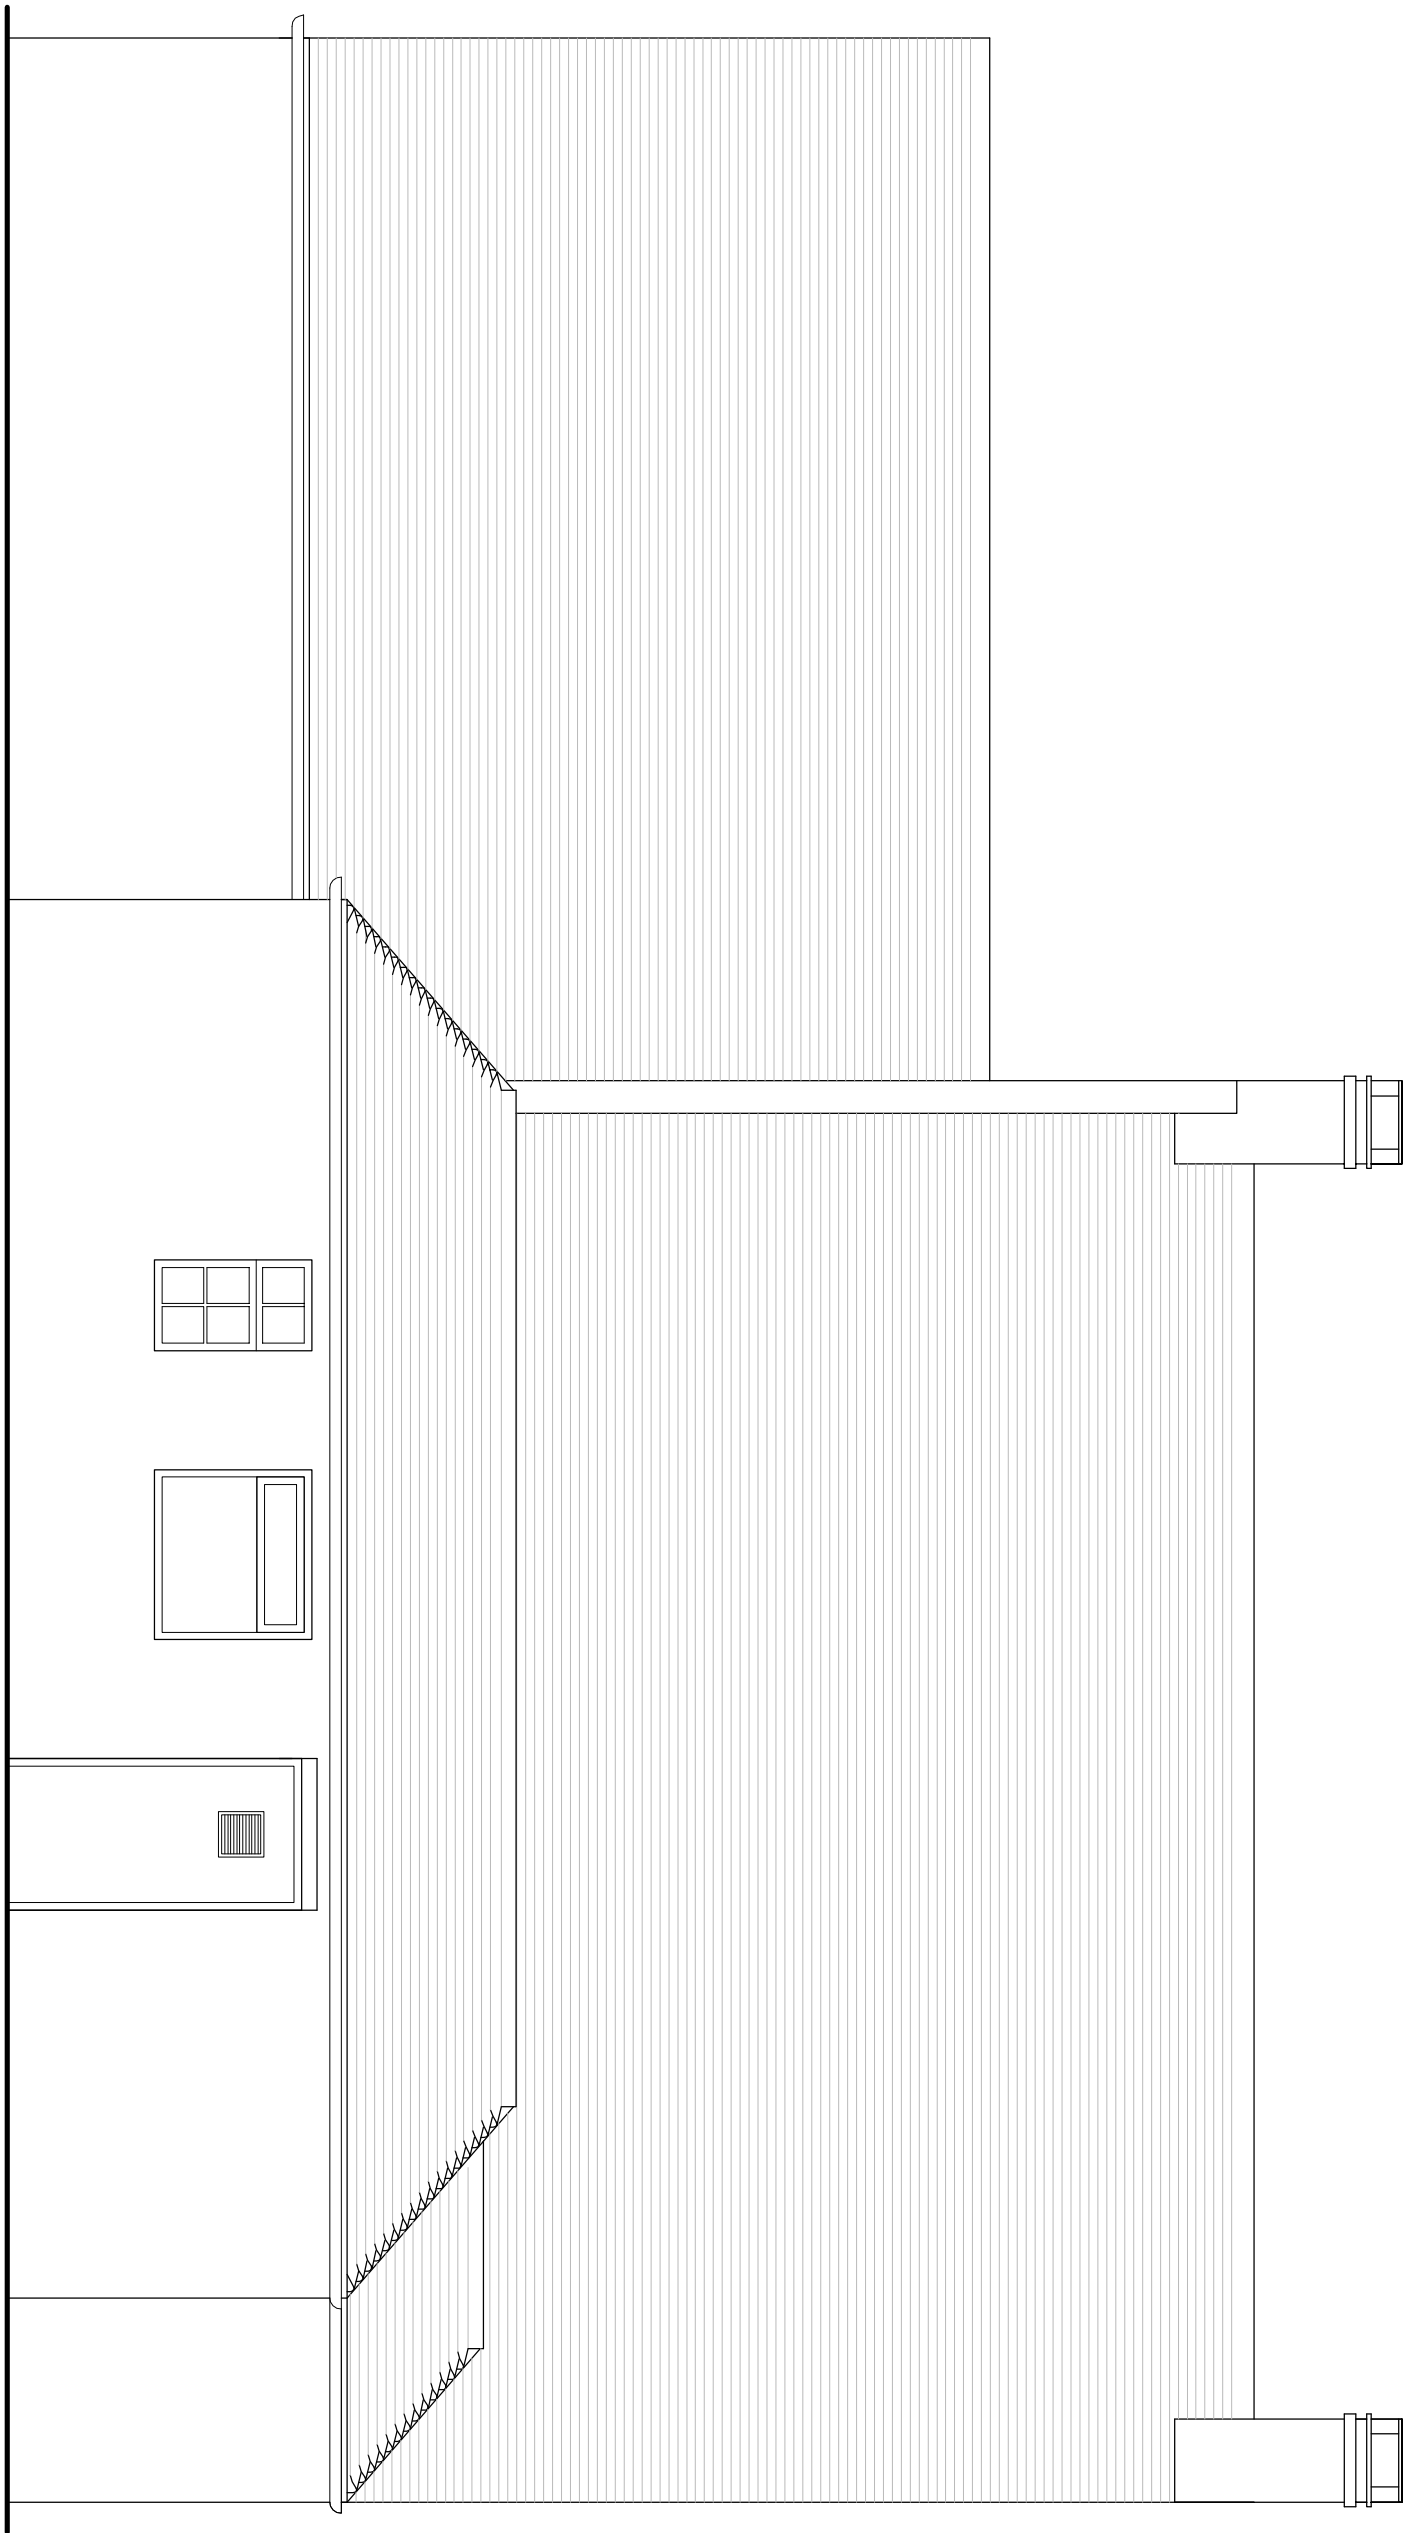


South Elevation.

Scale 1:50

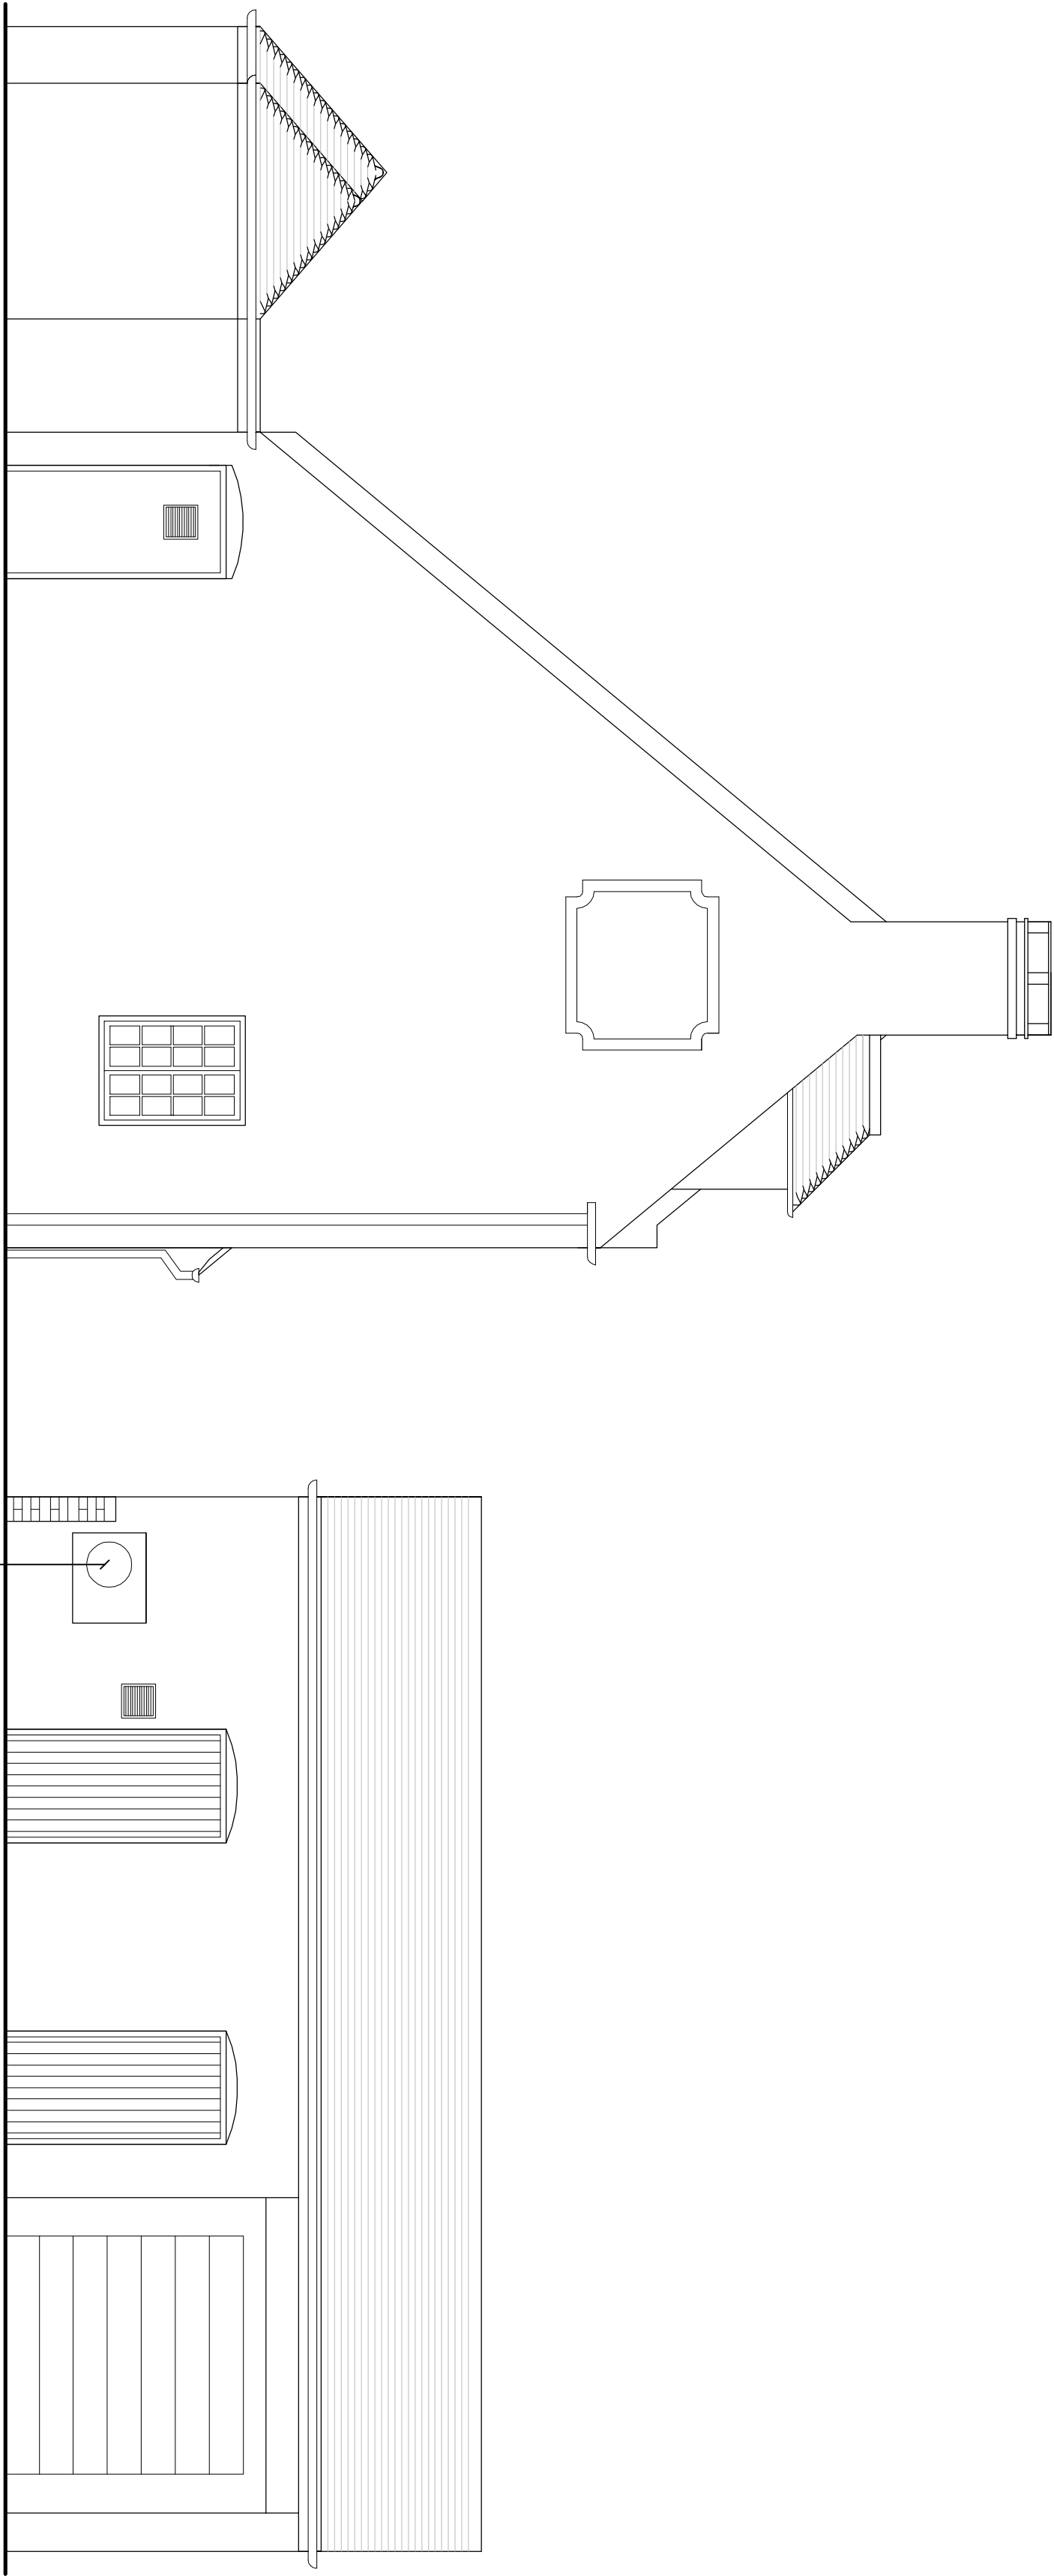


East Elevation.

Scale 1:50

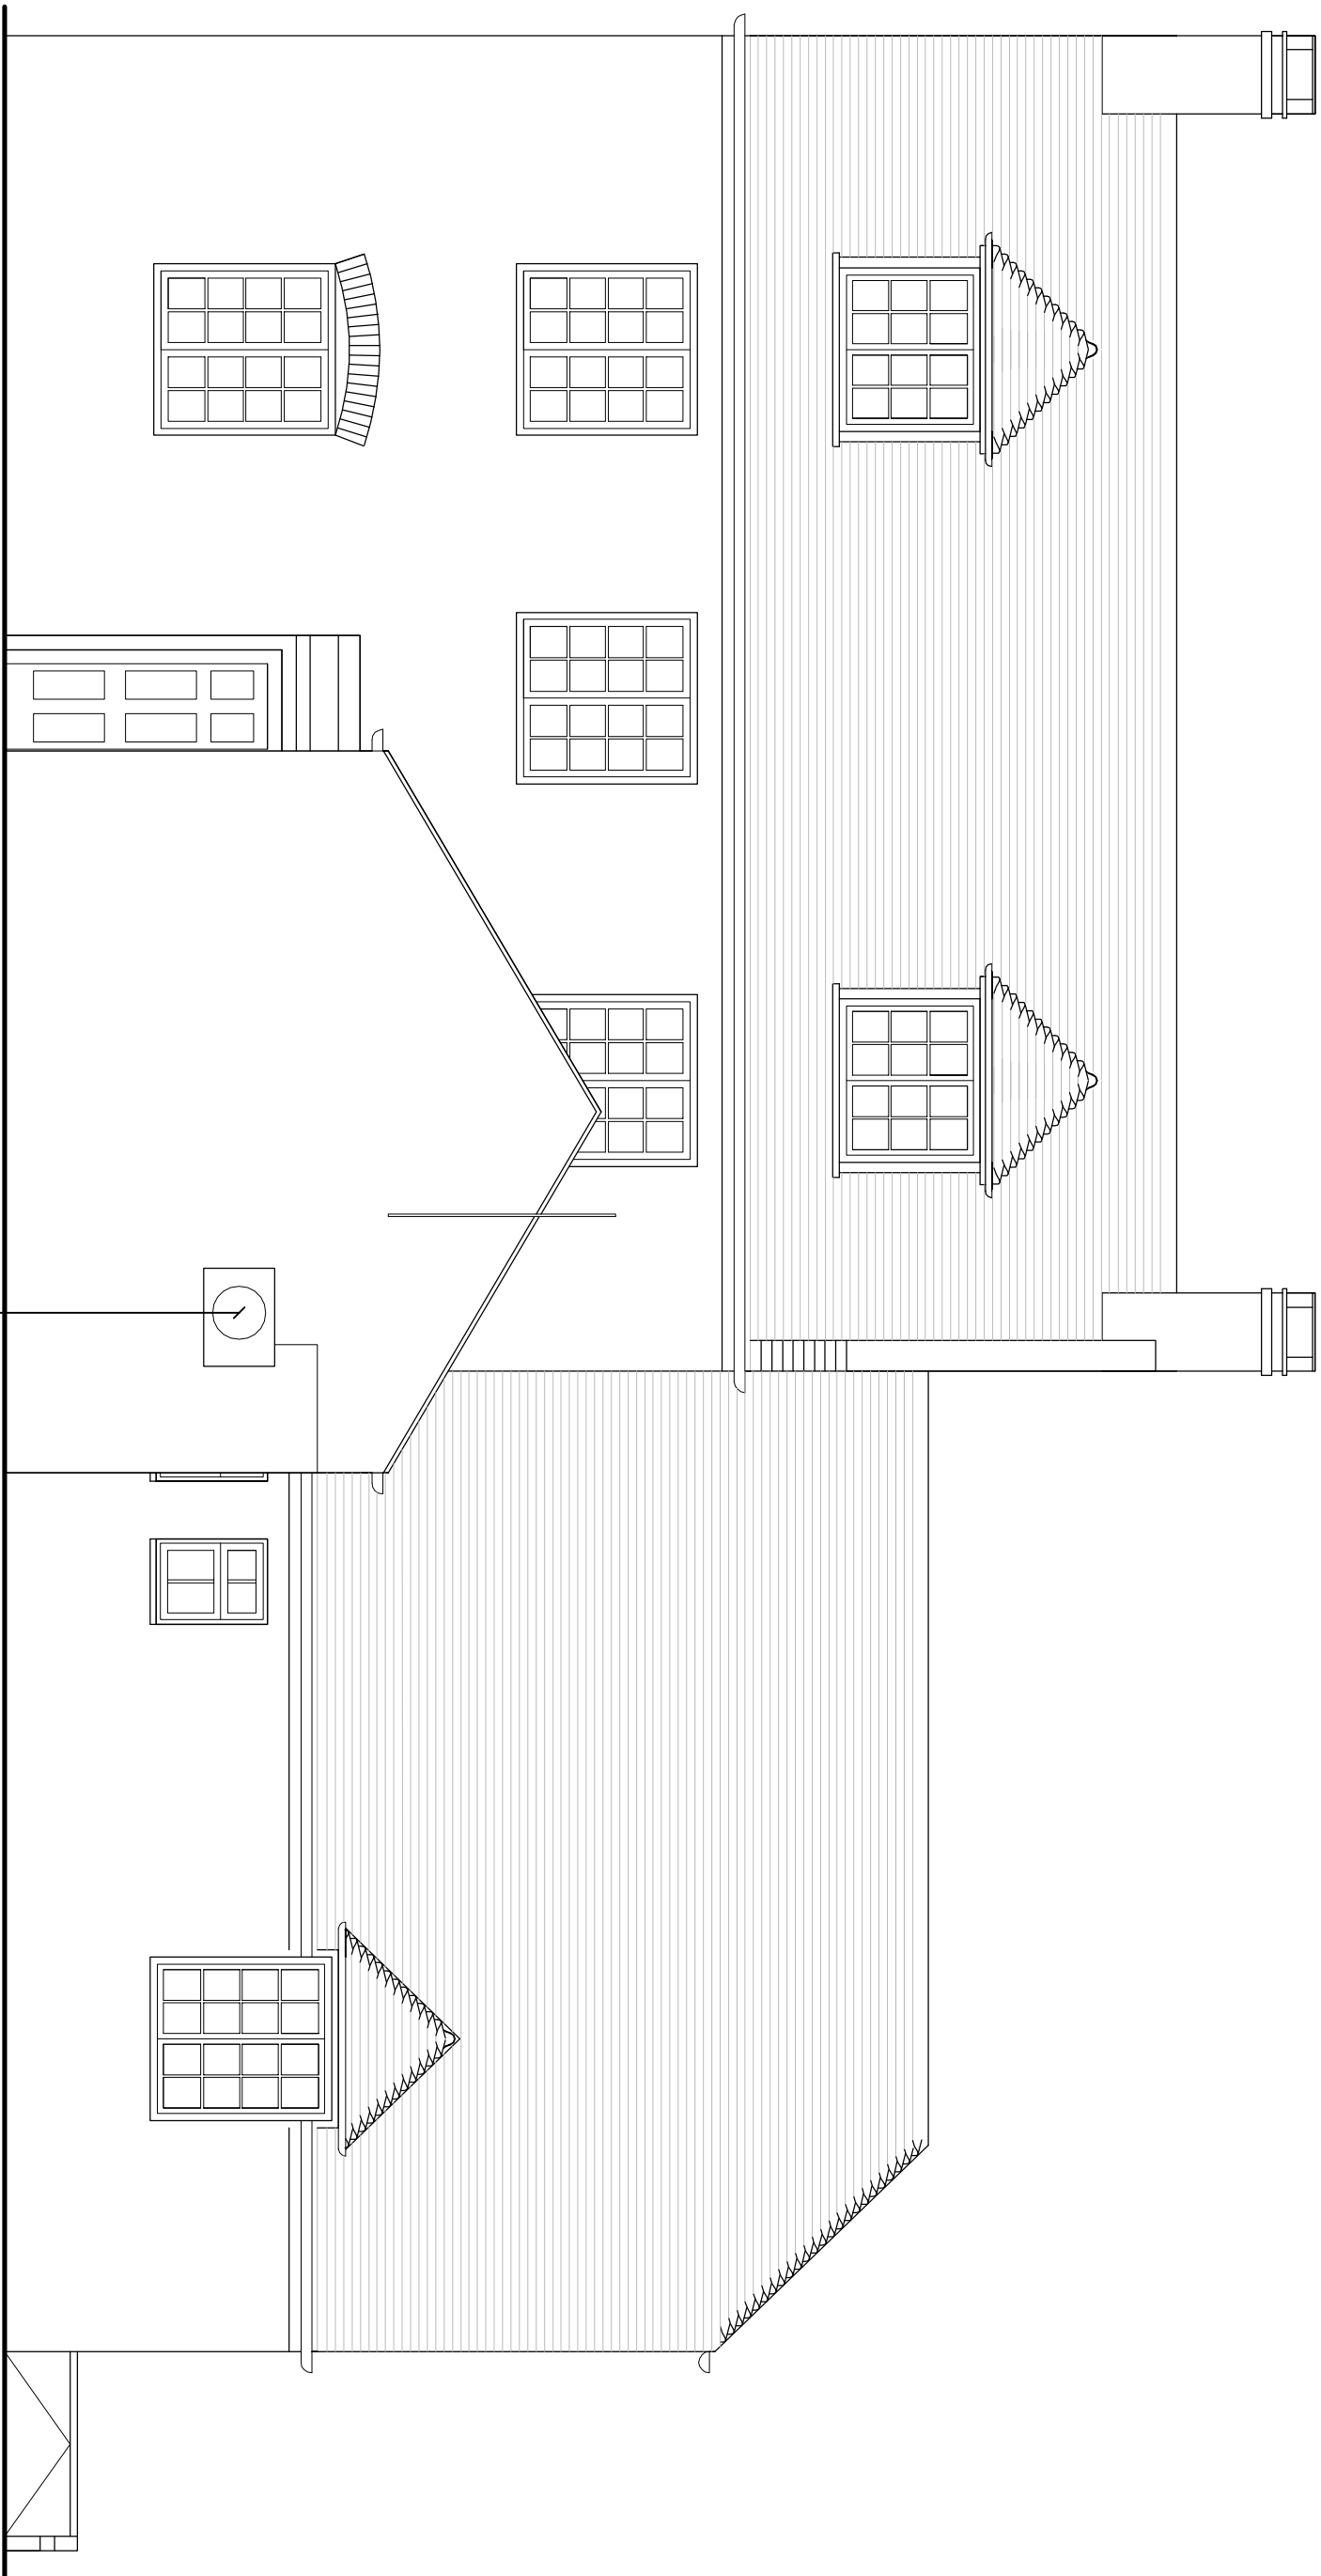

North Elevation.

Scale 1:50

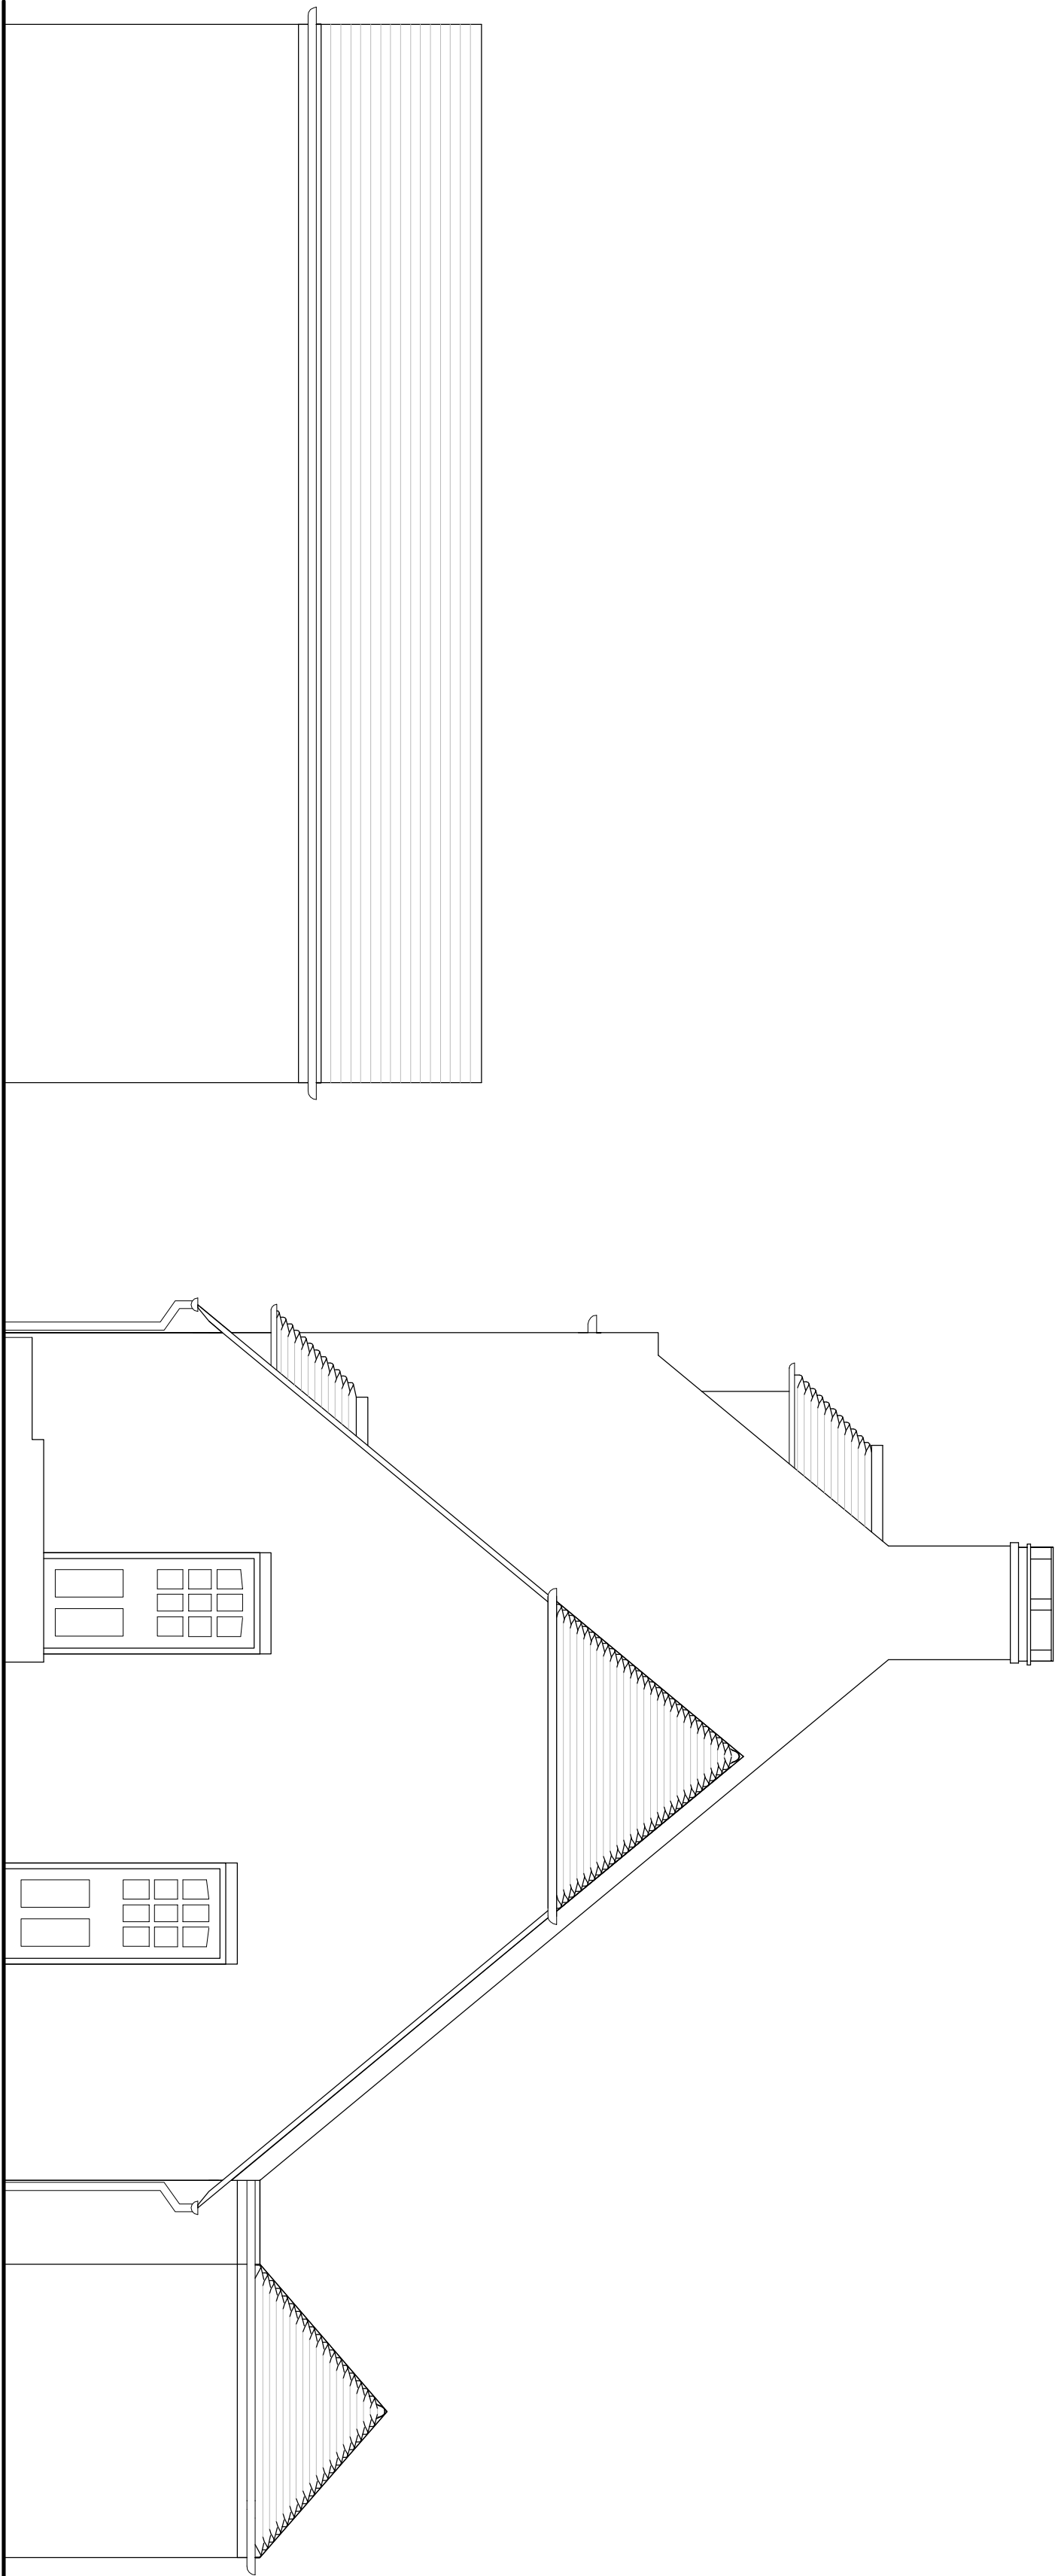

West Elevation.

Scale 1:50

REVISIONS				Name:	
Rev.	Date:	Details:			
.....					
.....					
.....					
.....					
.....					
.....					
.....					
.....					
.....					

Client

Punch Taverns

Project

The Wilkes Head

Chipping, Easton, Cheshire

PO20 3UT

Drawing Title

Existing Elevation

Drawing No.

17.118.PT.B.002

Scale

1:50 @ A1

Status

.....

Drawn By

.....

Date

July 2017

Not responsible for the accuracy of data or drawings and drawings are to be used as a guide only. The drawing is not to be used for construction purposes.

design

i.d.