


6589 - 28 BARNHAM RD, BARNHAM, WEST SUSSEX

PROPOSED FRONT ELEVATION


Scale - 1:100 @ A1

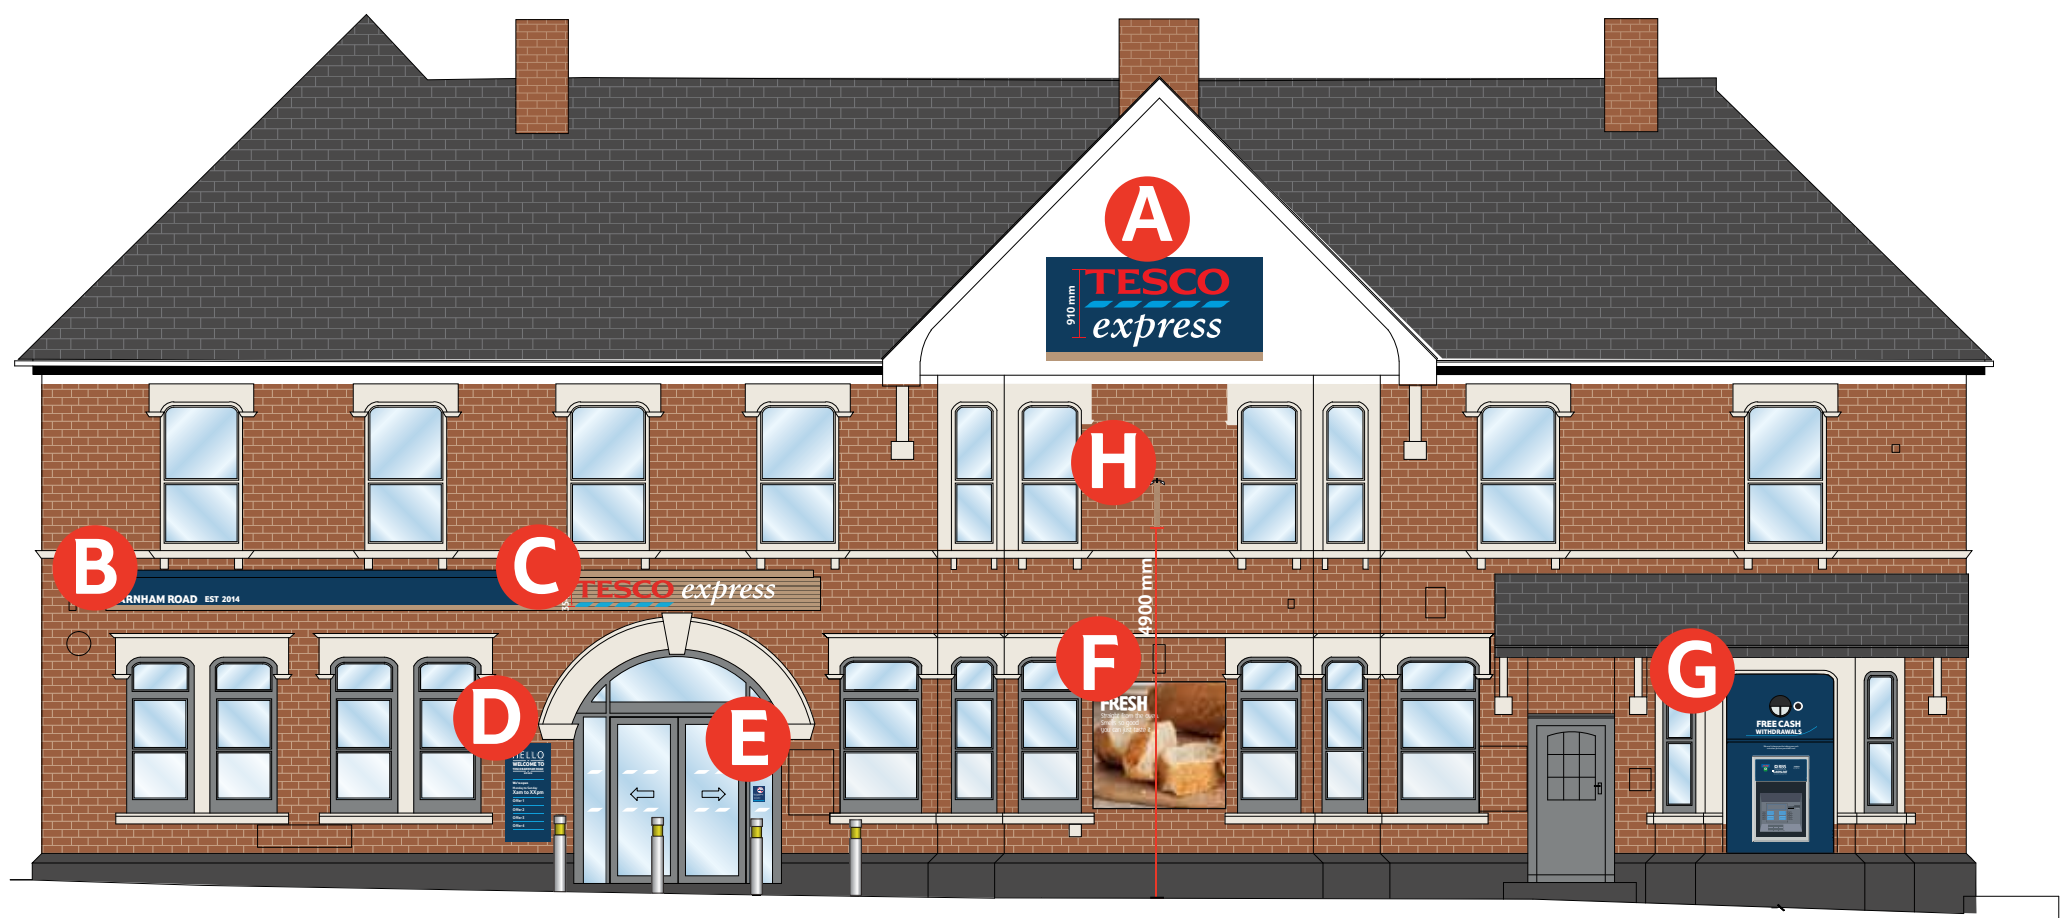

A



B

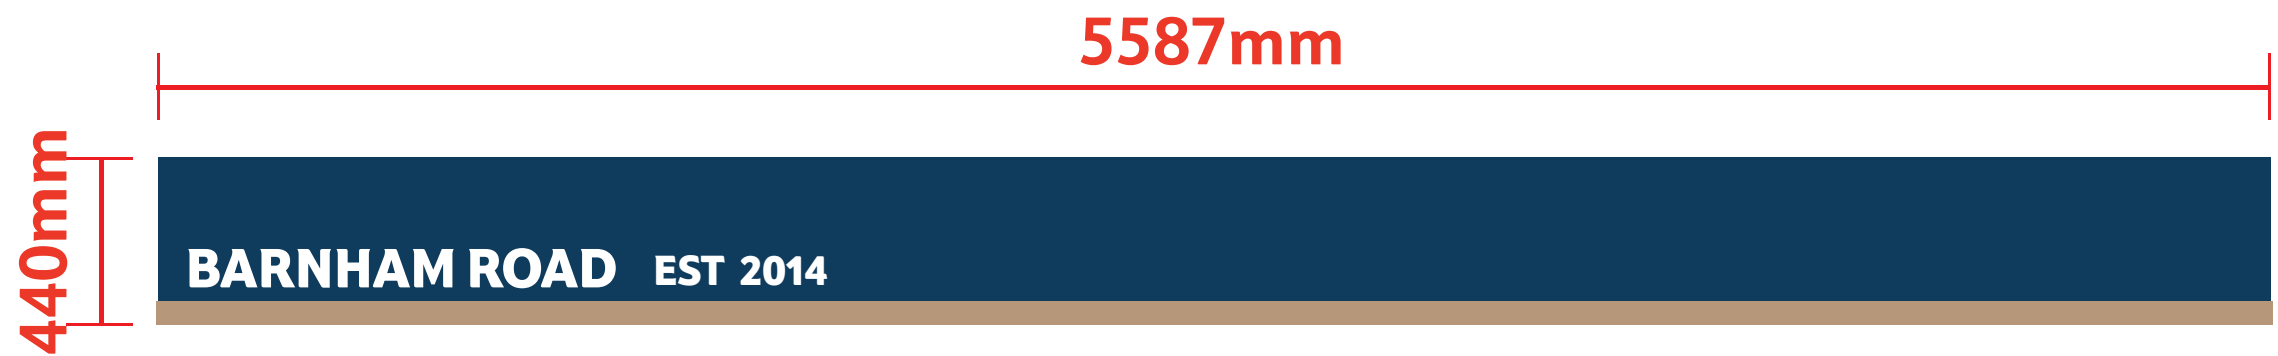

C



D



E



F



G




H



Scale - 1:20 @ A1

SCALE BAR

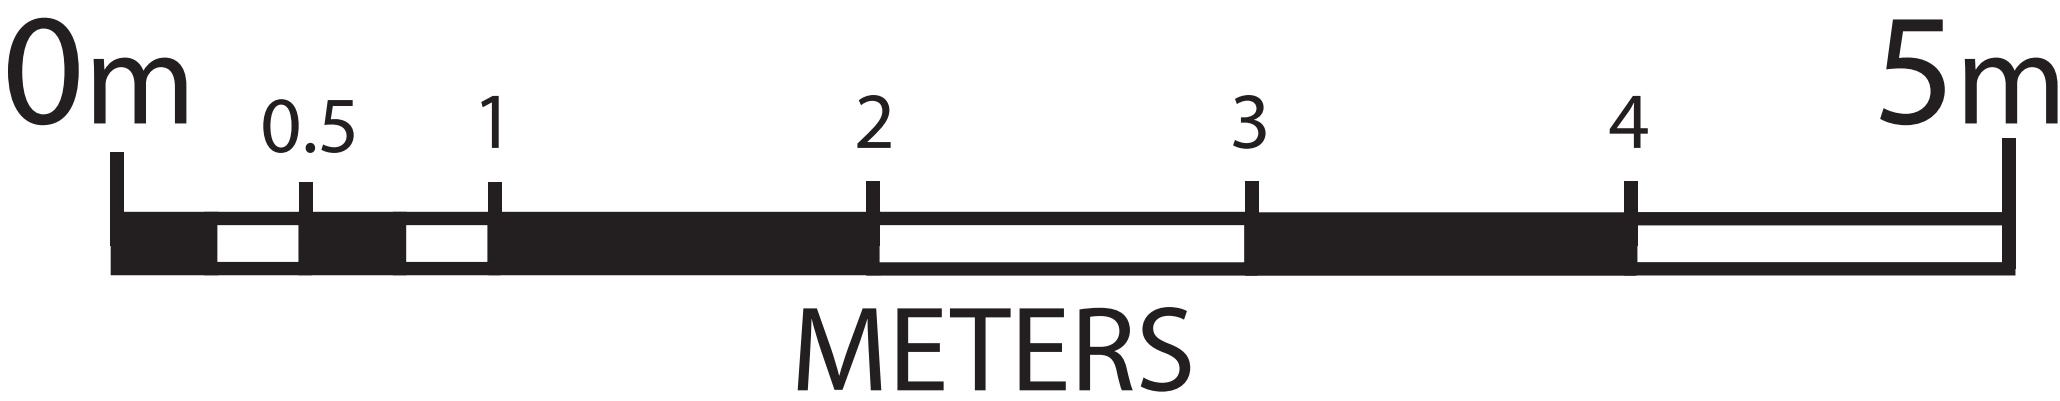

This visual is for representation purpose only. Recreation of the drawing may alter the scale. All dimensions to be confirmed on site prior to any manufacture. Do not use artwork from this drawing. Opening hours to be confirmed prior to manufacture of any signage.

REV.	AMENDMENTS	DATE	REV.	AMENDMENTS	DATE	DRAWING No. 6589EXT		PROJECT
EXT	Coloured Elevations Produced. Feasibility approved. As per EFM (JB) , Updated to the latest architect elevations	14.05.14 14.05.14 27.06.14				SCALE	1:20@A1	ISSUE EXT
						DATE	24.07.14	
						DRAWN	Anuraj	QC DONE BY Sruthi
						EFM	James Barrow	
								DESCRIPTION
								Planning Submission

TESCO express

TESCO STORES LIMITED - EXPRESS GROUP
P.O. BOX 400, CIRRUS BUILDING, SHIRE PARK
WELWYN GARDEN CITY, HERTS, AL7 1AB
TELEPHONE: 01707 395150

THE COPYRIGHT AND ALL OTHER RIGHTS IN AND RELATING TO THIE PUBLICATION BELONG TO AND ARE THE SOLE PROPERTY OF TESCO STORES LIMITED. ALL RIGHTS ATRRE RESERVED. NEITHER THE WHOLE NOR ANY PART OF THIS PUBLICATION MAY BE REPRODUCED OR TRANSMITTED IN ANY FORM OR BY ANY ELECTRONIC OR MECHANICAL MEANS INCLUDING PHOTOCOPYING AND RECORDING OR FROM ANY RETRIEVAL SYSTEM WITHOUT THE PRIOR WRITTEN LICENCE FROM THE OWNER.
© 1997 TESCO STORES LIMITED