





GROUND FLOOR GA
(GIA 624 + 162m²)

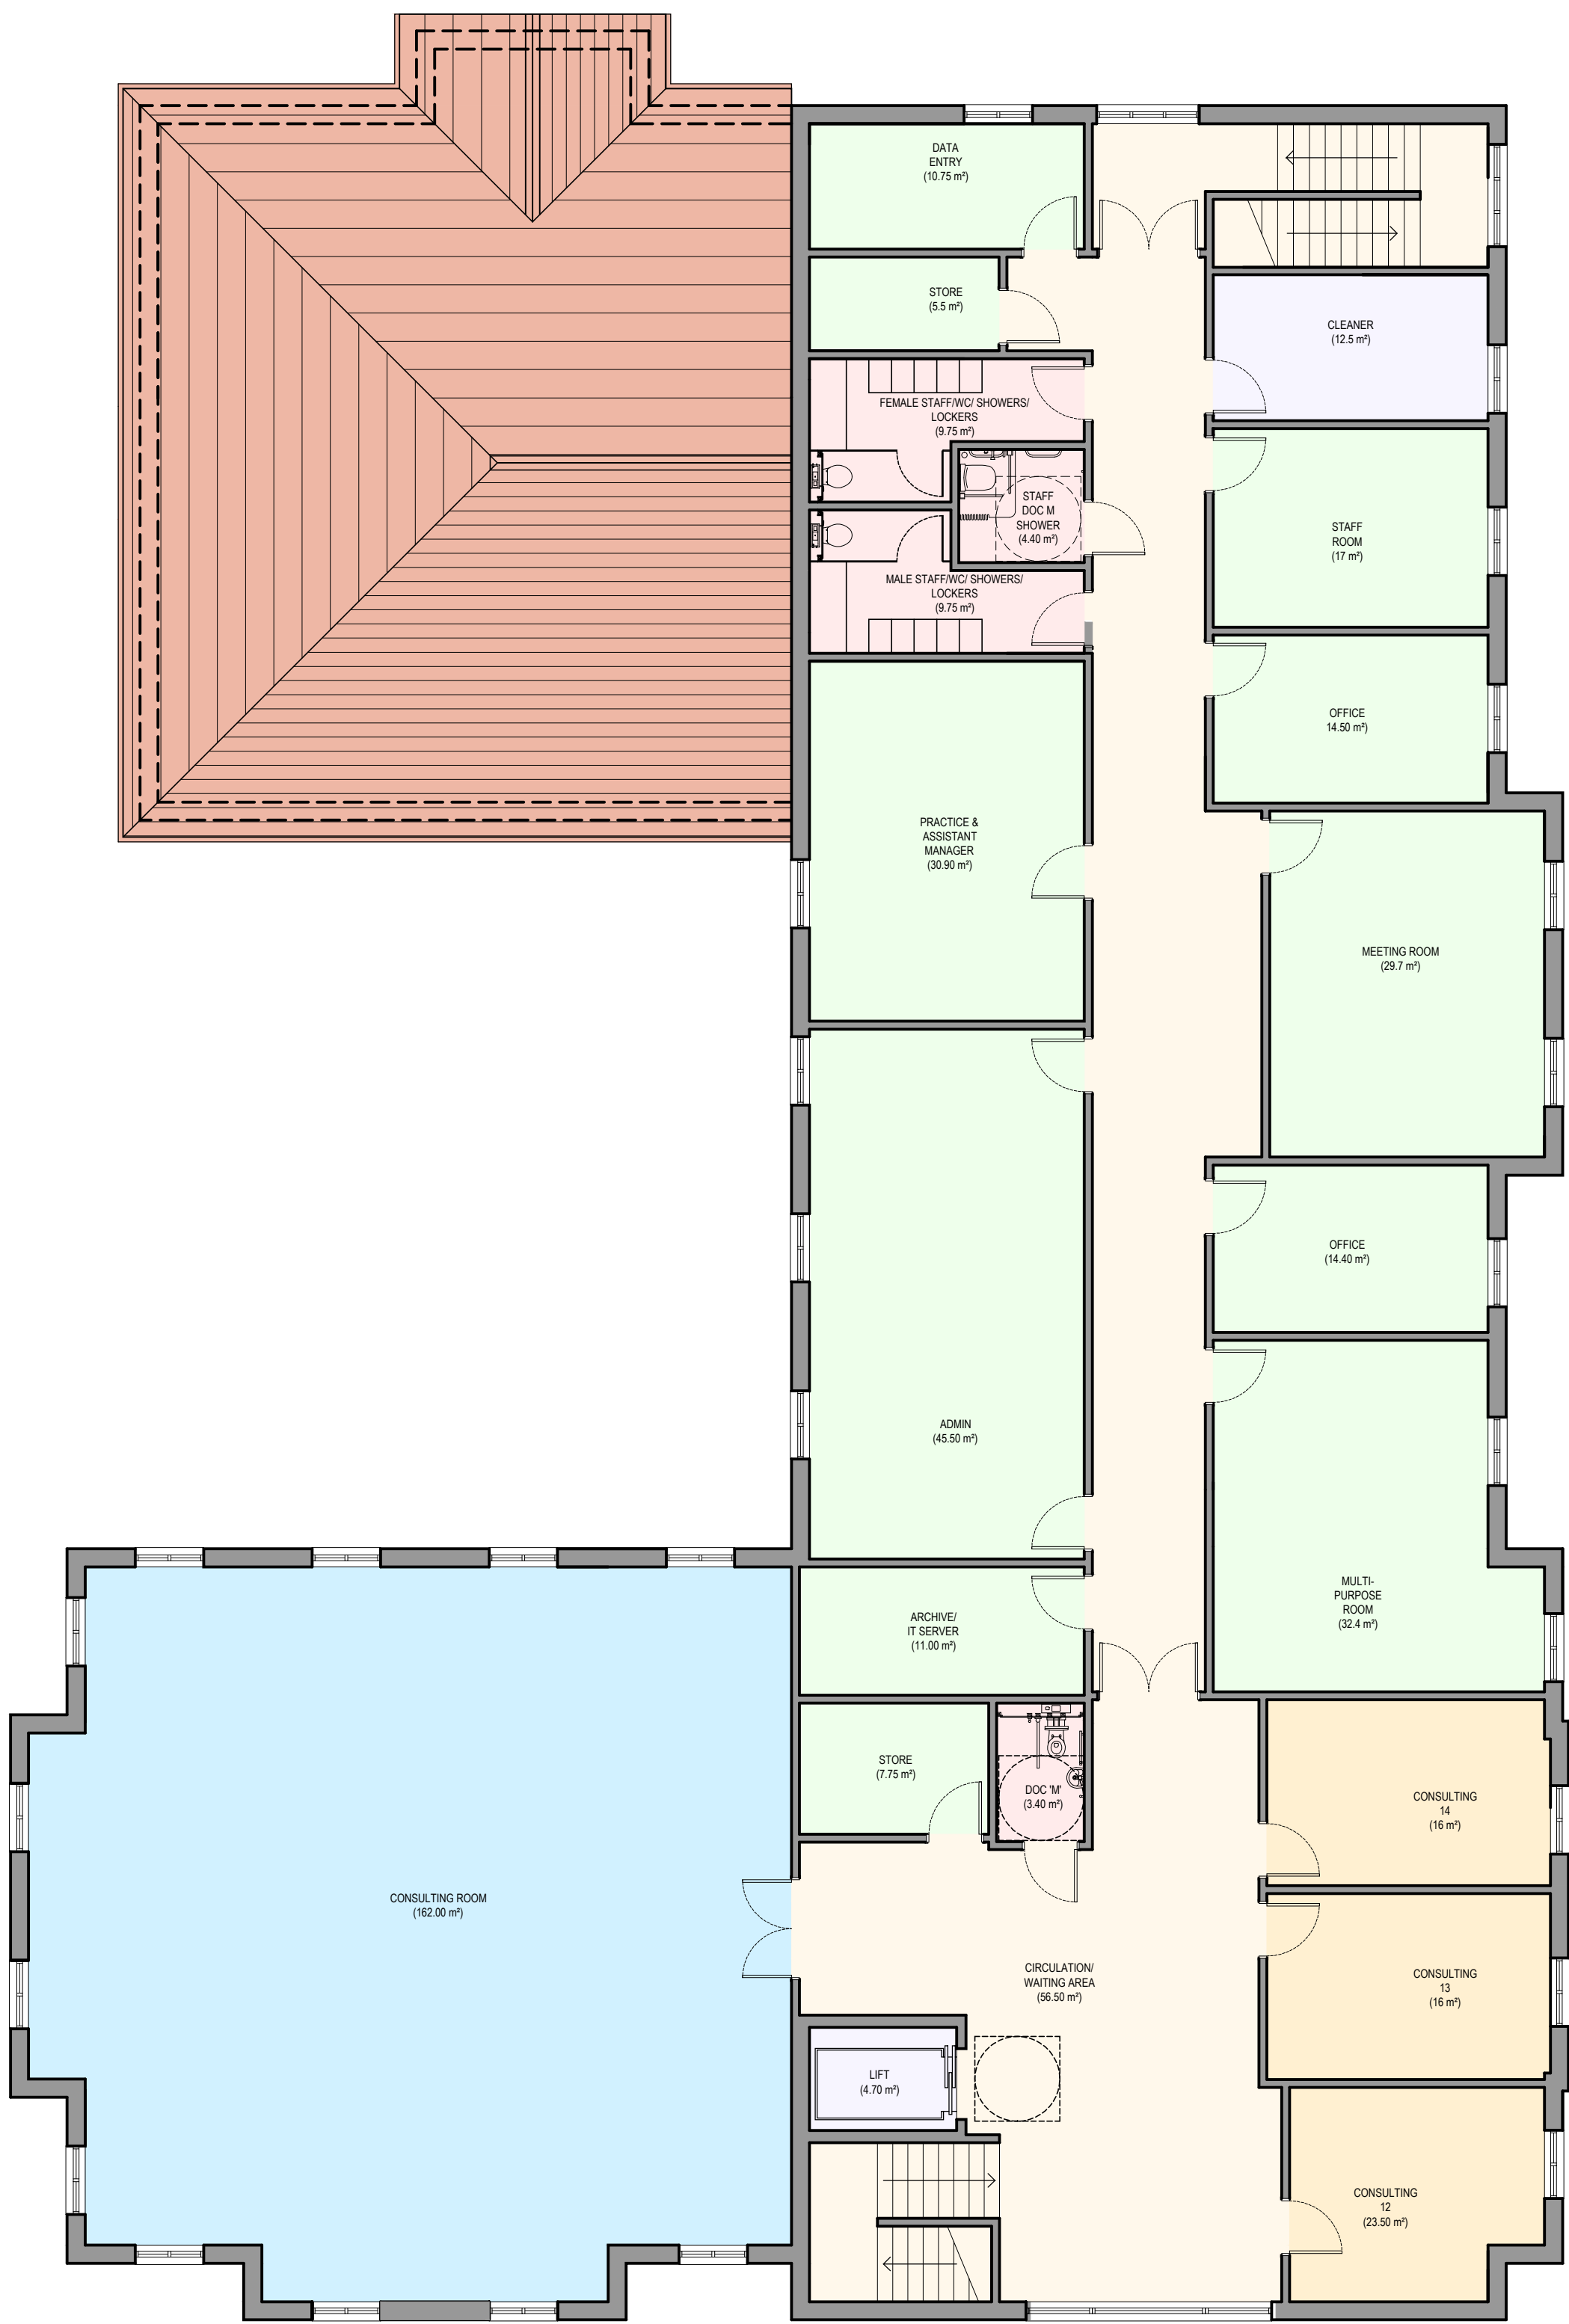

FIRST FLOOR GA
(GIA 481 + 162m²)

 

REV: .

DATE: .

DESCRIPTION: .

DR: .

CHK: .

DO NOT SCALE THESE DRAWINGS. USE WRITTEN DIMENSIONS ONLY. ALL DIMENSIONS TO BE CHECKED ON SITE PRIOR TO COMMENCEMENT OF WORK.

THIS DRAWING IS THE COPYRIGHT OF SIMPSON HILDER ASSOCIATES AND MAY NOT BE REPRODUCED, COPIED OR ALTERED IN ANY WAY WITHOUT WRITTEN AUTHORITY.



SIMPSON HILDER ASSOCIATES LIMITED

67A HIGH STREET
LYNDHURST
HAMPSHIRE
SO43 7BE
T: +44 (0) 23 8028 3798
F: +44 (0) 23 8028 3068
E: sha@simpsonhilder.co.uk

www.simpsonhilder.co.uk

GROUND AND FIRST FLOOR PLANS

DRAWING STATUS: **PLANNING**

THE CROFT MEDICAL CENTRE
BARNHAM ROAD
EASTERGATE
WEST SUSSEX PO20 3RP

DATE: 09-02-16	DRAWN BY: JM	DATE CHECKED: .
SCALE @ A1: 1:100	CHECKED: DS	
JOB NO: 5499	DRAWING NO: 112	