




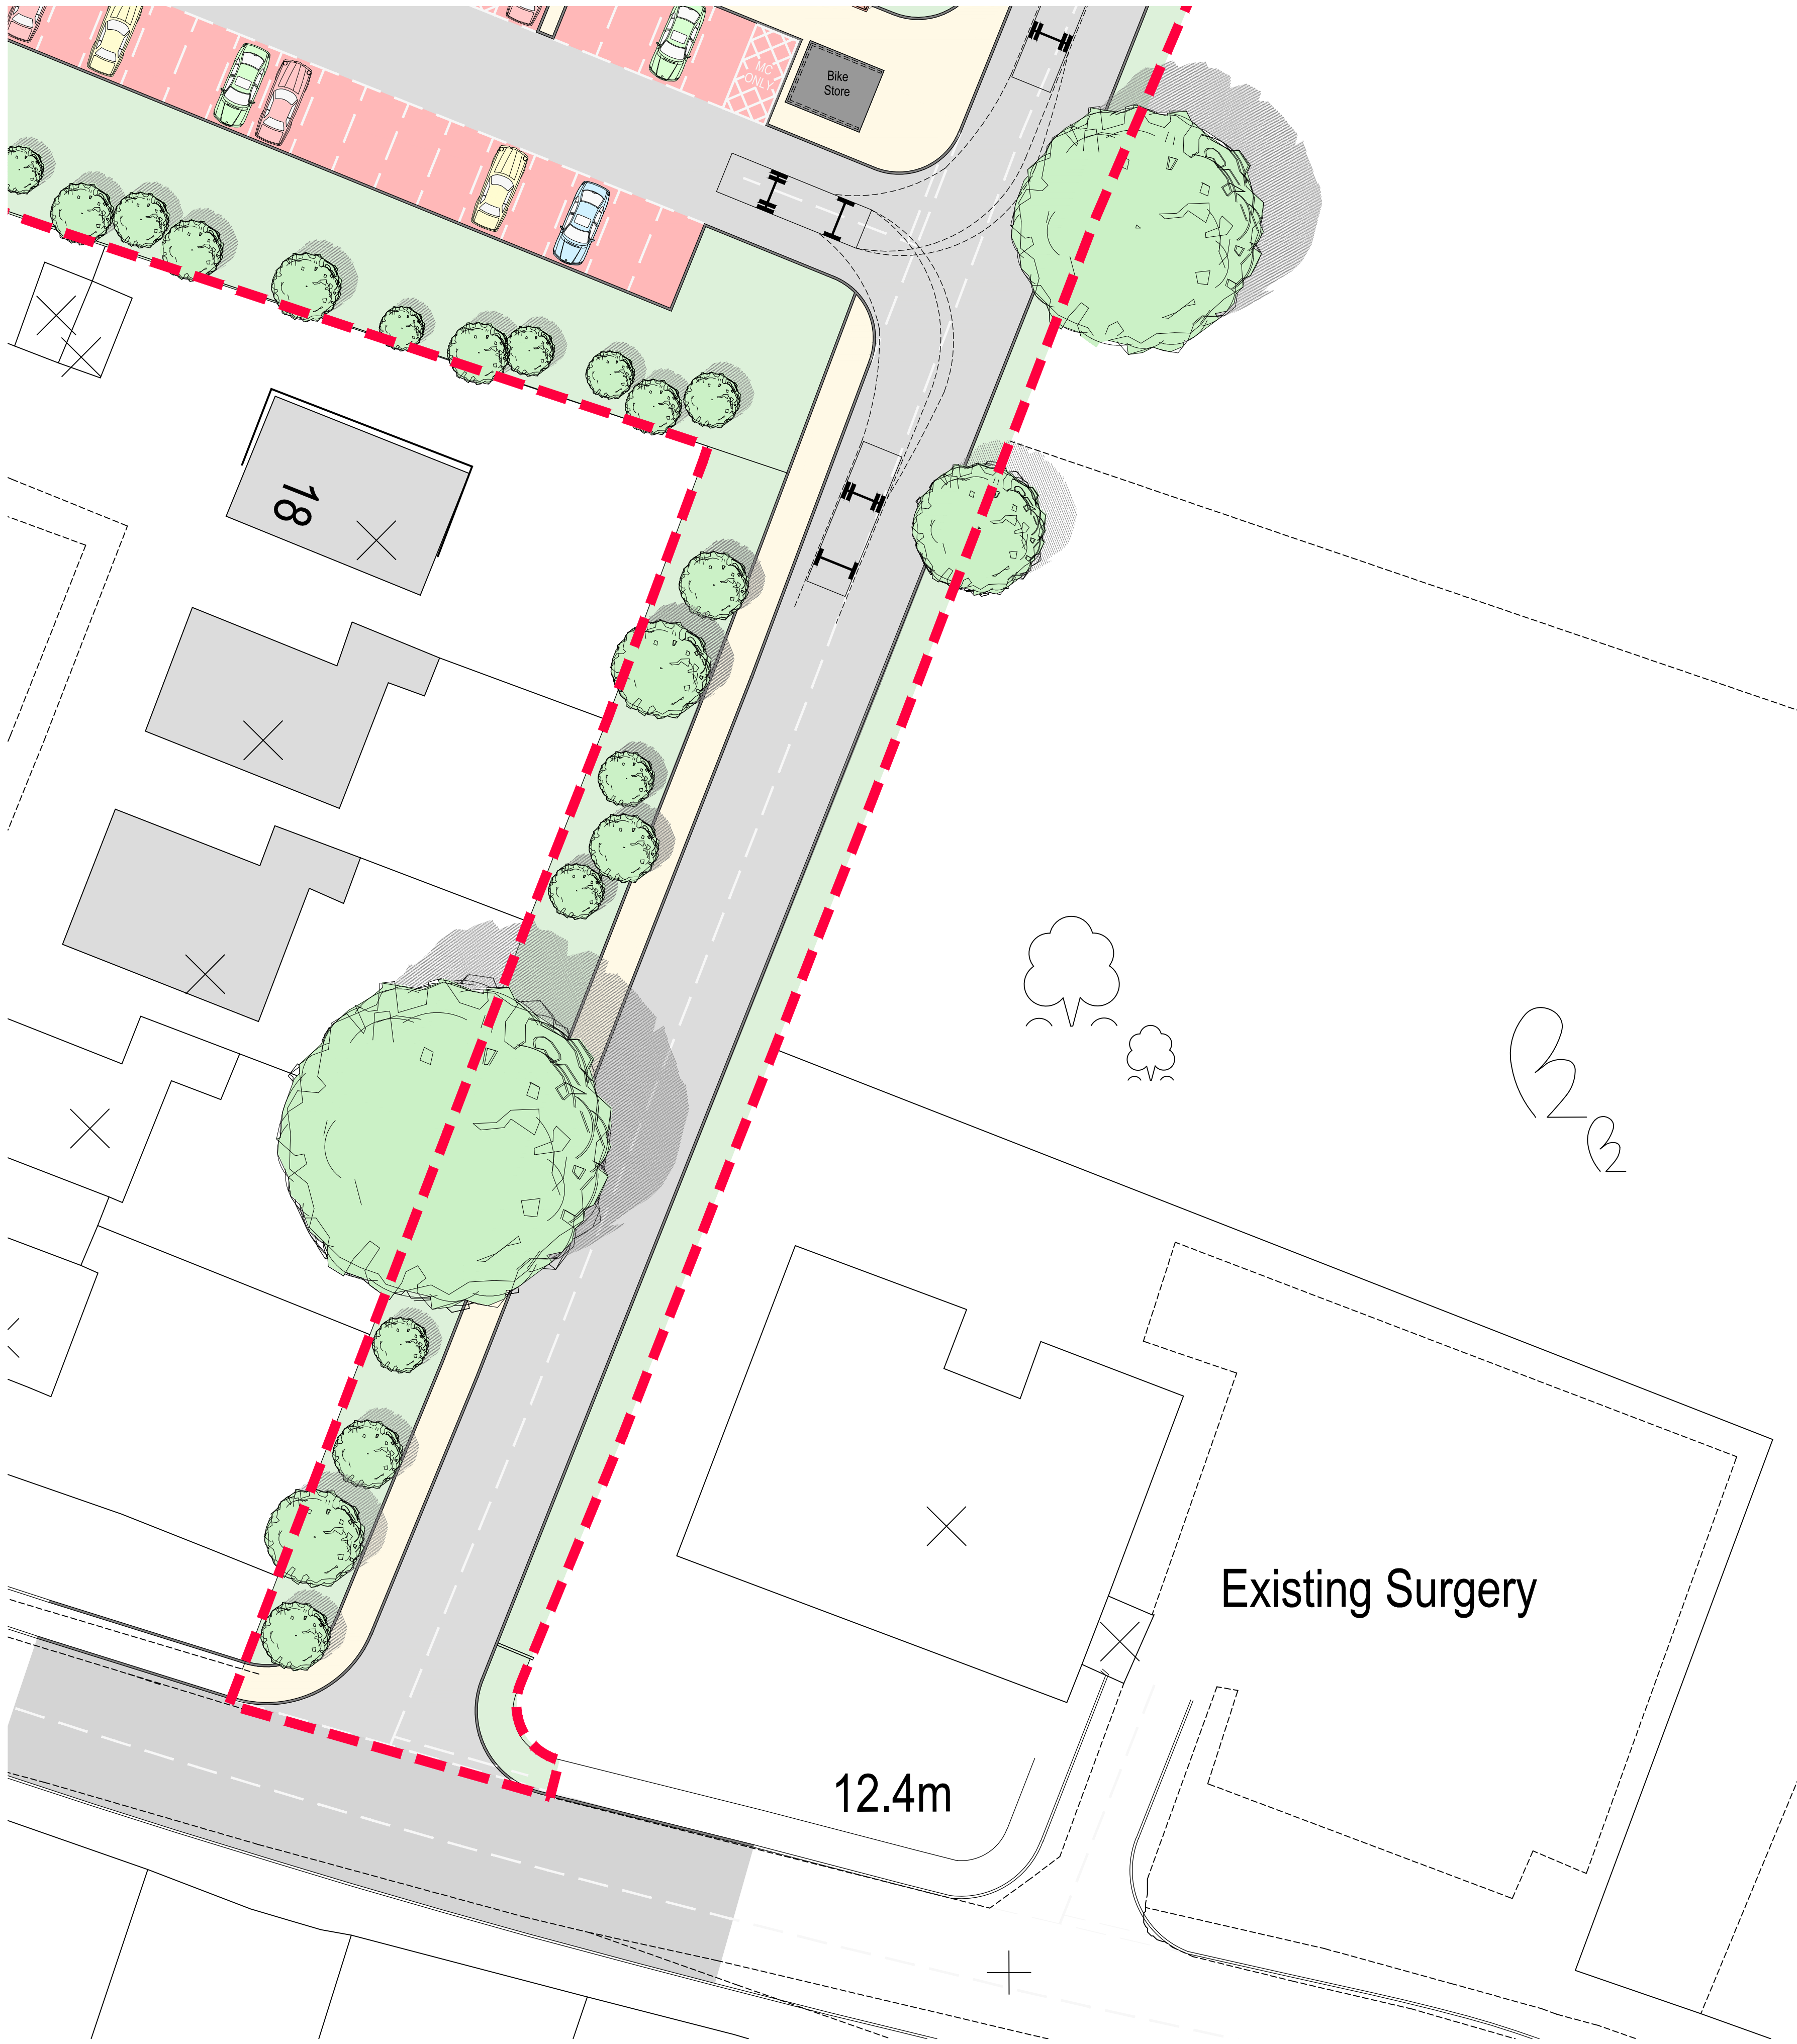


SITE PLAN SCALE 1:200

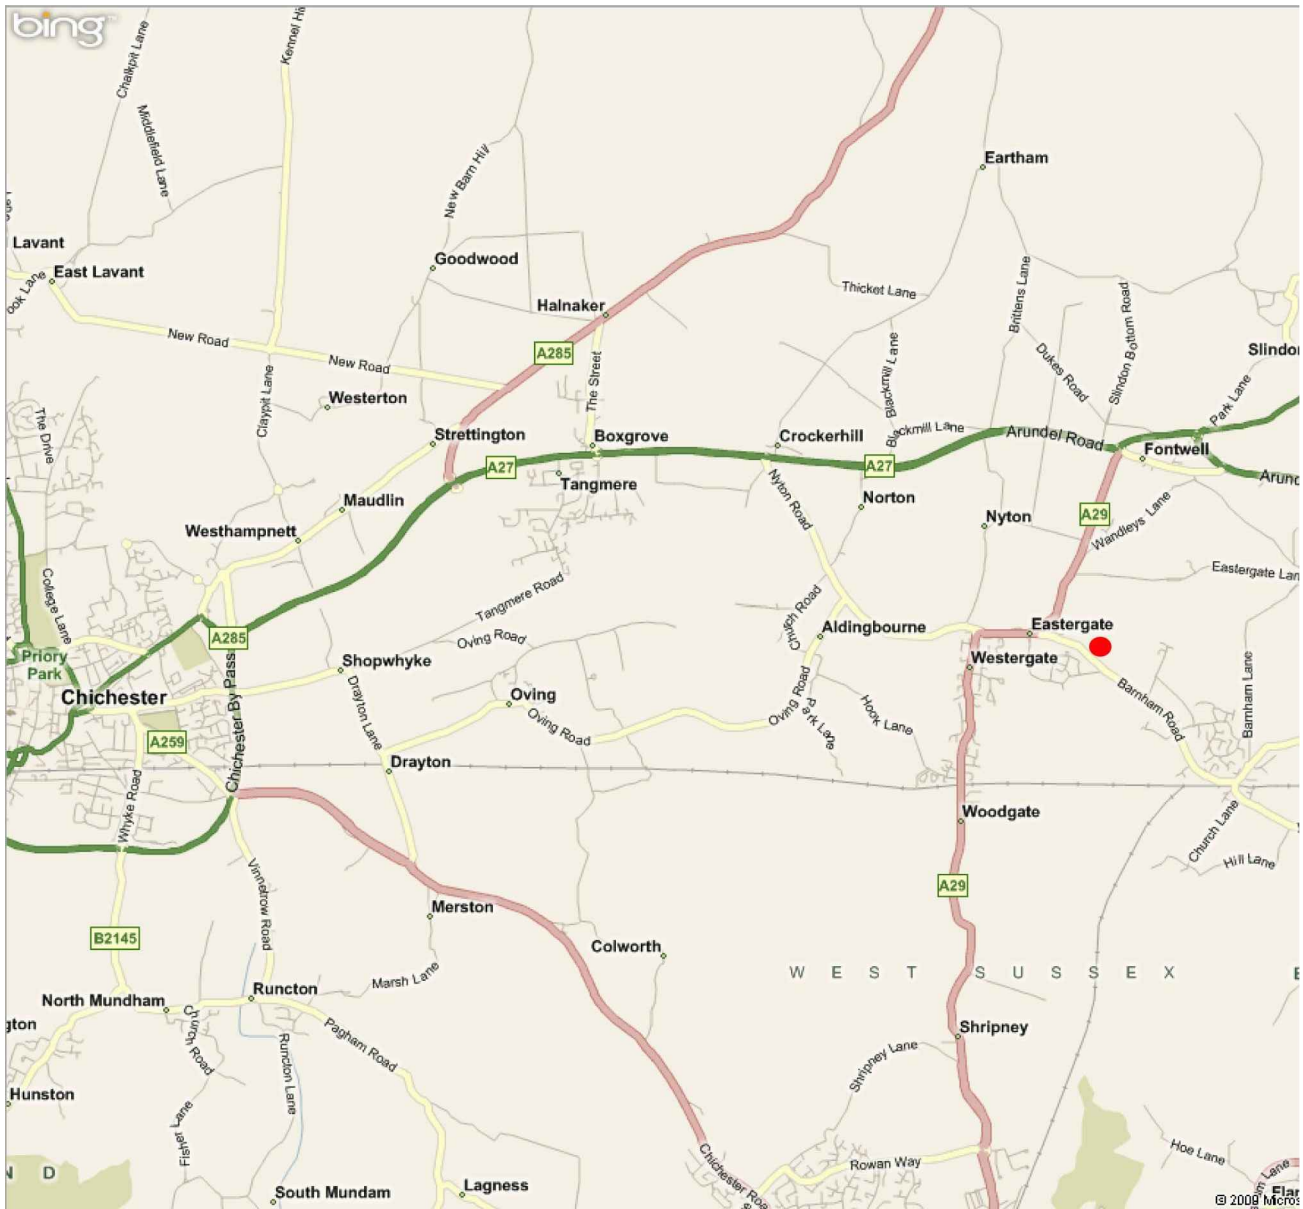

SITE LOCATION SCALE: NT5

 

AERIAL PHOTOGRAPH SCALE: NT5

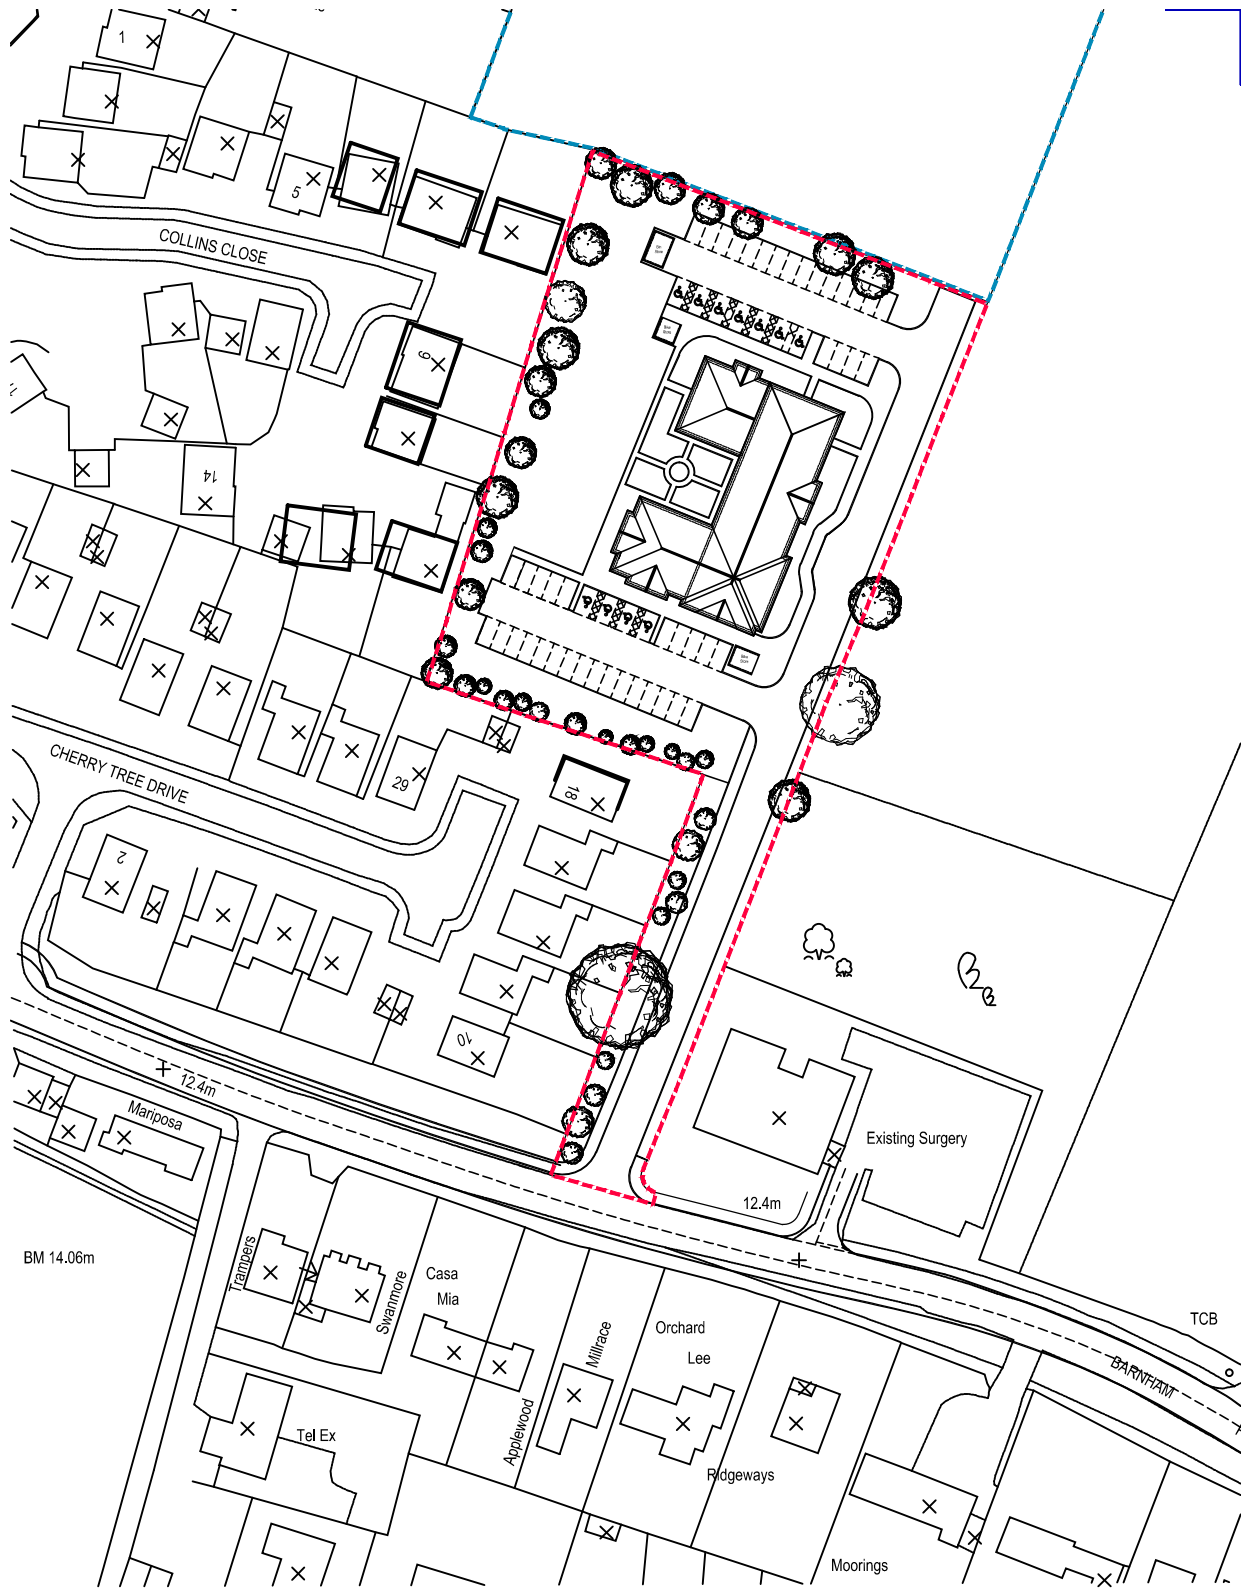

LOCATION PLAN SCALE 1:1250

REV:	DATE:	DESCRIPTION:	DR:	CHK:
DO NOT SCALE THESE DRAWINGS. USE WRITTEN DIMENSIONS ONLY. ALL DIMENSIONS TO BE CHECKED ON SITE PRIOR TO COMMENCEMENT OF WORK.				
THIS DRAWING IS THE COPYRIGHT OF SIMPSON HILDER ASSOCIATES AND MAY NOT BE REPRODUCED, COPIED OR ALTERED IN ANY WAY WITHOUT WRITTEN AUTHORITY.				
 SIMPSON HILDER ASSOCIATES LIMITED 67A HIGH STREET LYNDHURST HAMPSHIRE SO43 7BE T: +44 (0) 23 8028 3798 F: +44 (0) 23 8028 3688 E: sha@simpsonhilder.co.uk				
SITE ENTRANCE				
DRAWING STATUS: PLANNING				
THE CROFT MEDICAL CENTRE BARNHAM ROAD EASTERGATE WEST SUSSEX PO20 3RP				
DATE: 05.02.16	DRAWN BY: JM	CHECKED: DS	DATE CHECKED:	
SCALE @ A1: 1:500, 1:1250	JOB NO: 5499	DRAWING NO: 111	REVISION:	