


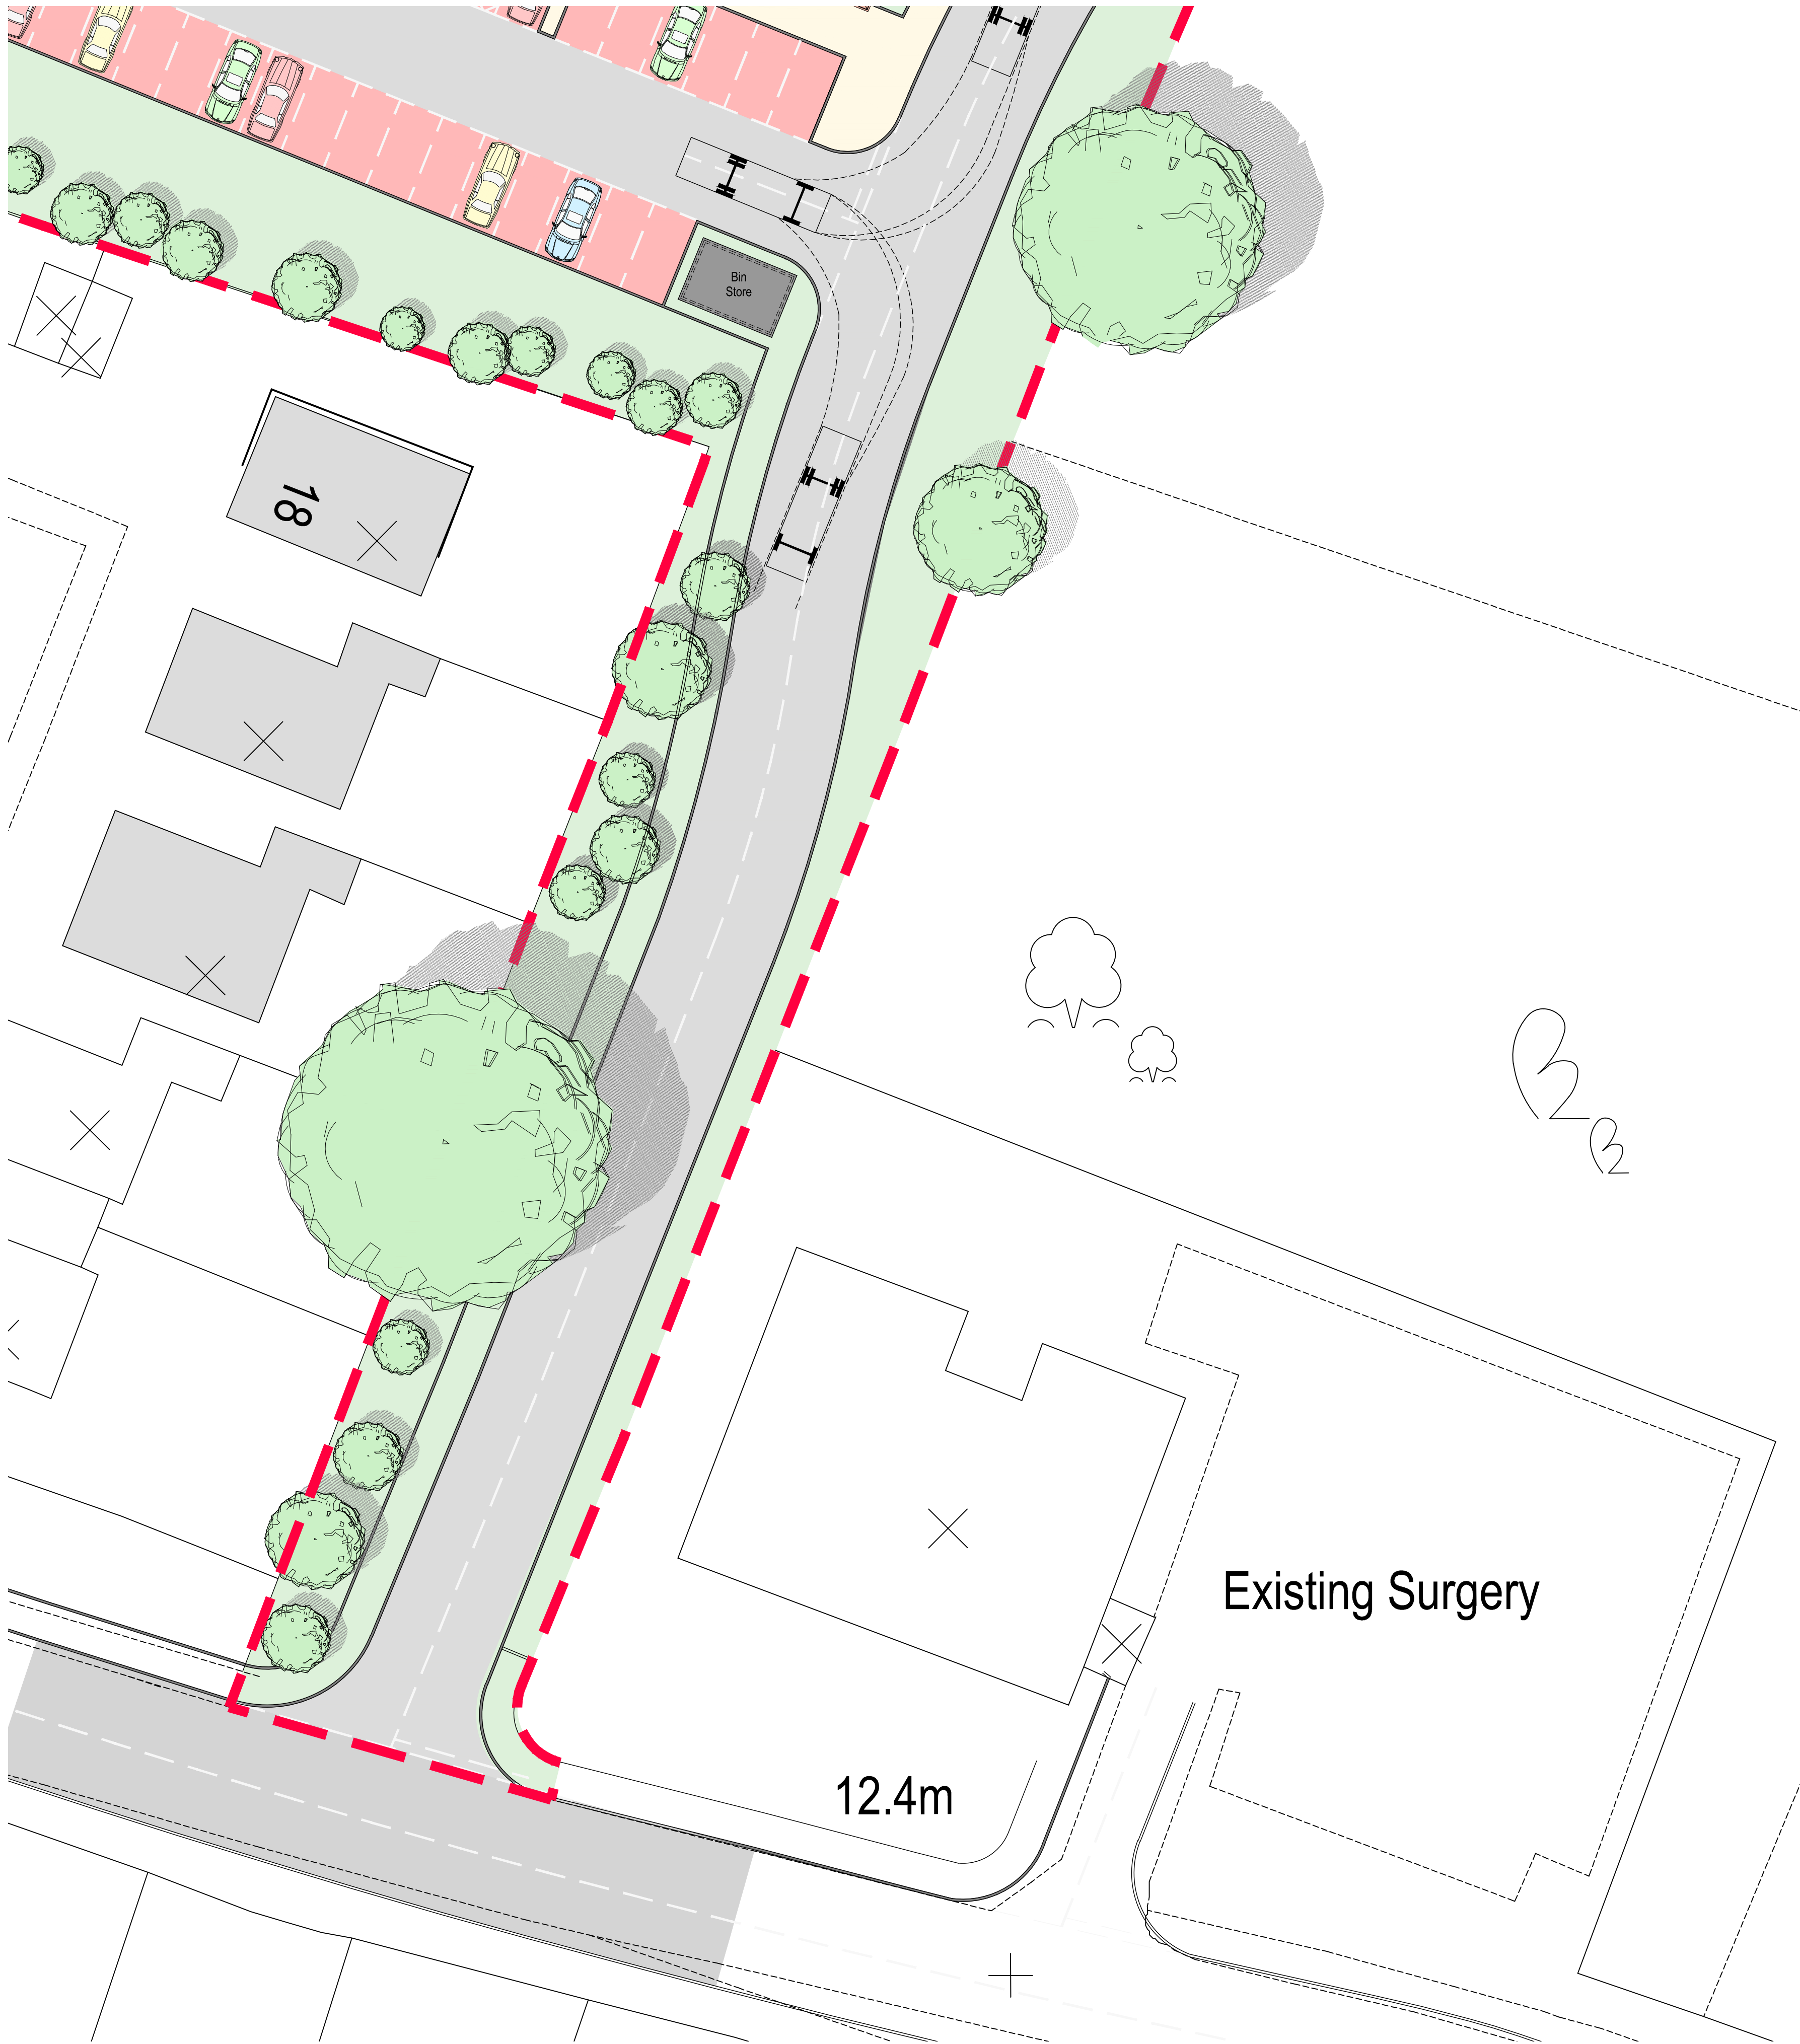
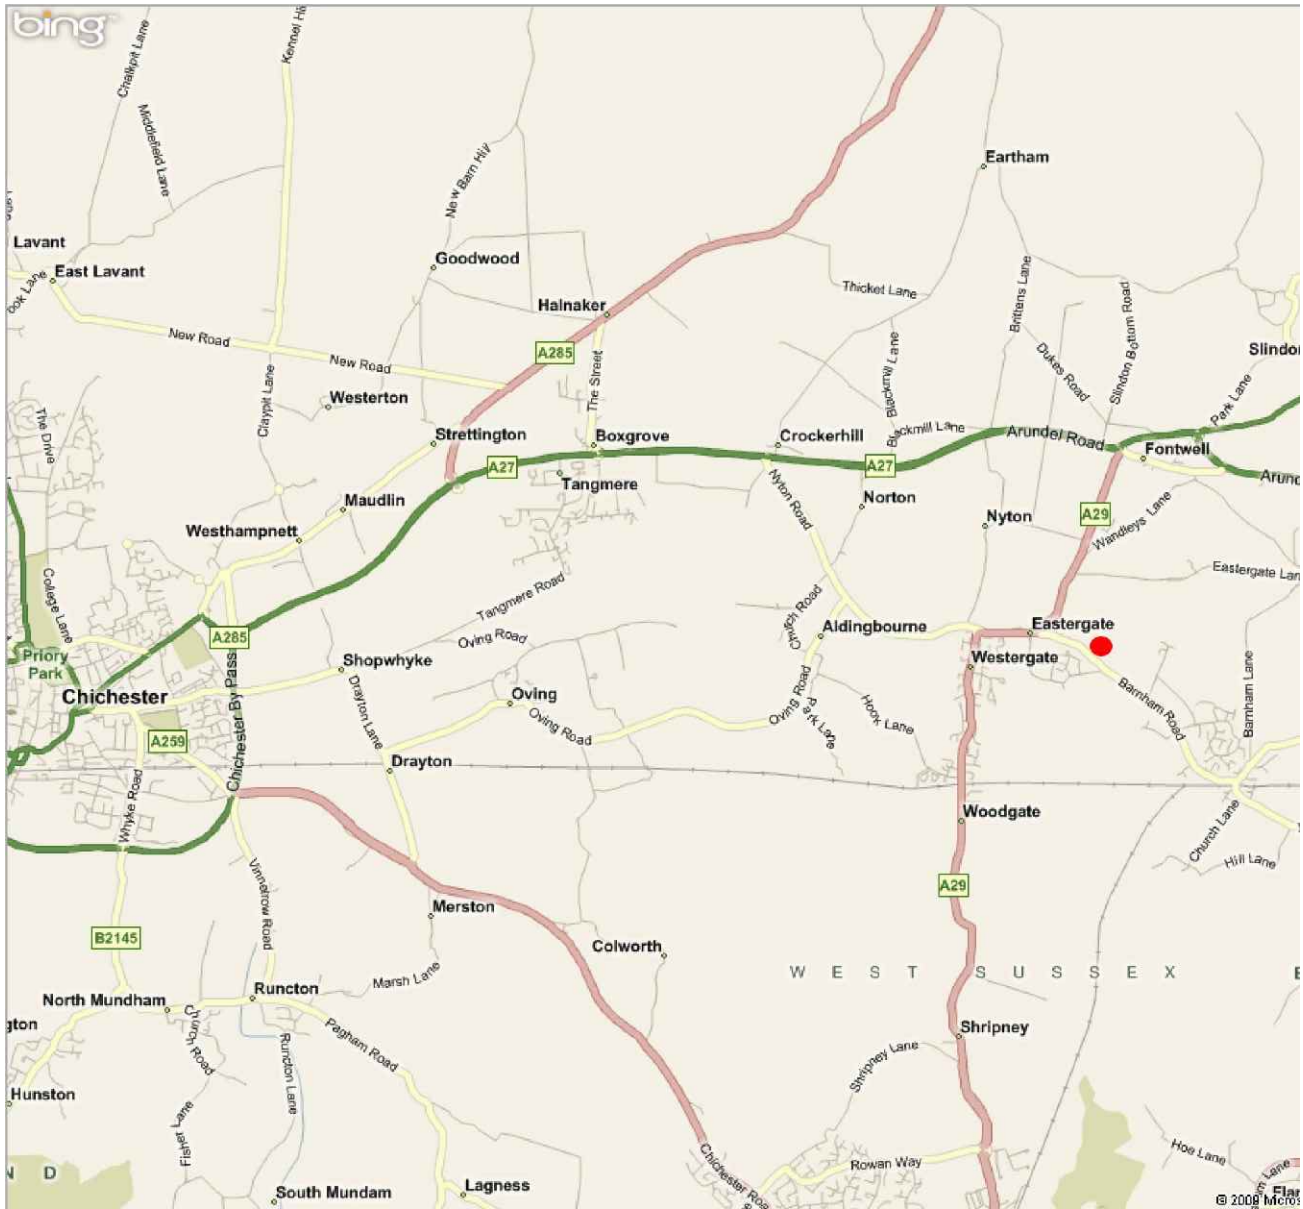
 
 
 
 
 
 


 

SITE PLAN SCALE 1:200

 

SITE LOCATION SCALE: NTS

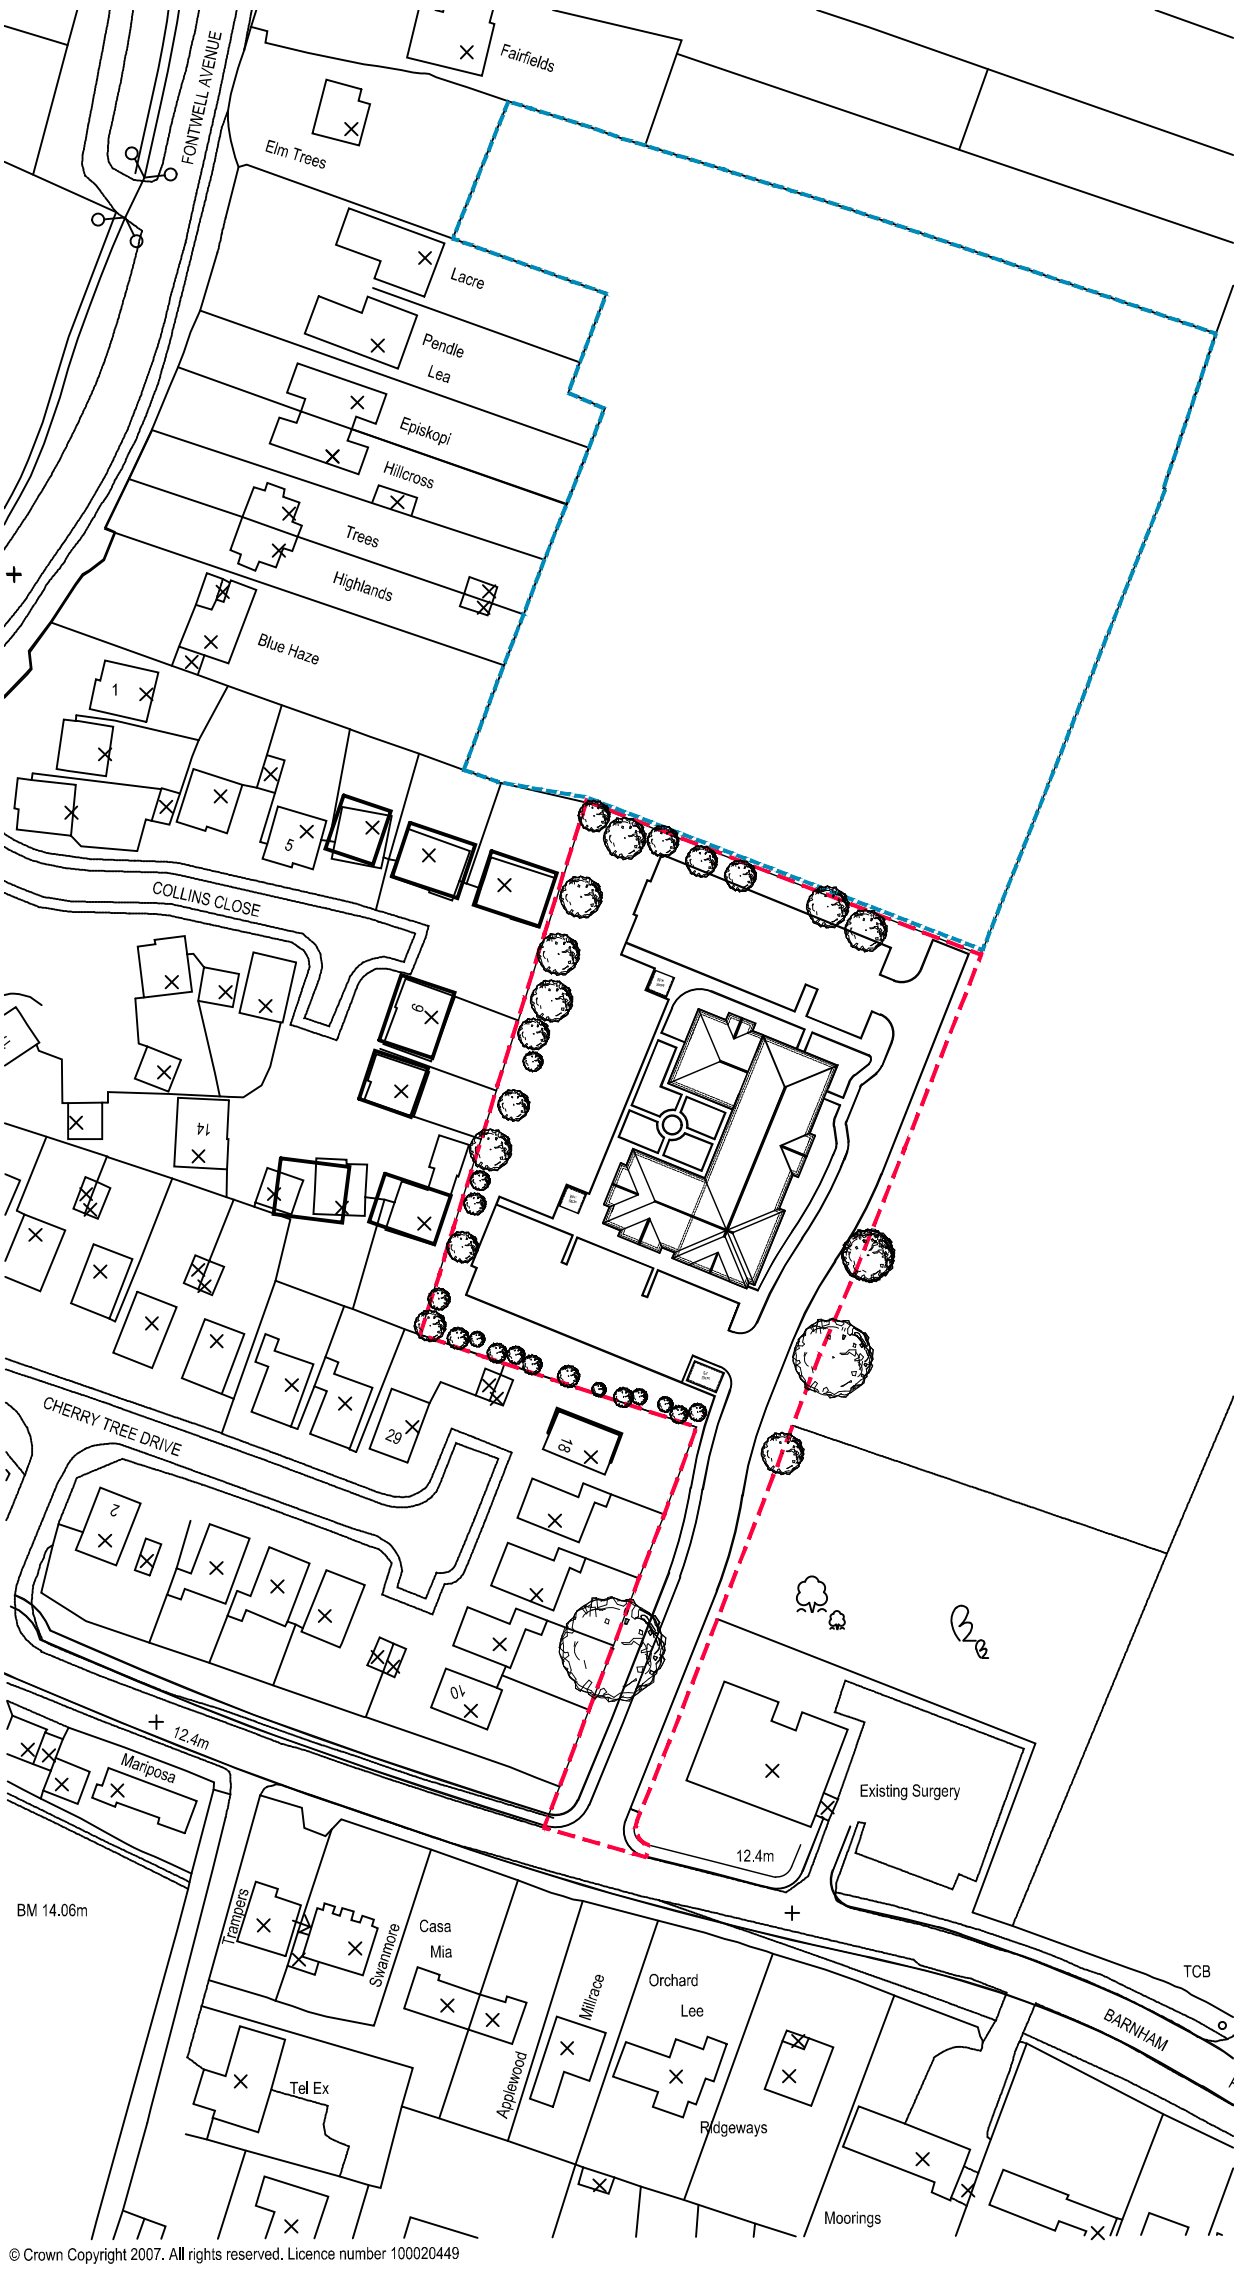

LOCATION PLAN SCALE 1:1250



AERIAL PHOTOGRAPH SCALE: NTS

REV:	DATE:	DESCRIPTION:	DR	CHK
D	04.04.2017	ACCESS ROAD REVISED FOLLOWING COMMENTS FROM TREE OFFICER	JM	•
C	24.06.2016	SITE BOUNDARY UPDATED	JM	•
B	23.06.2016	SITE BOUNDARY UPDATED	JM	•
A	22.06.2016	BINSTORE RELOCATED TO FRONT OF SITE	JM	•

DO NOT SCALE THESE DRAWINGS. USE WRITTEN DIMENSIONS ONLY. ALL DIMENSIONS TO BE CHECKED ON SITE PRIOR TO COMMENCEMENT OF WORK.

THIS DRAWING IS THE COPYRIGHT OF SIMPSON HILDER ASSOCIATES AND MAY NOT BE REPRODUCED, COPIED OR ALTERED IN ANY WAY WITHOUT WRITTEN AUTHORITY.

SIMPSON HILDER ASSOCIATES LIMITED
67A HIGH STREET
LYNDHURST
HAMPSHIRE
SO43 7BE
T: +44 (0) 23 8028 3798
F: +44 (0) 23 8028 3686
E: sha@simpsonhilder.co.uk

SITE ENTRANCE

DRAWING STATUS: **PLANNING**
THE CROFT MEDICAL CENTRE
BARNHAM ROAD
EASTERGATE
WEST SUSSEX PO20 3RP

DATE:	05.02.16	DRAWN BY:	JM
SCALE @ A1:	1:500, 1:1250	CHECKED:	DS
JOB NO:	5499	DRAWING NO:	111
		REVISION:	D