



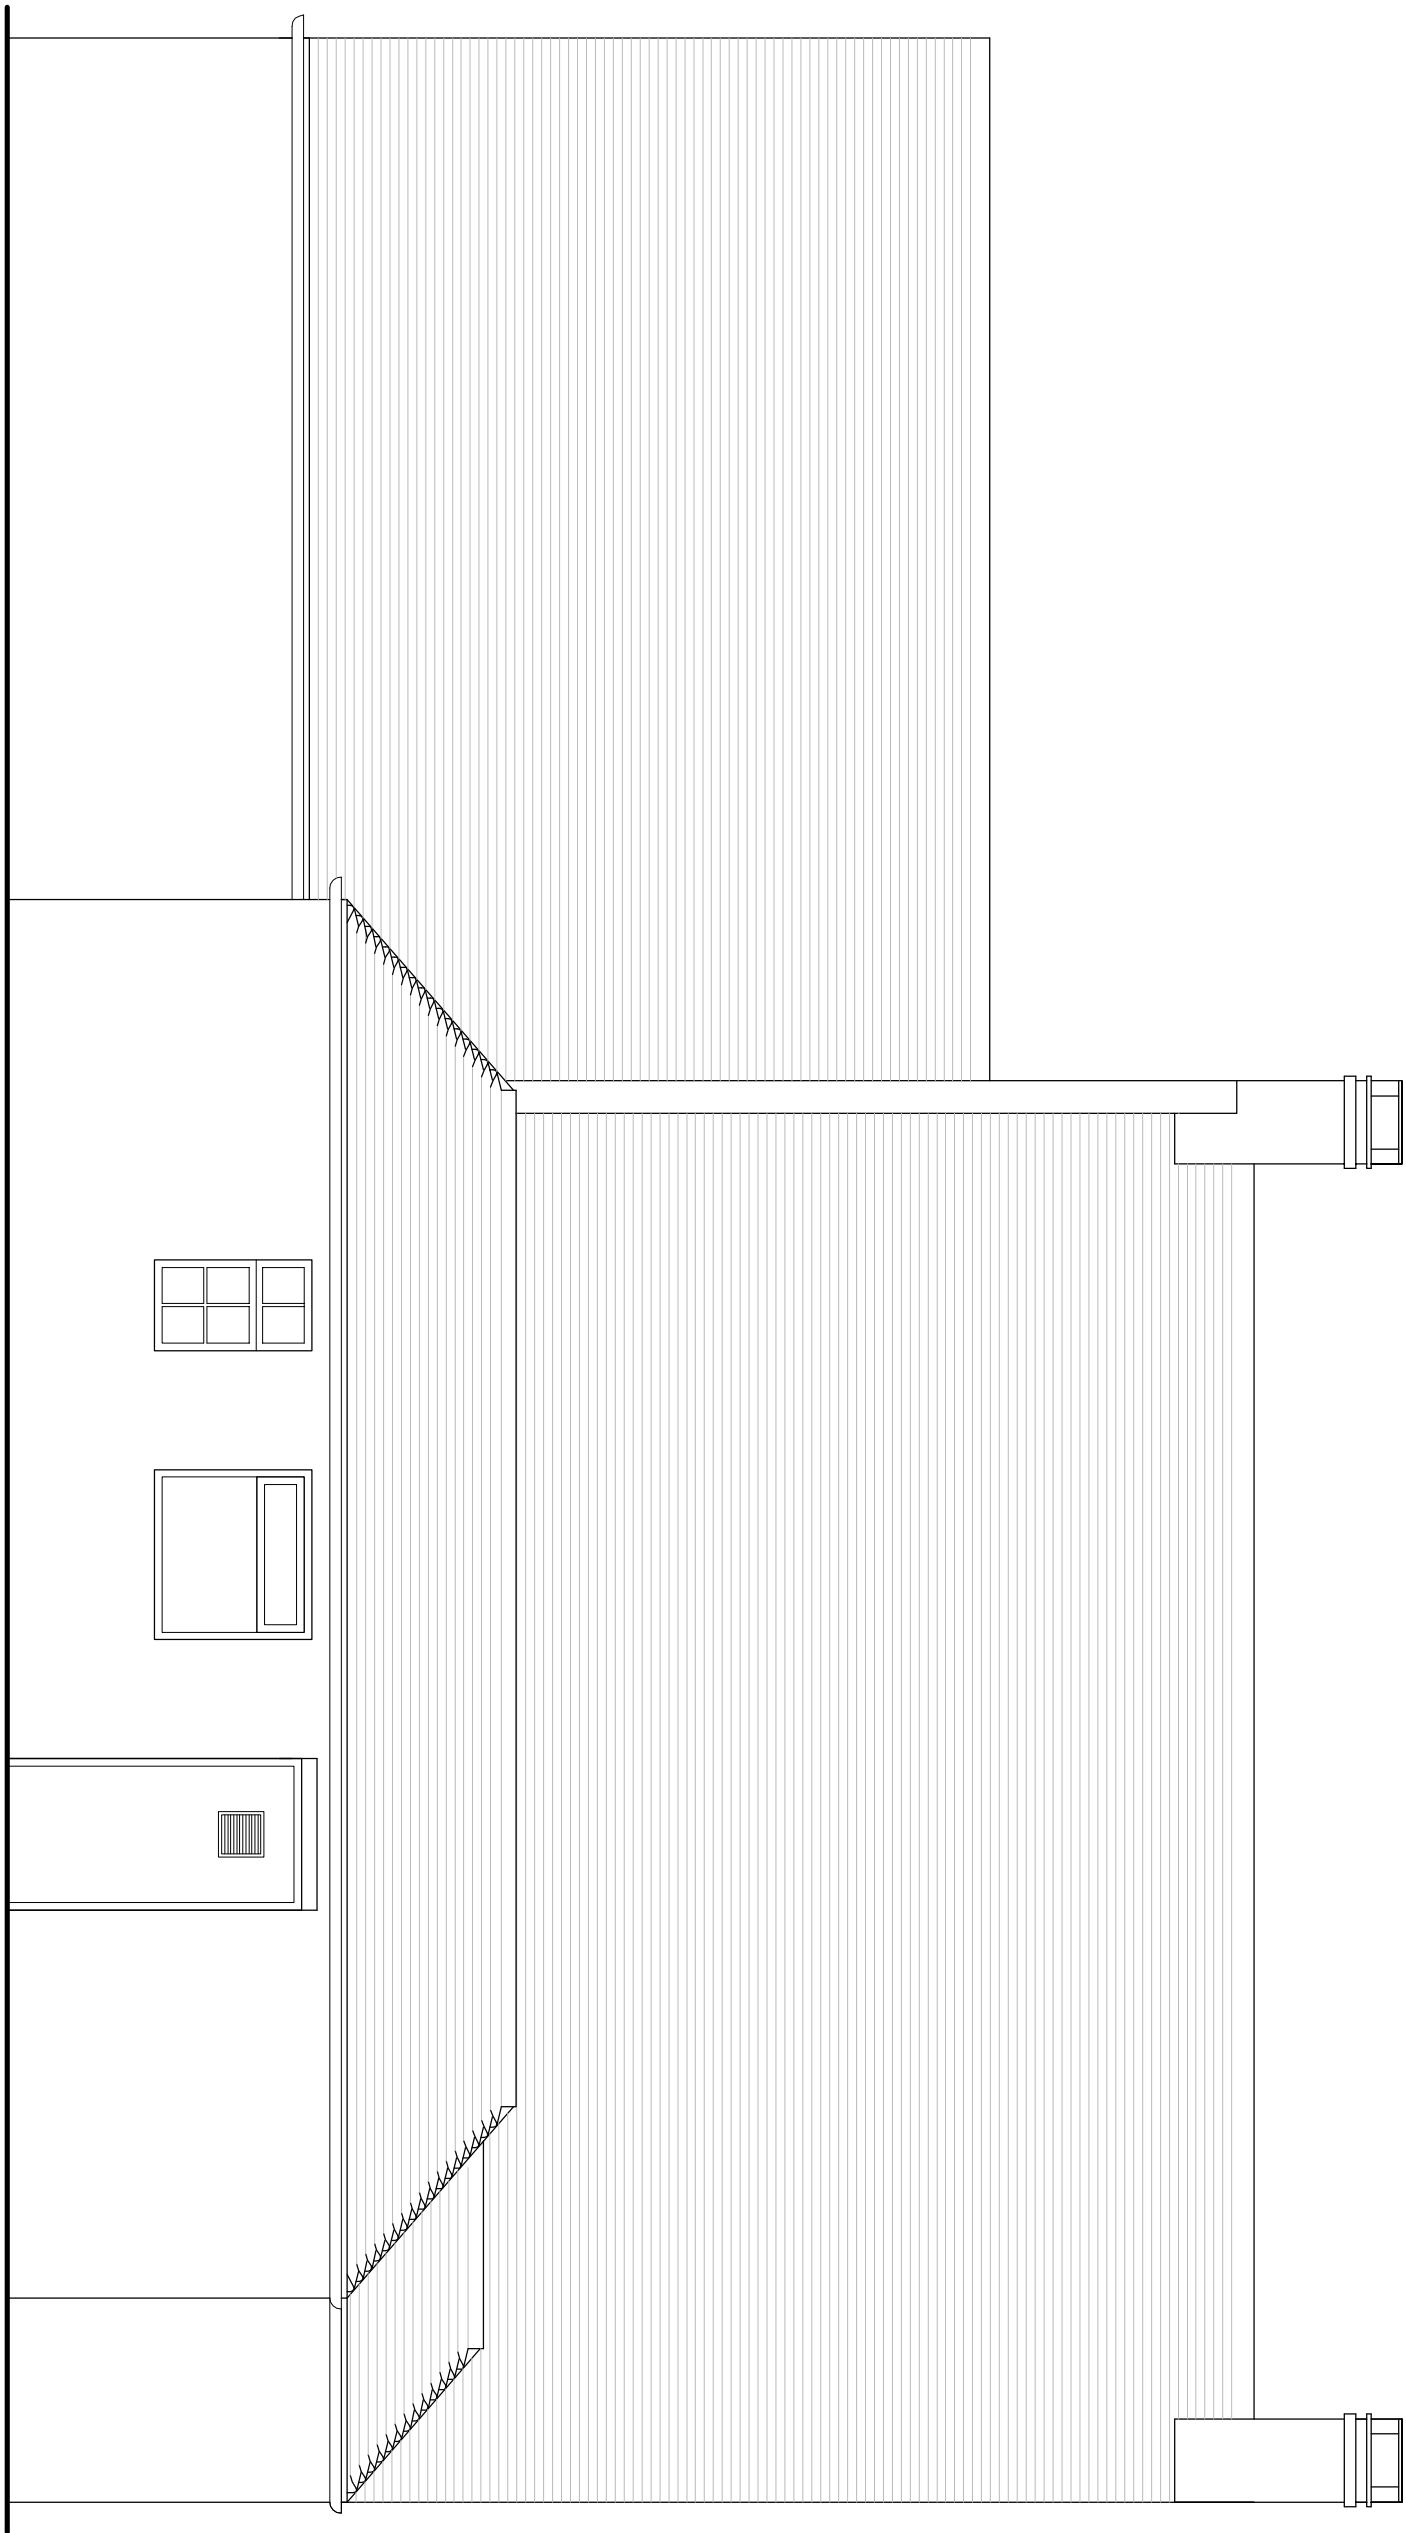


South Elevation.

Scale 1:50

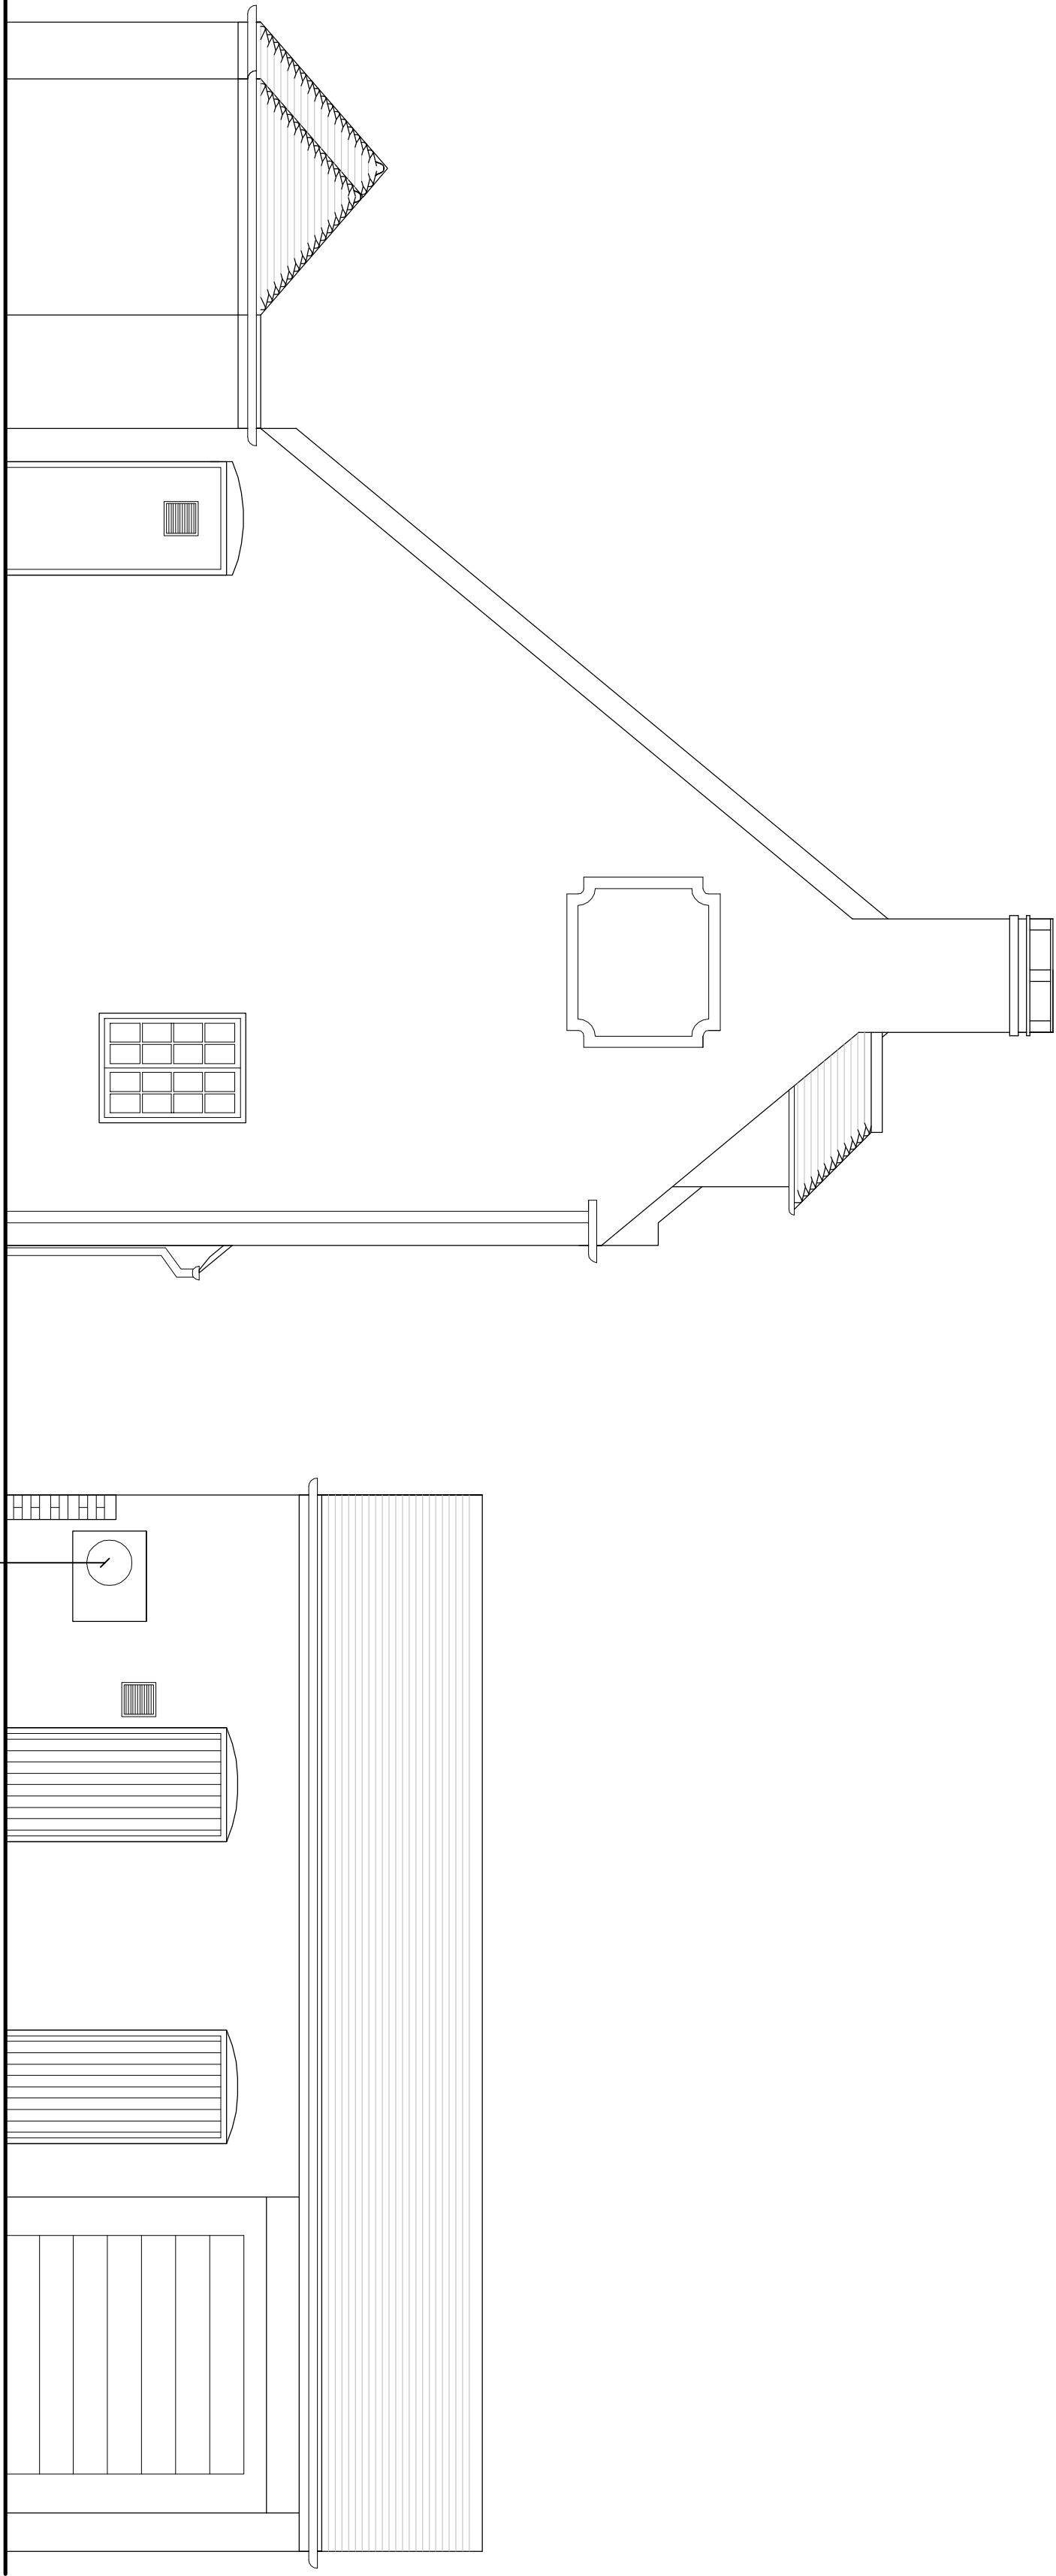


East Elevation.

Scale 1:50

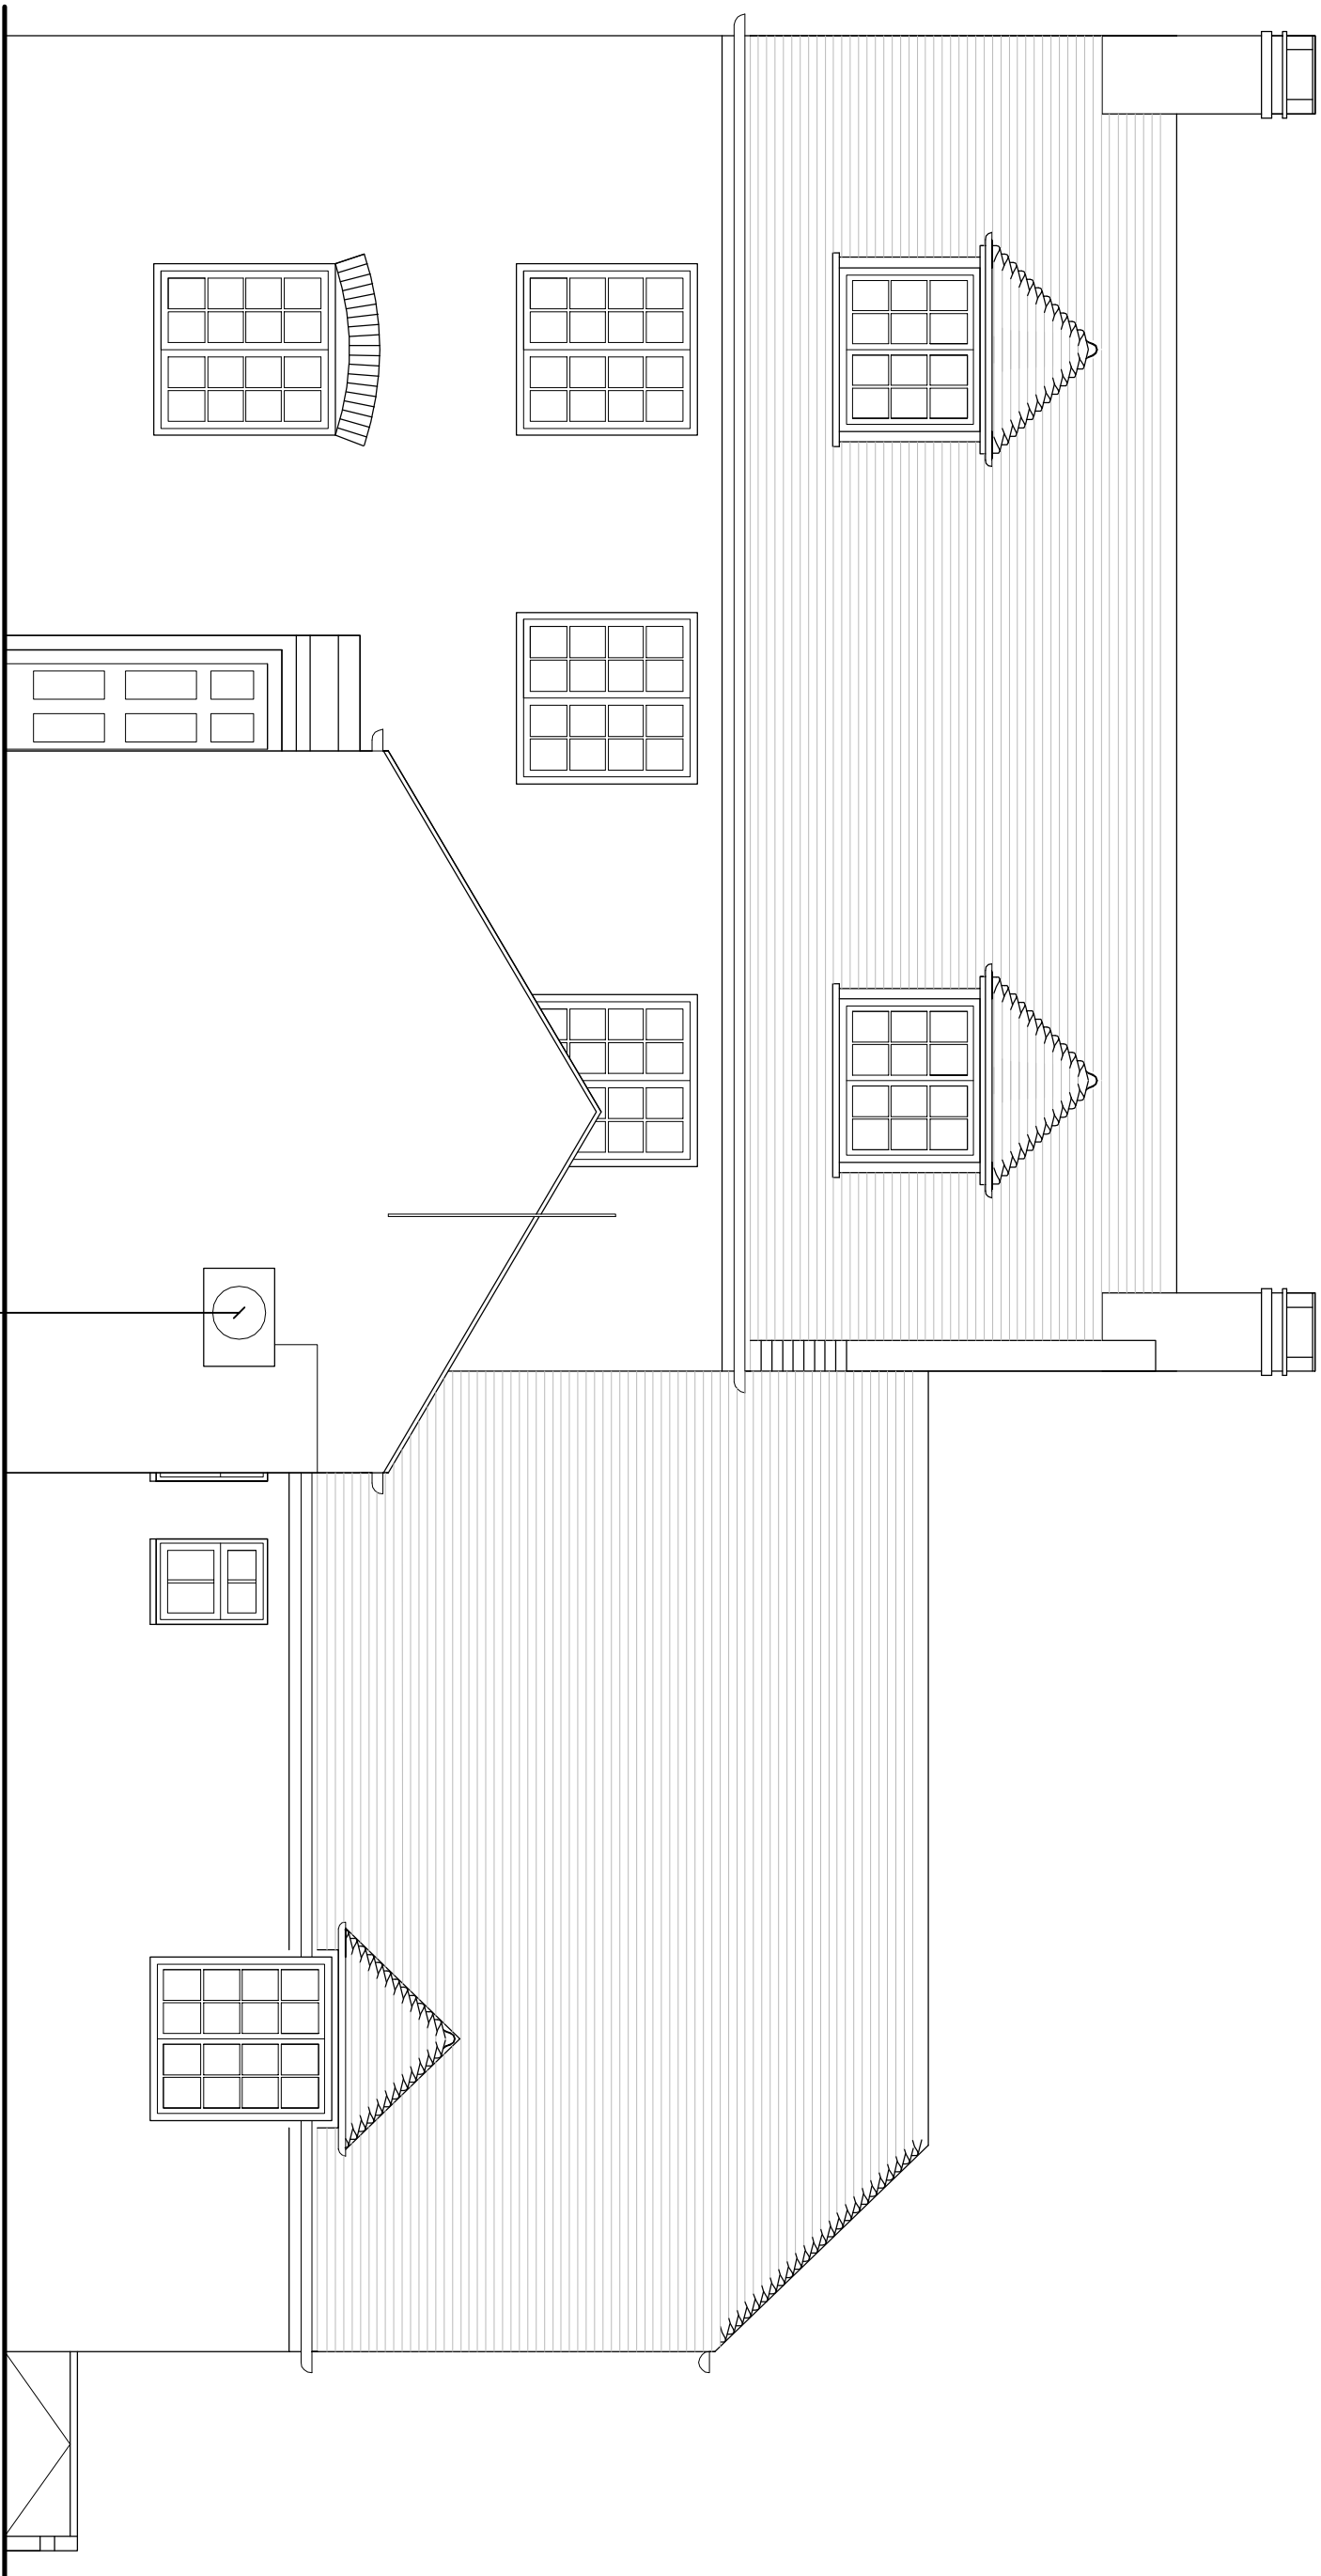

North Elevation.

Scale 1:50

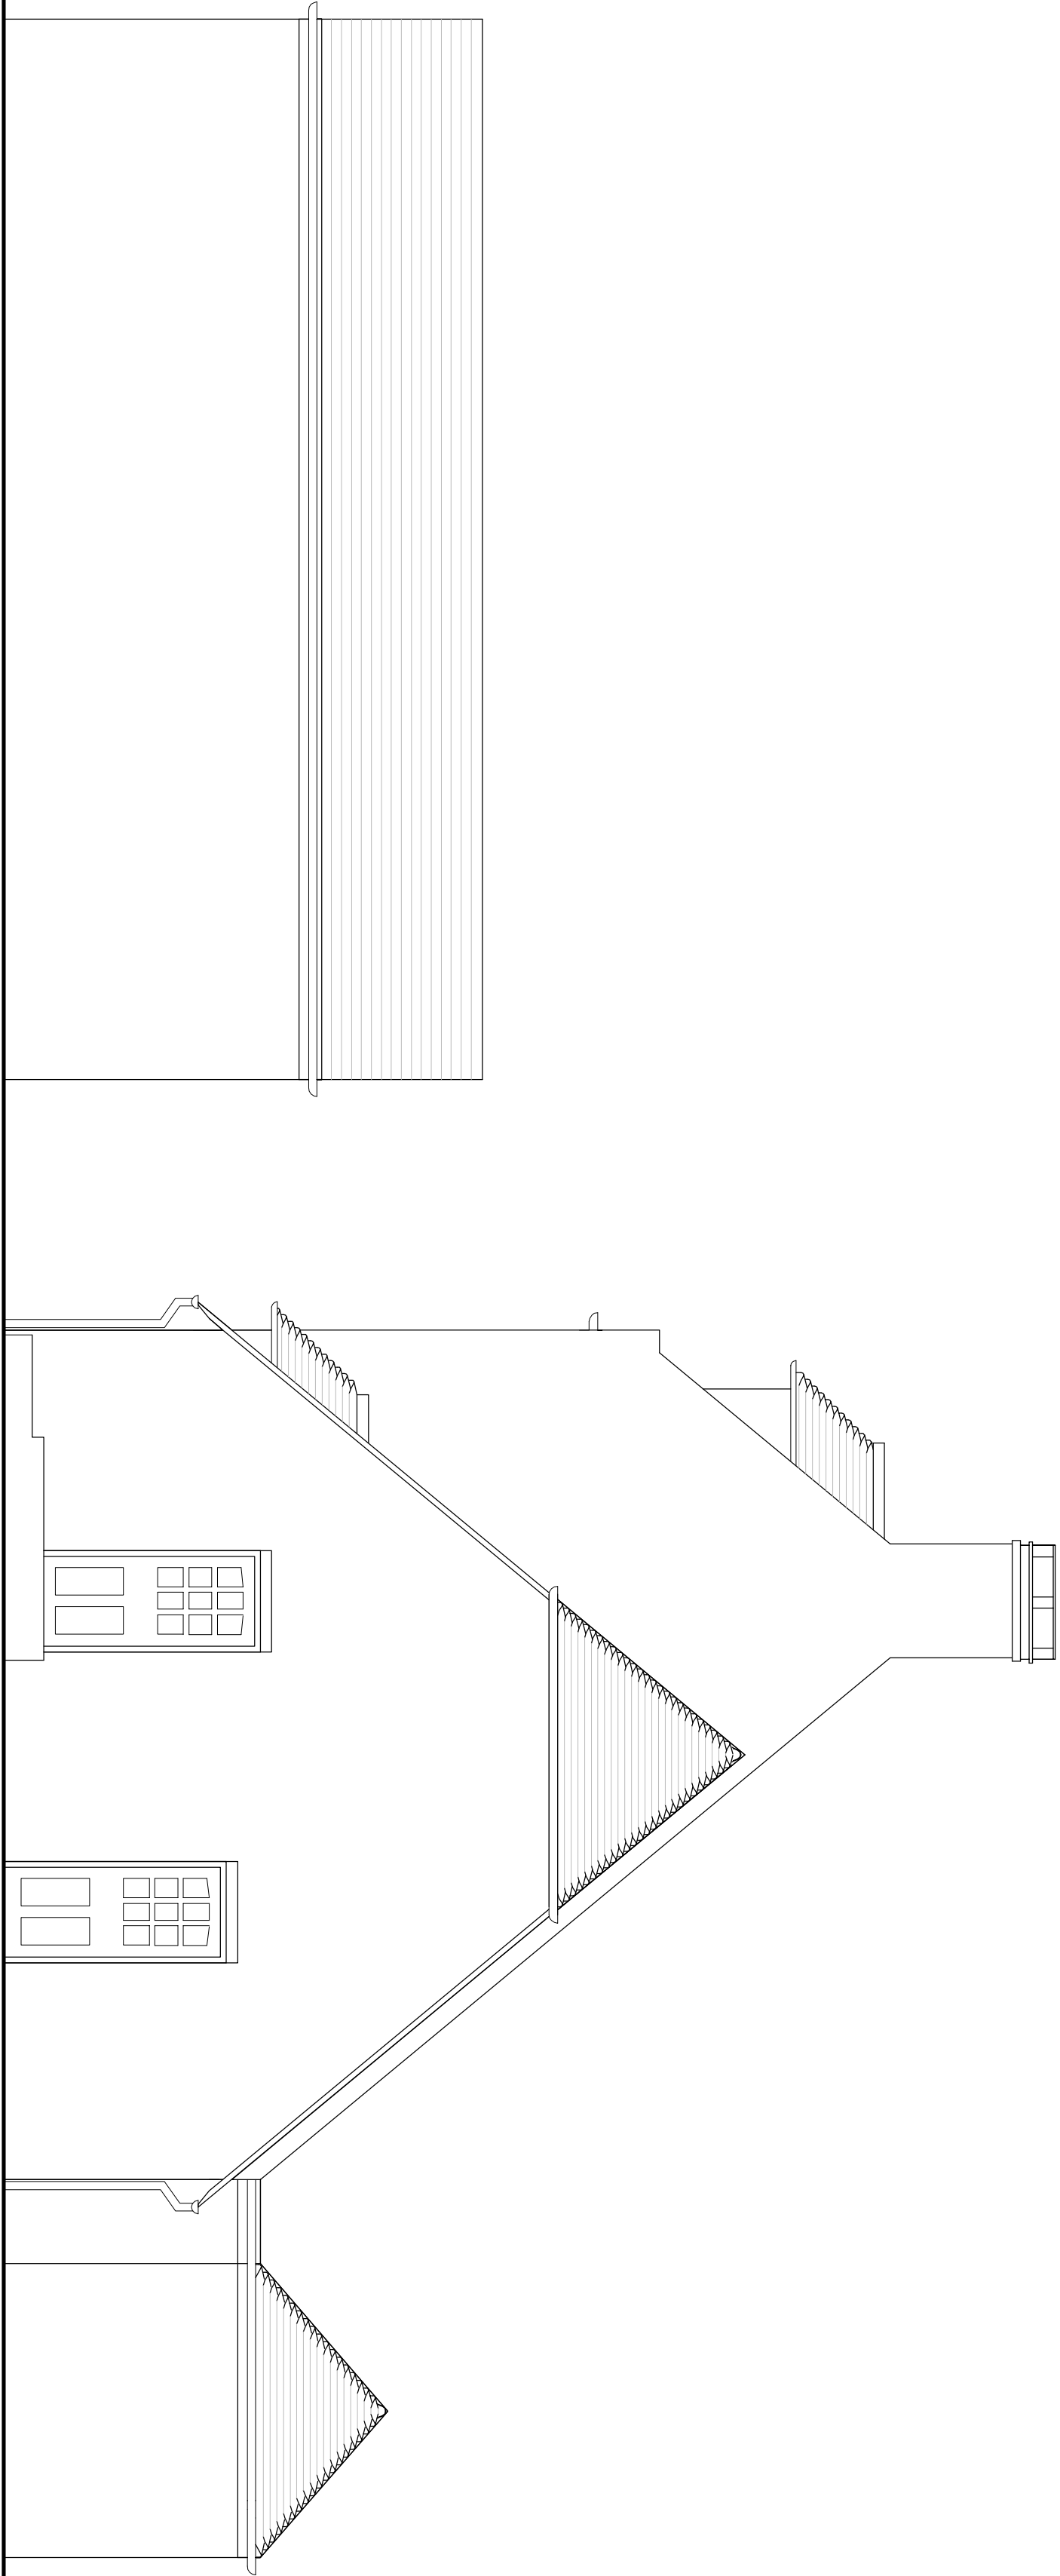

West Elevation.

Scale 1:50

Existing condenser

Existing condenser

REVISIONS				Name:	
Rev.	Date:	Details:			

Client

Punch Taverns

Project

The Wilkes Head

Chislehurst, Eastcote, Chislehurst PO20 3UT

Drawing Title

Existing Elevation

Scale

1:50 @ A1

Drawn By

July 2017

Drawing No.

17.118.PT.B.002

Scale

1:50 @ A1

Notes

All dimensions to be rounded up to the nearest 10mm. 

design

i.d.