



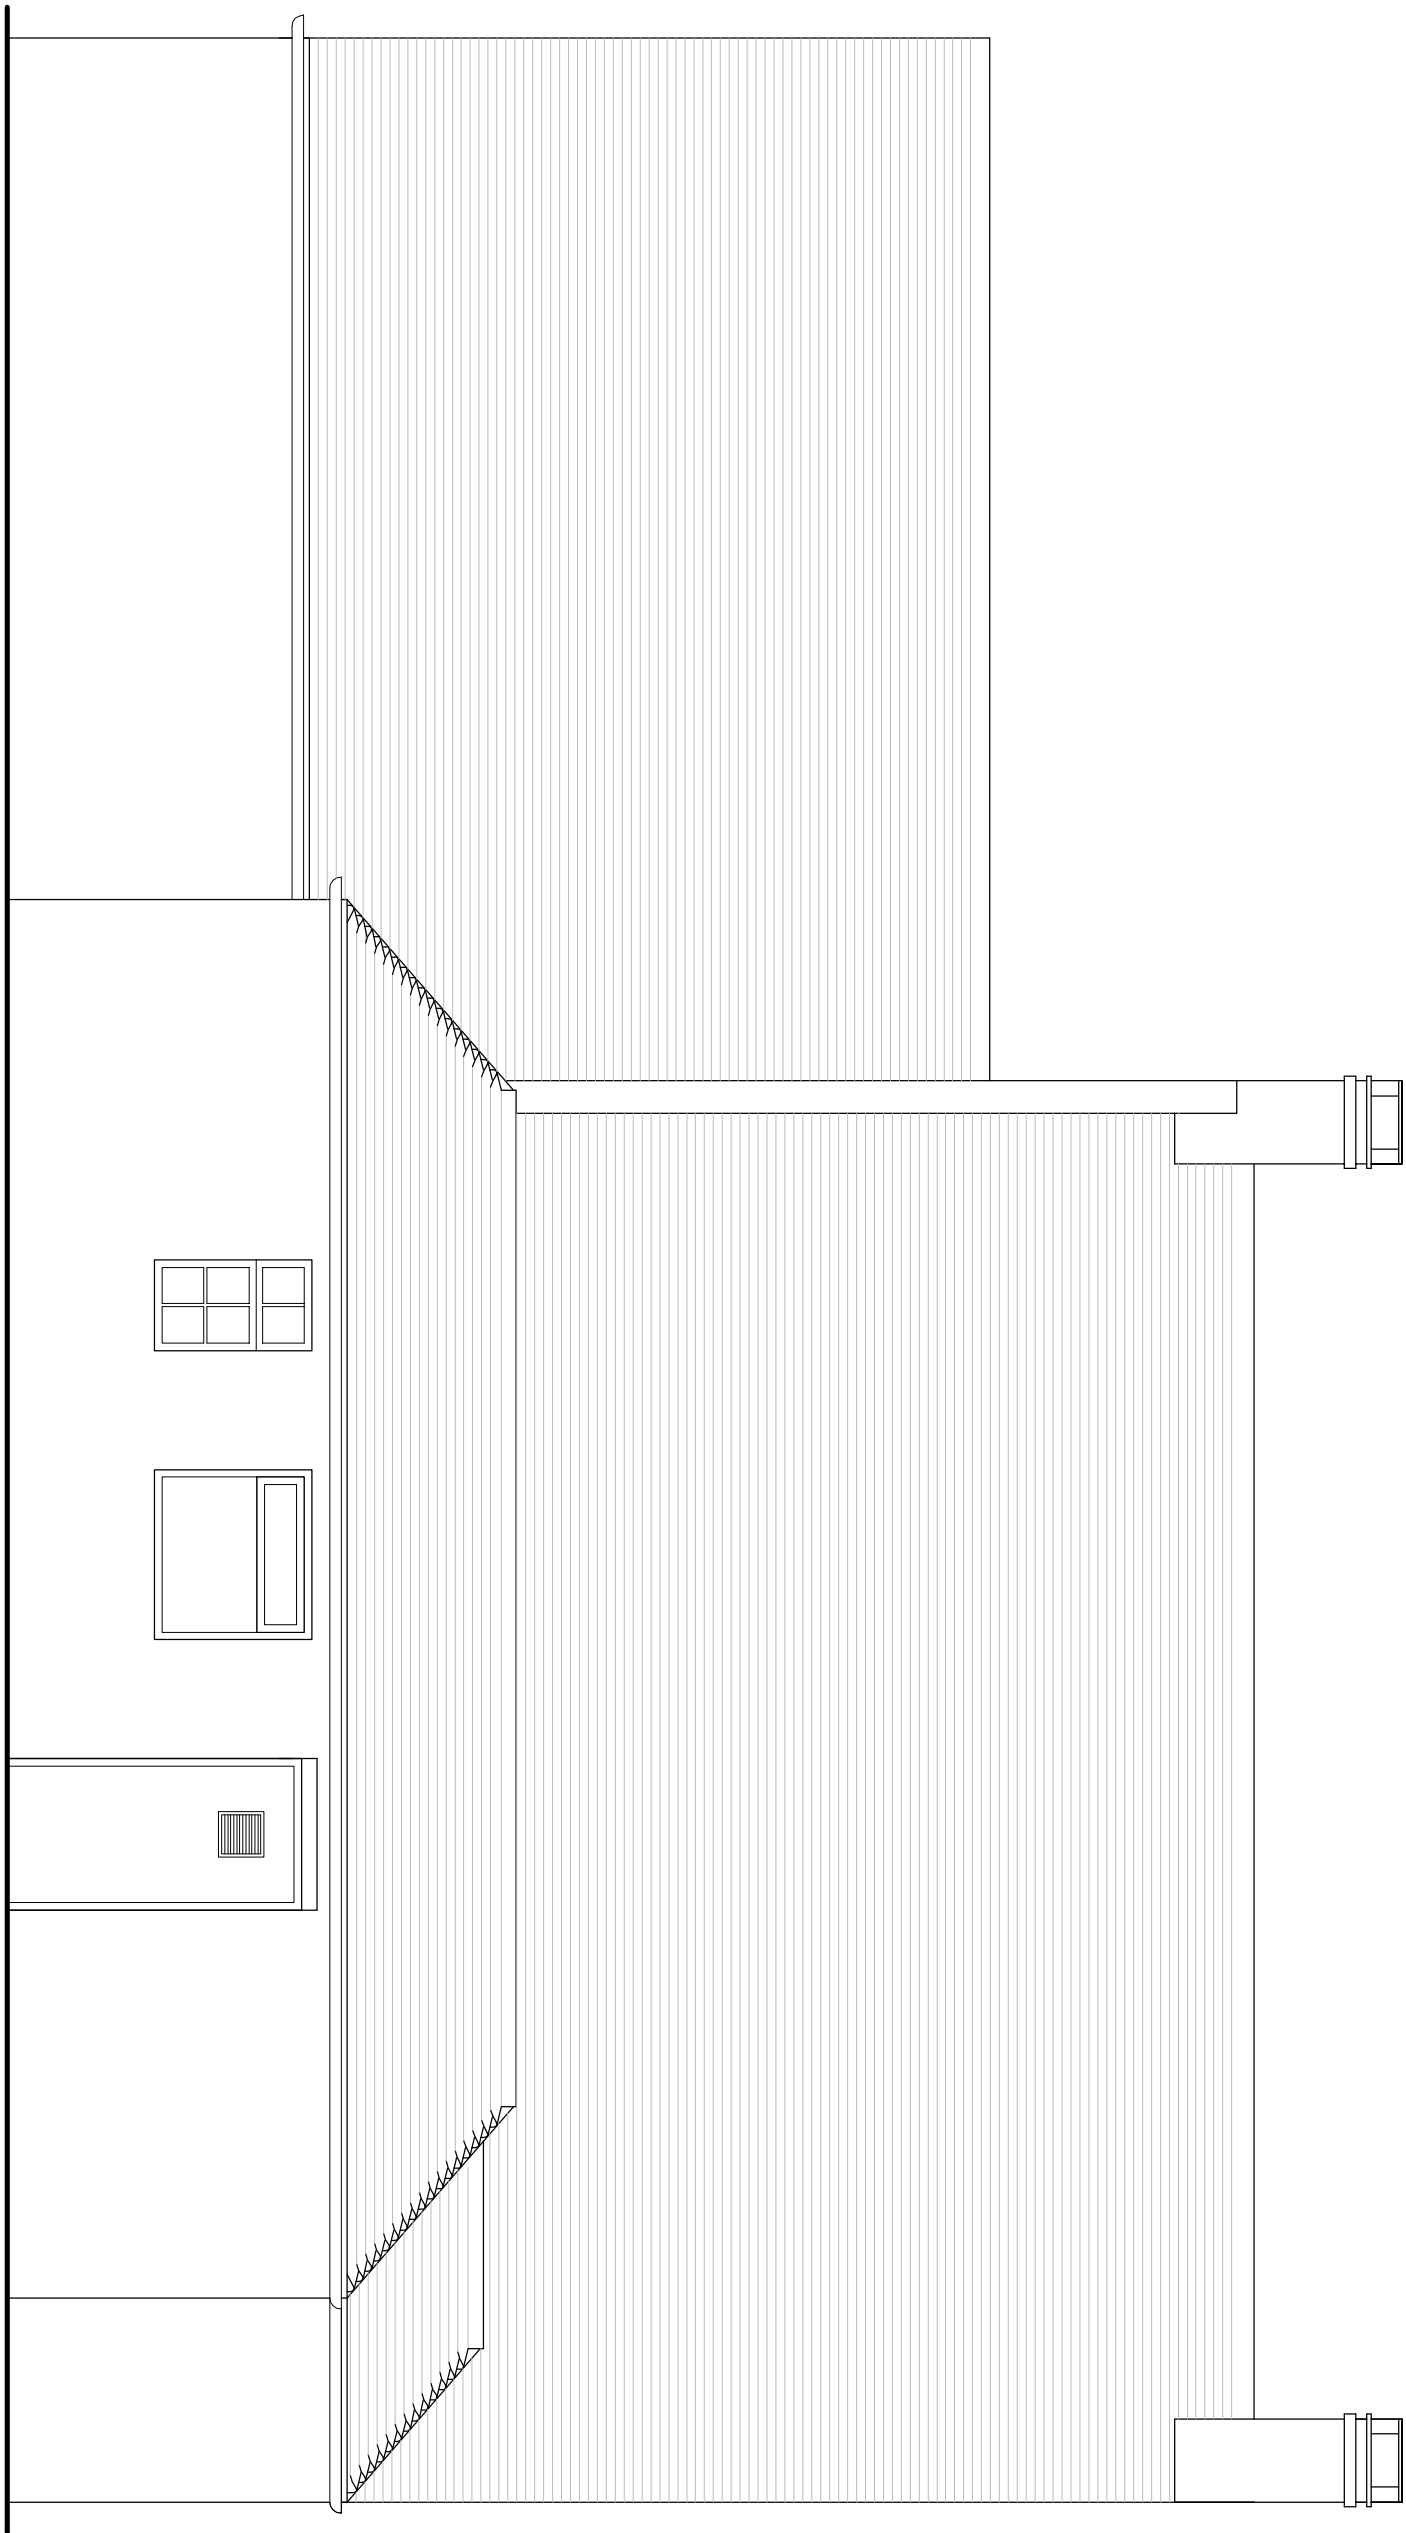


South Elevation.

Scale 1:50

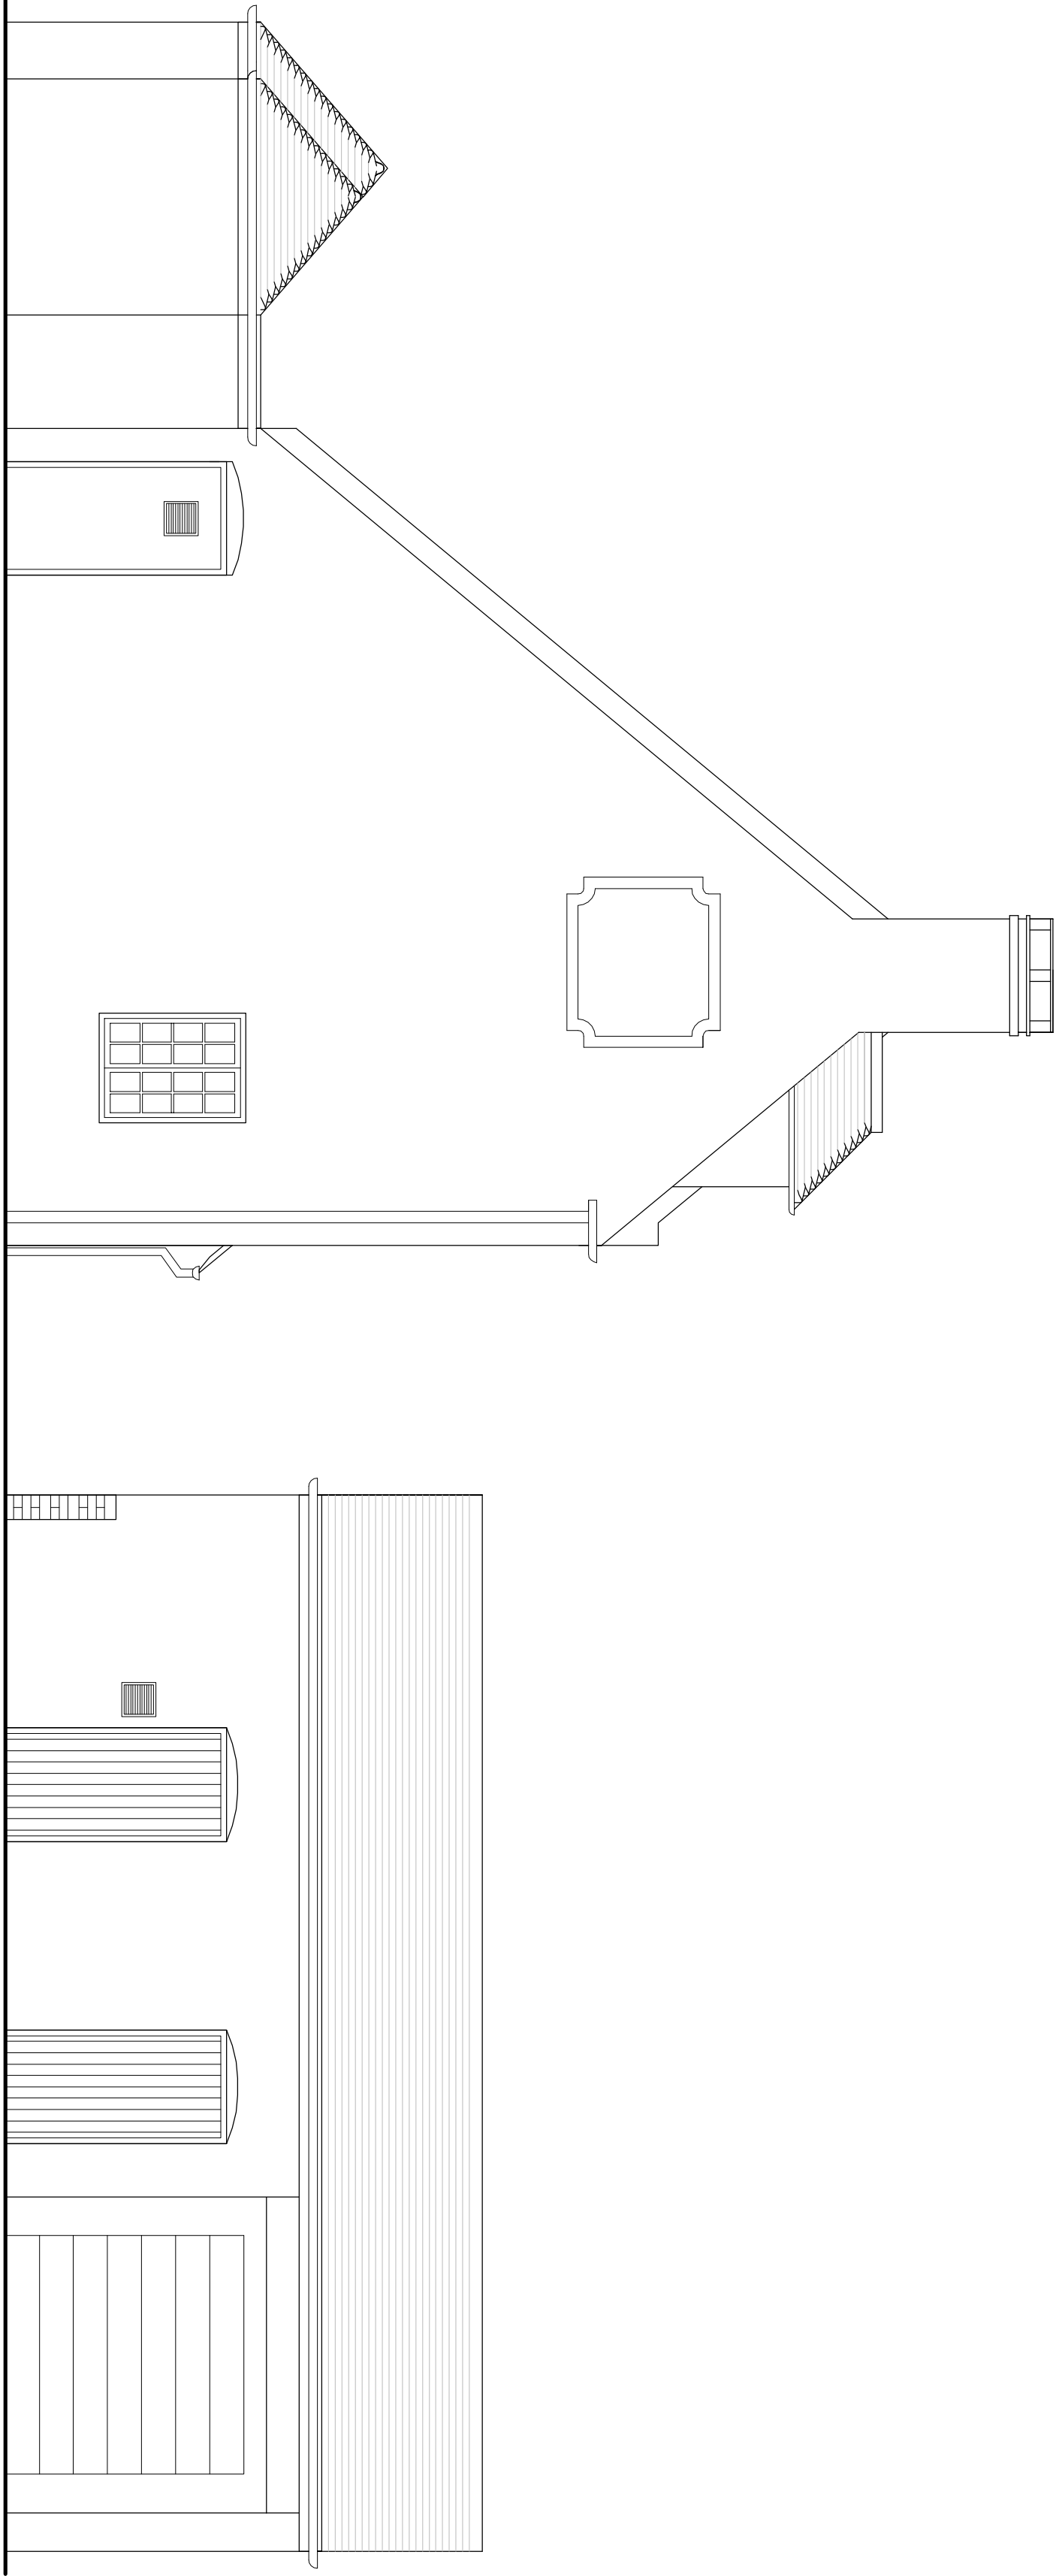


East Elevation.

Scale 1:50

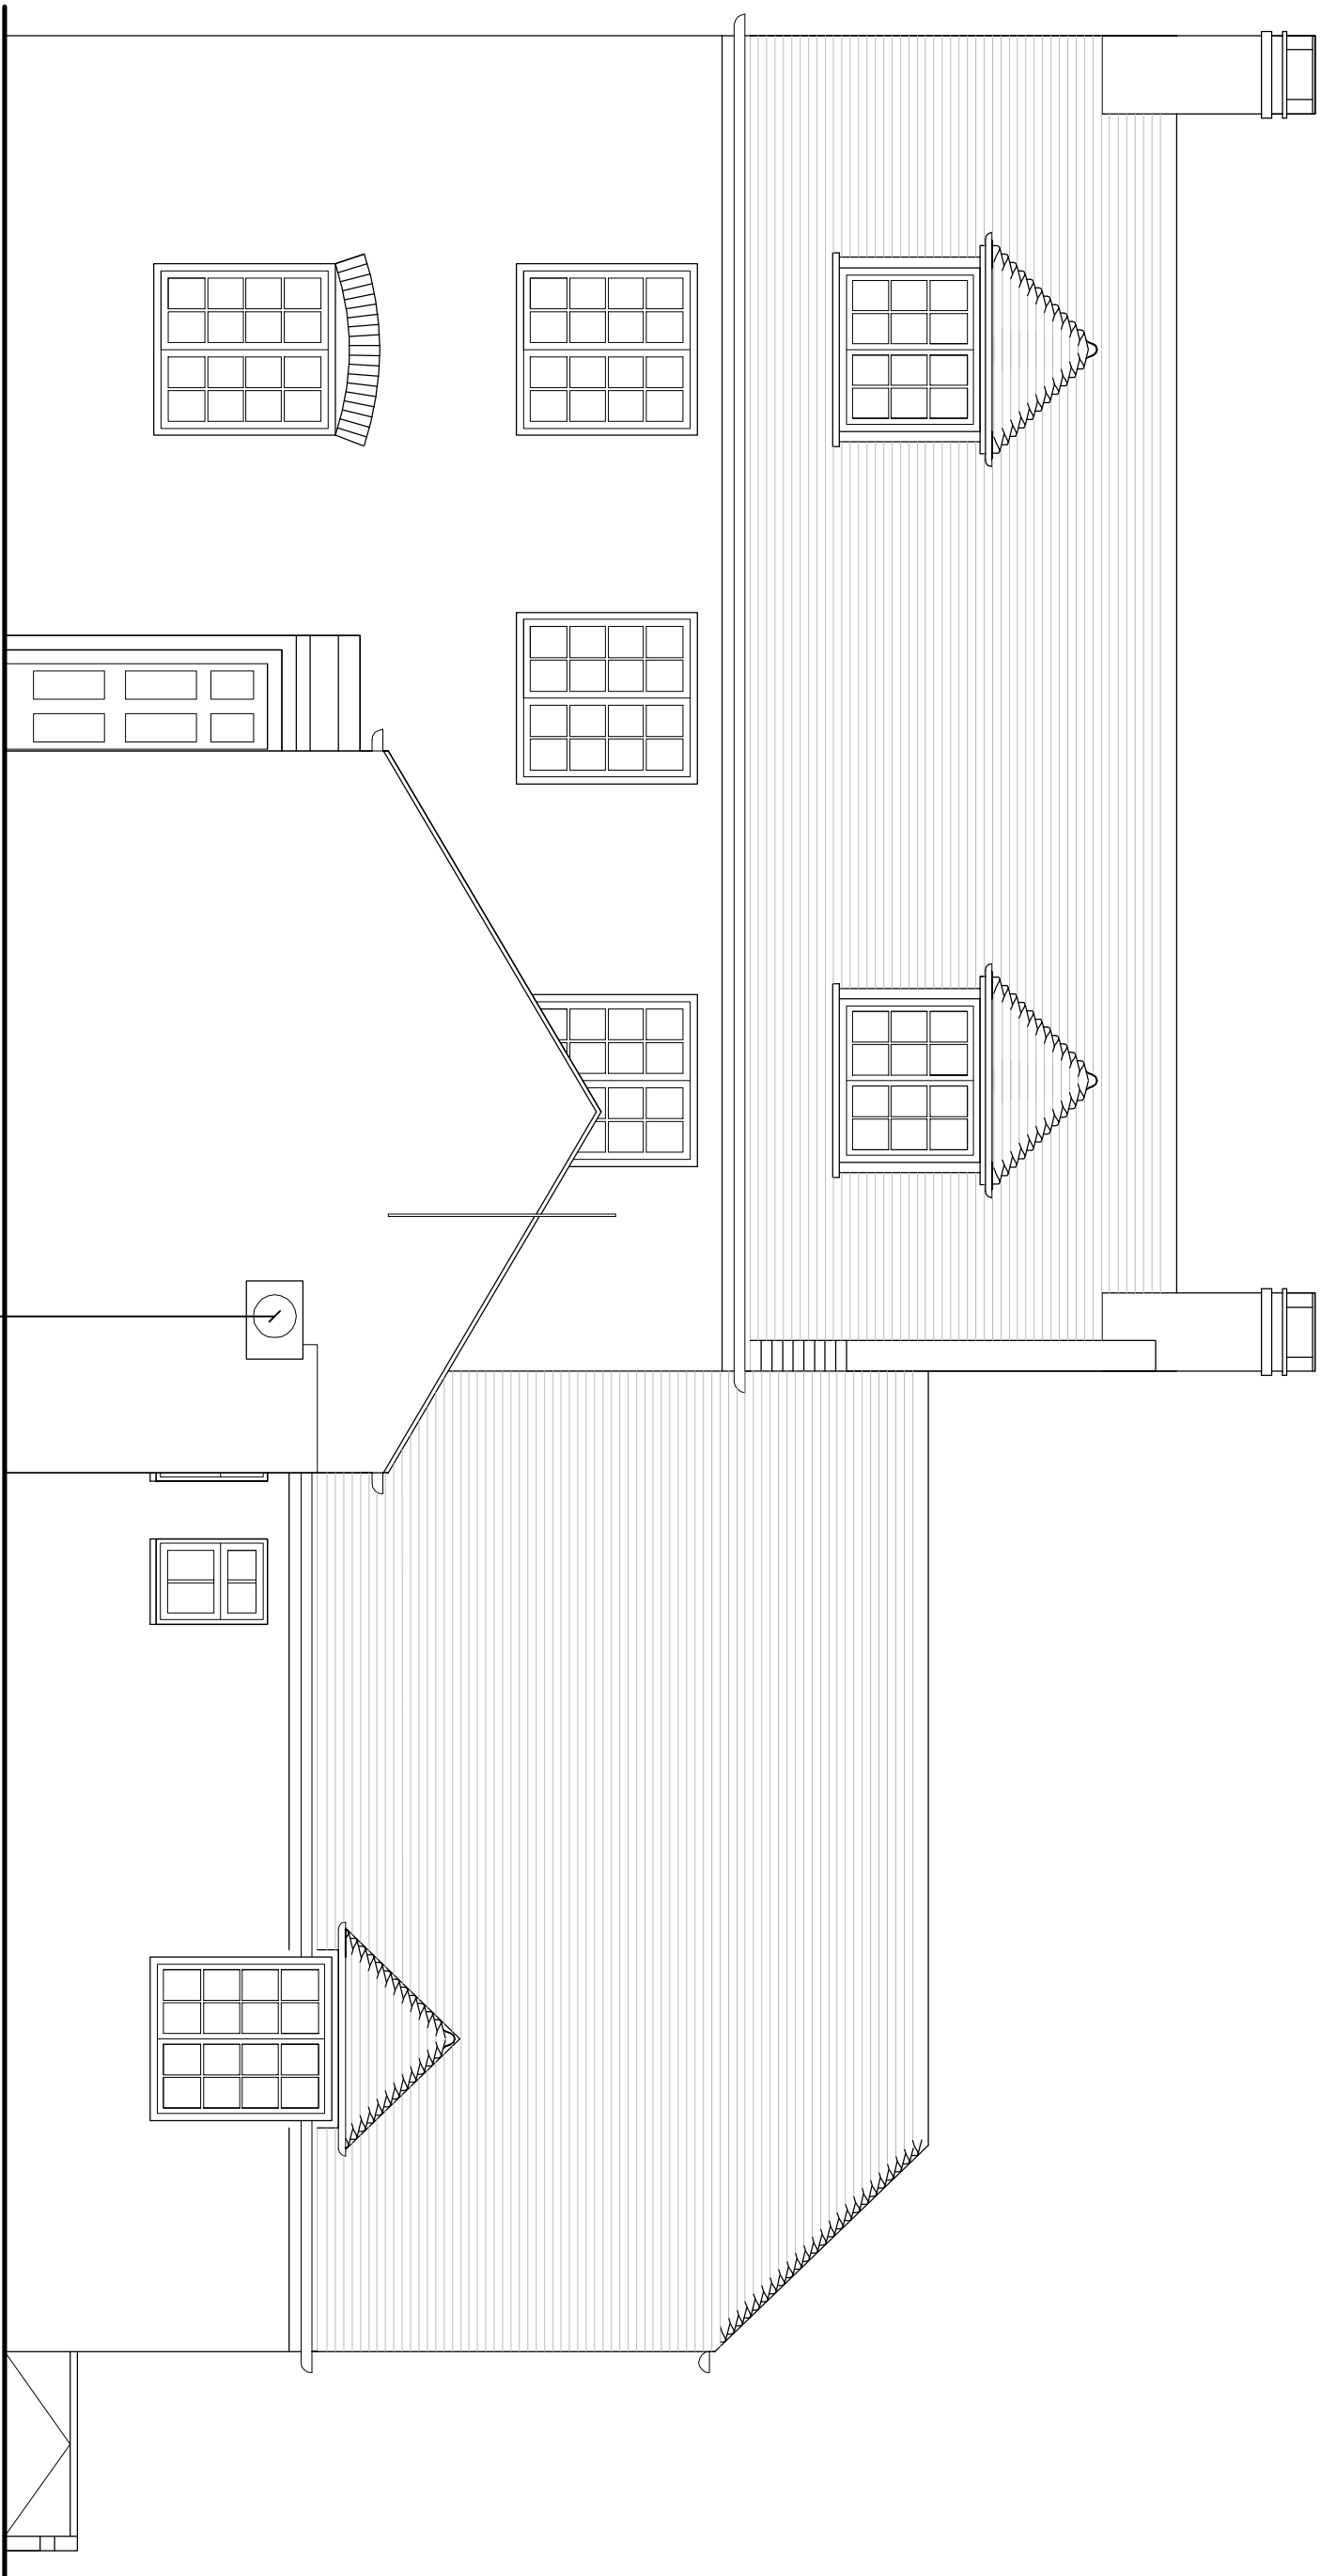

North Elevation.

Scale 1:50

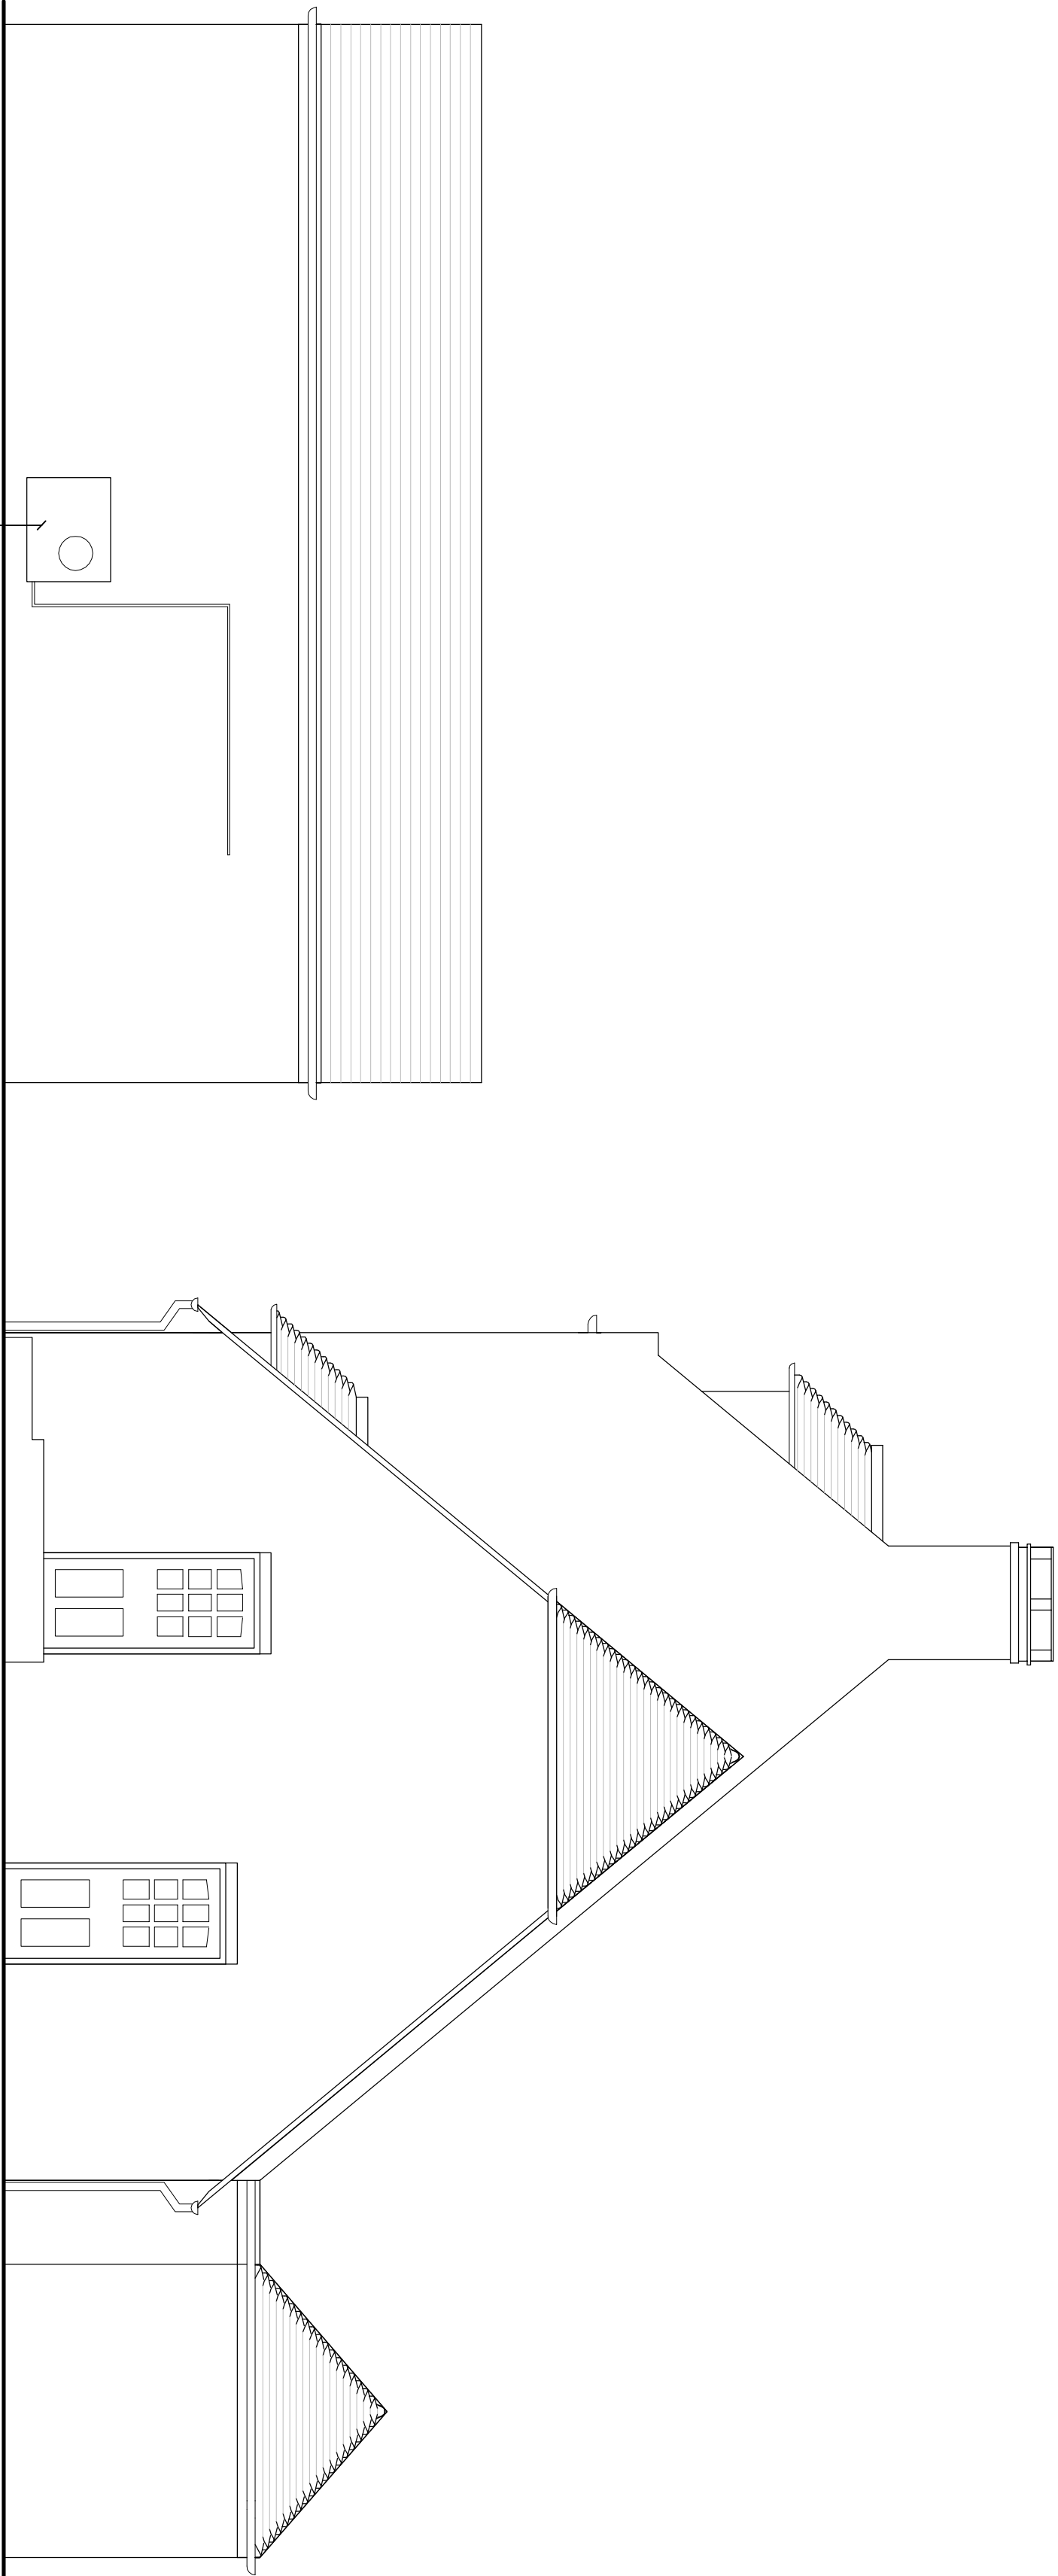

West Elevation.

Scale 1:50

Condenser

Condenser

REVISIONS				Name:	
Rev.	Date:	Details:			
.....					
.....					
.....					
.....					
.....					
.....					
.....					
.....					
.....					

Client

Punch Taverns

Project

The Wilkes Head

Chipping Norton,
Oxfordshire,
East Oxfordshire,
PO20 3UT

Drawing Title

Proposed
Elevation Drawing

Rev:

1:7, 1:18 PT, B, 003

Scale:

1:50 @ A1

Status

STAGE 10

Drawn By

July 2017

Not for publication to the public without the written consent of the author. This drawing is for the use of the client only. It is not to be used for any other purpose without the written consent of the author.

design

i.d.

13 Jubilee Way, Eurolink Business Centre, Faversham, Kent, ME13 8GD
Tel: 01795 537896 Fax: 08712 516713 E-mail: mail@design-td ltd uk

ARUN DISTRICT COUNCIL, EG570176