




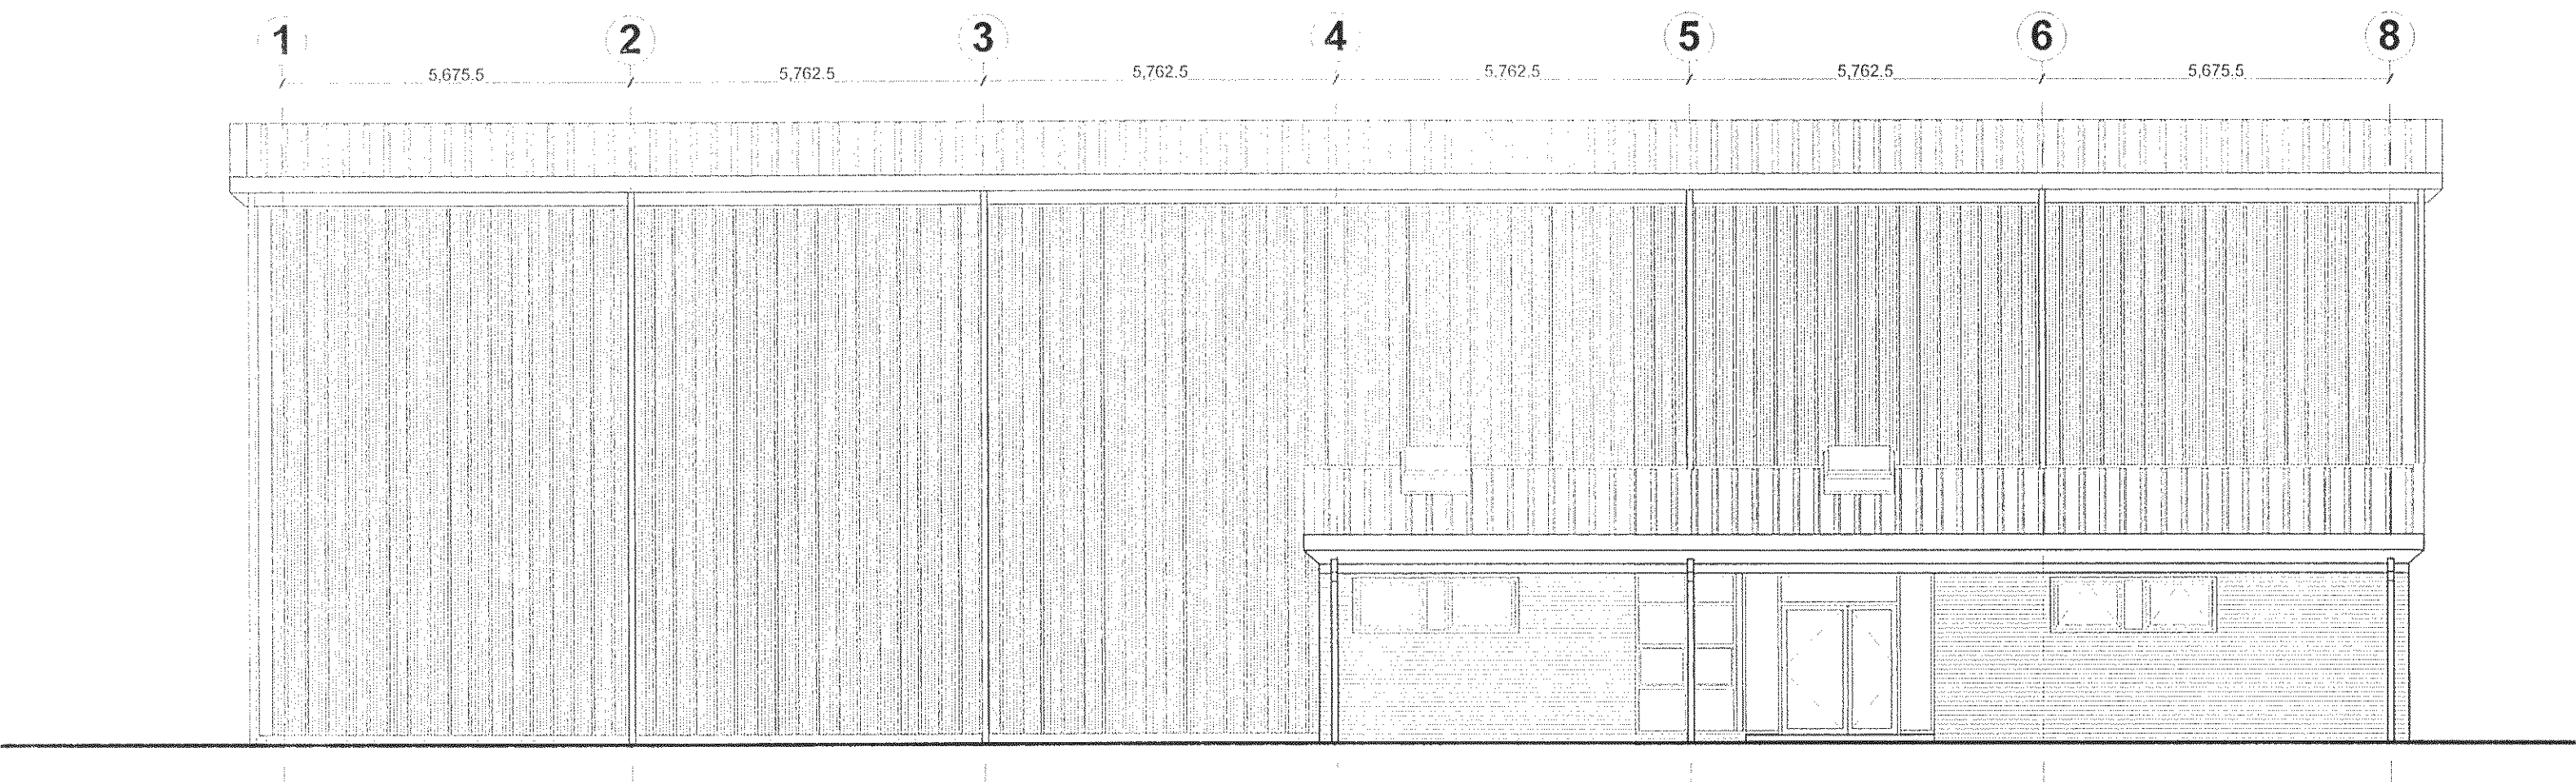


EXISTING EAST ELEVATION 1:100

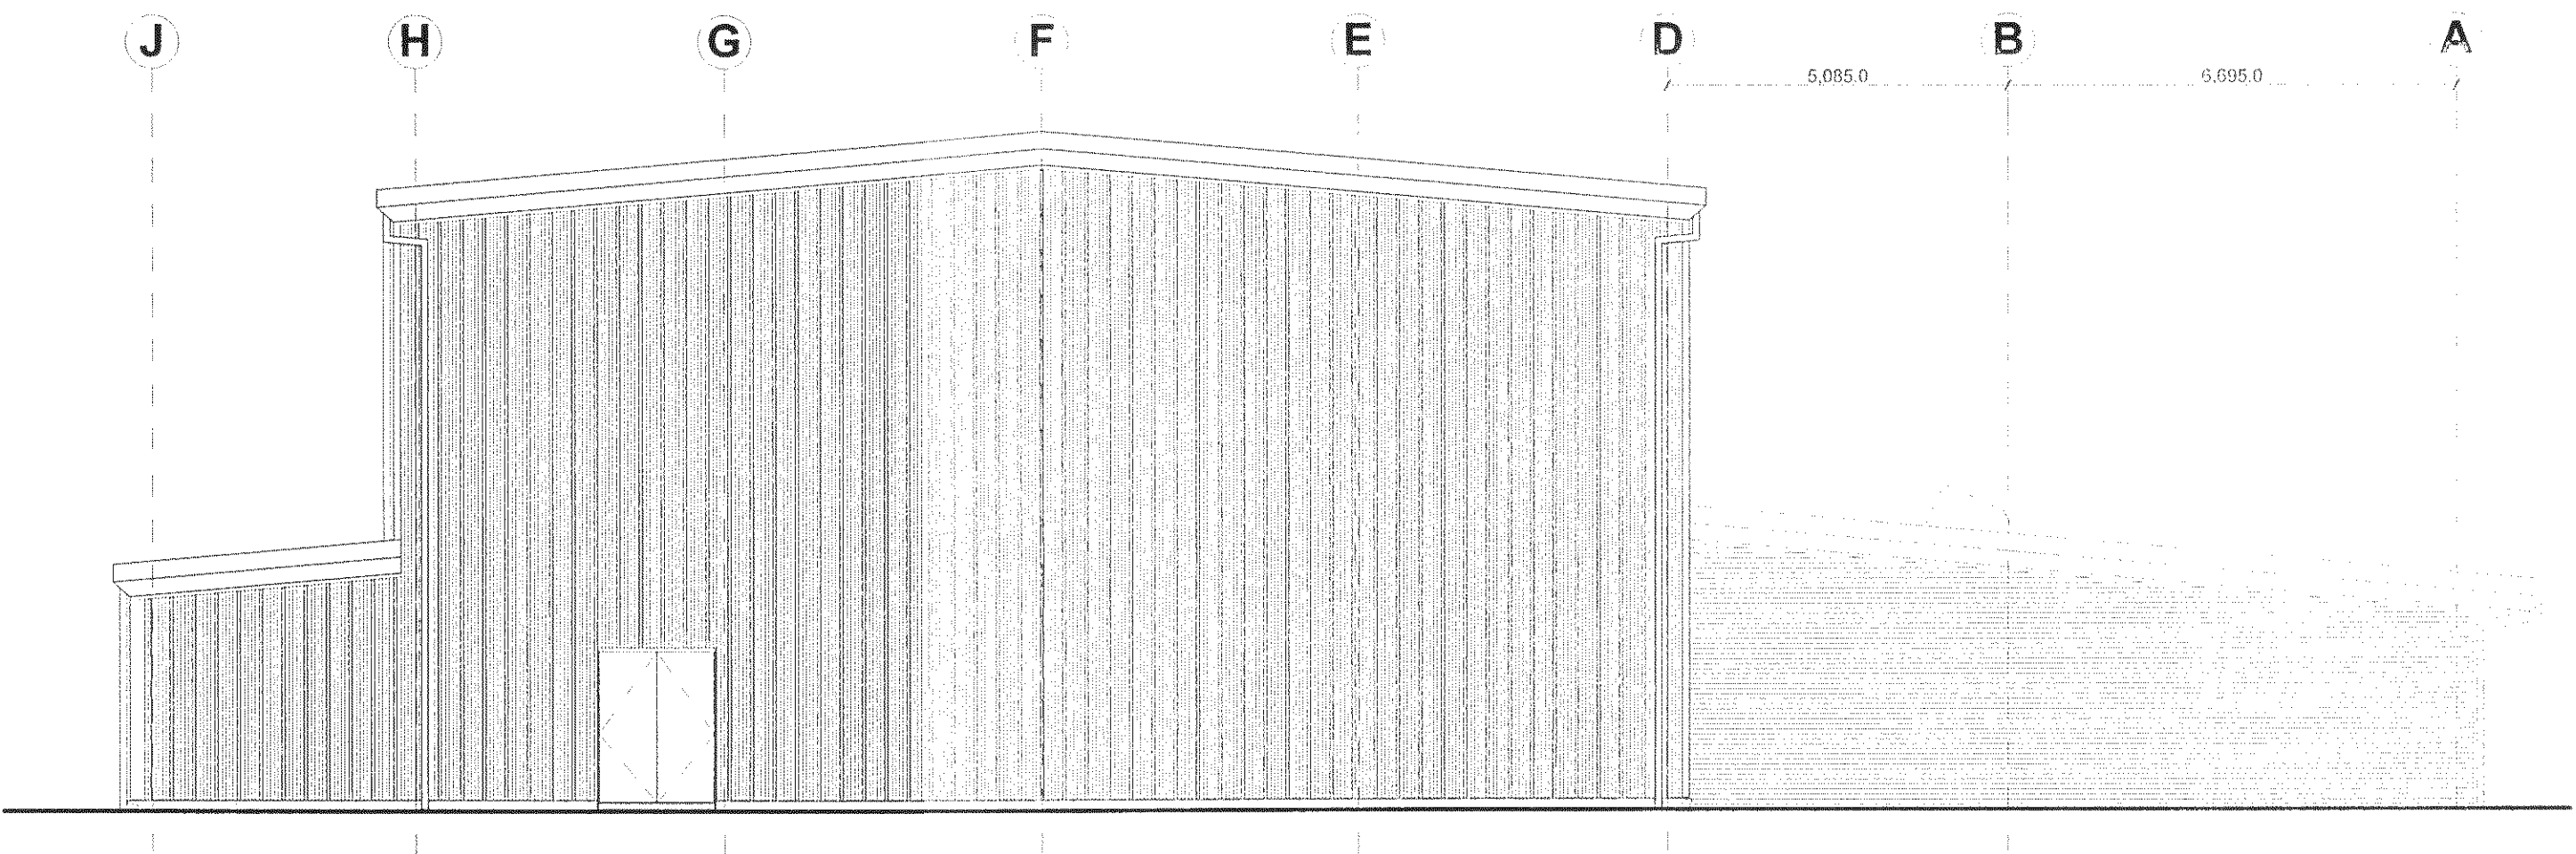



EXISTING SOUTH ELEVATION 1:100

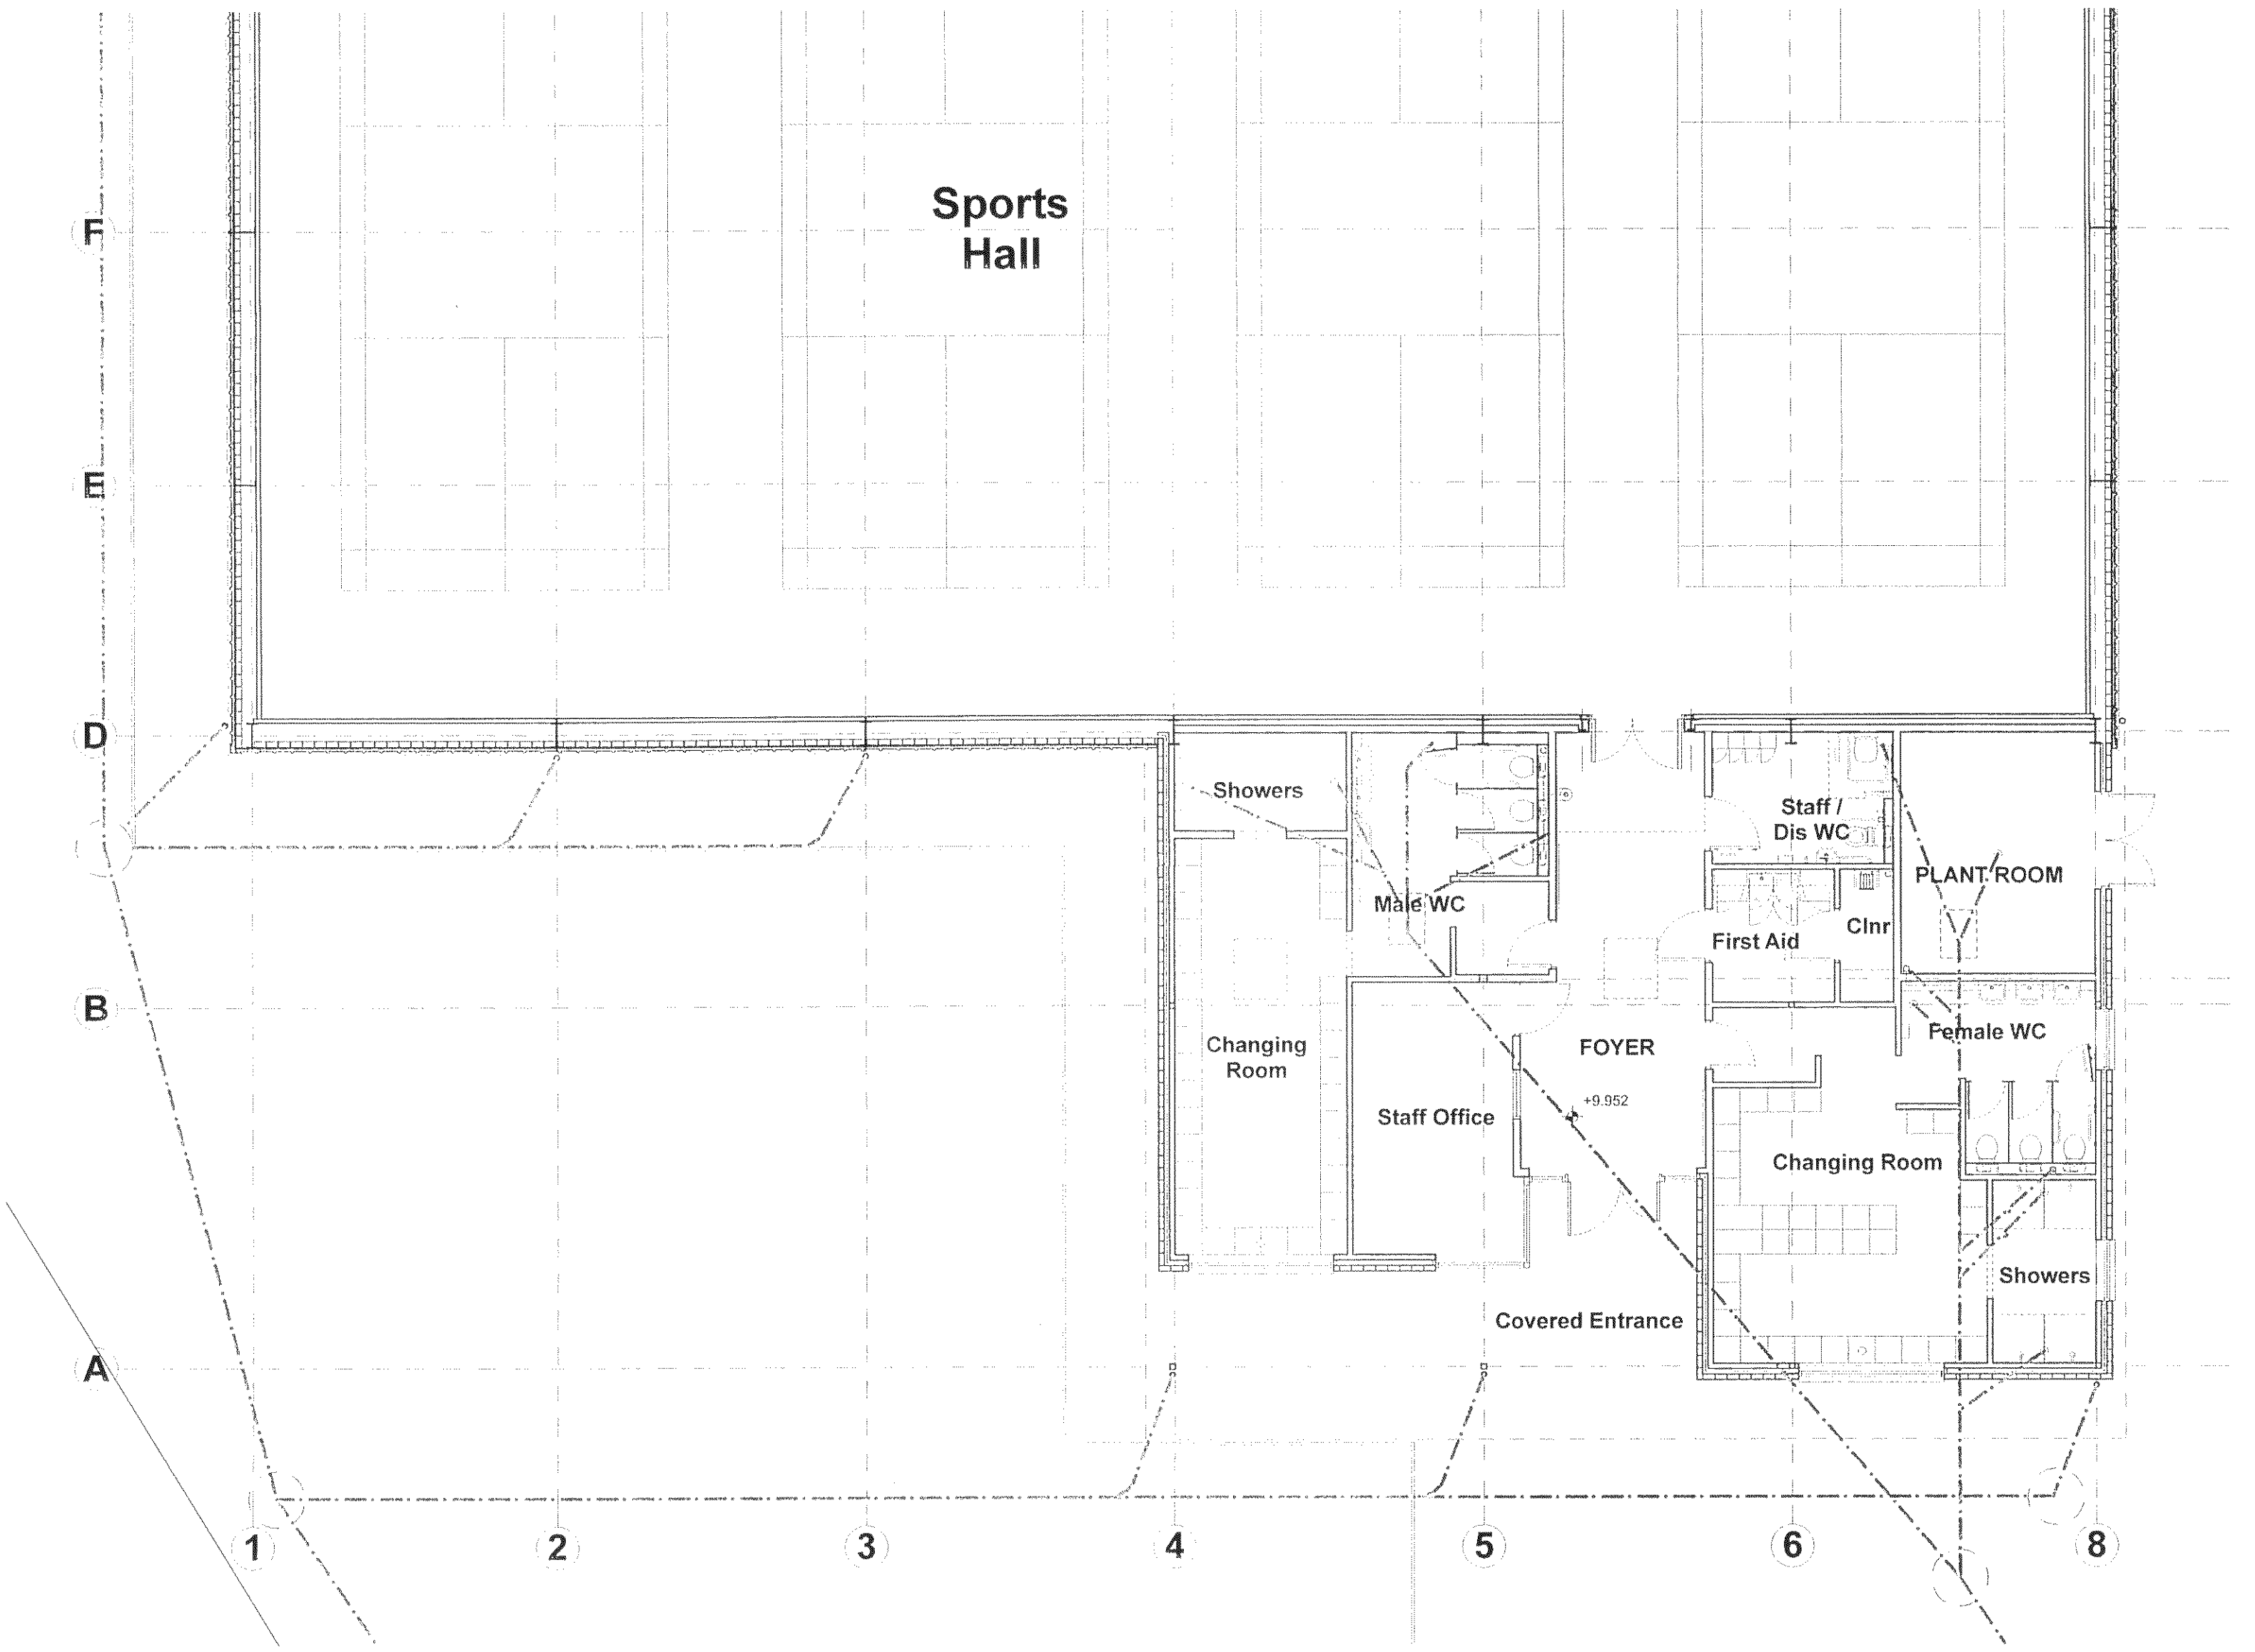

EXISTING PLAN 1:100

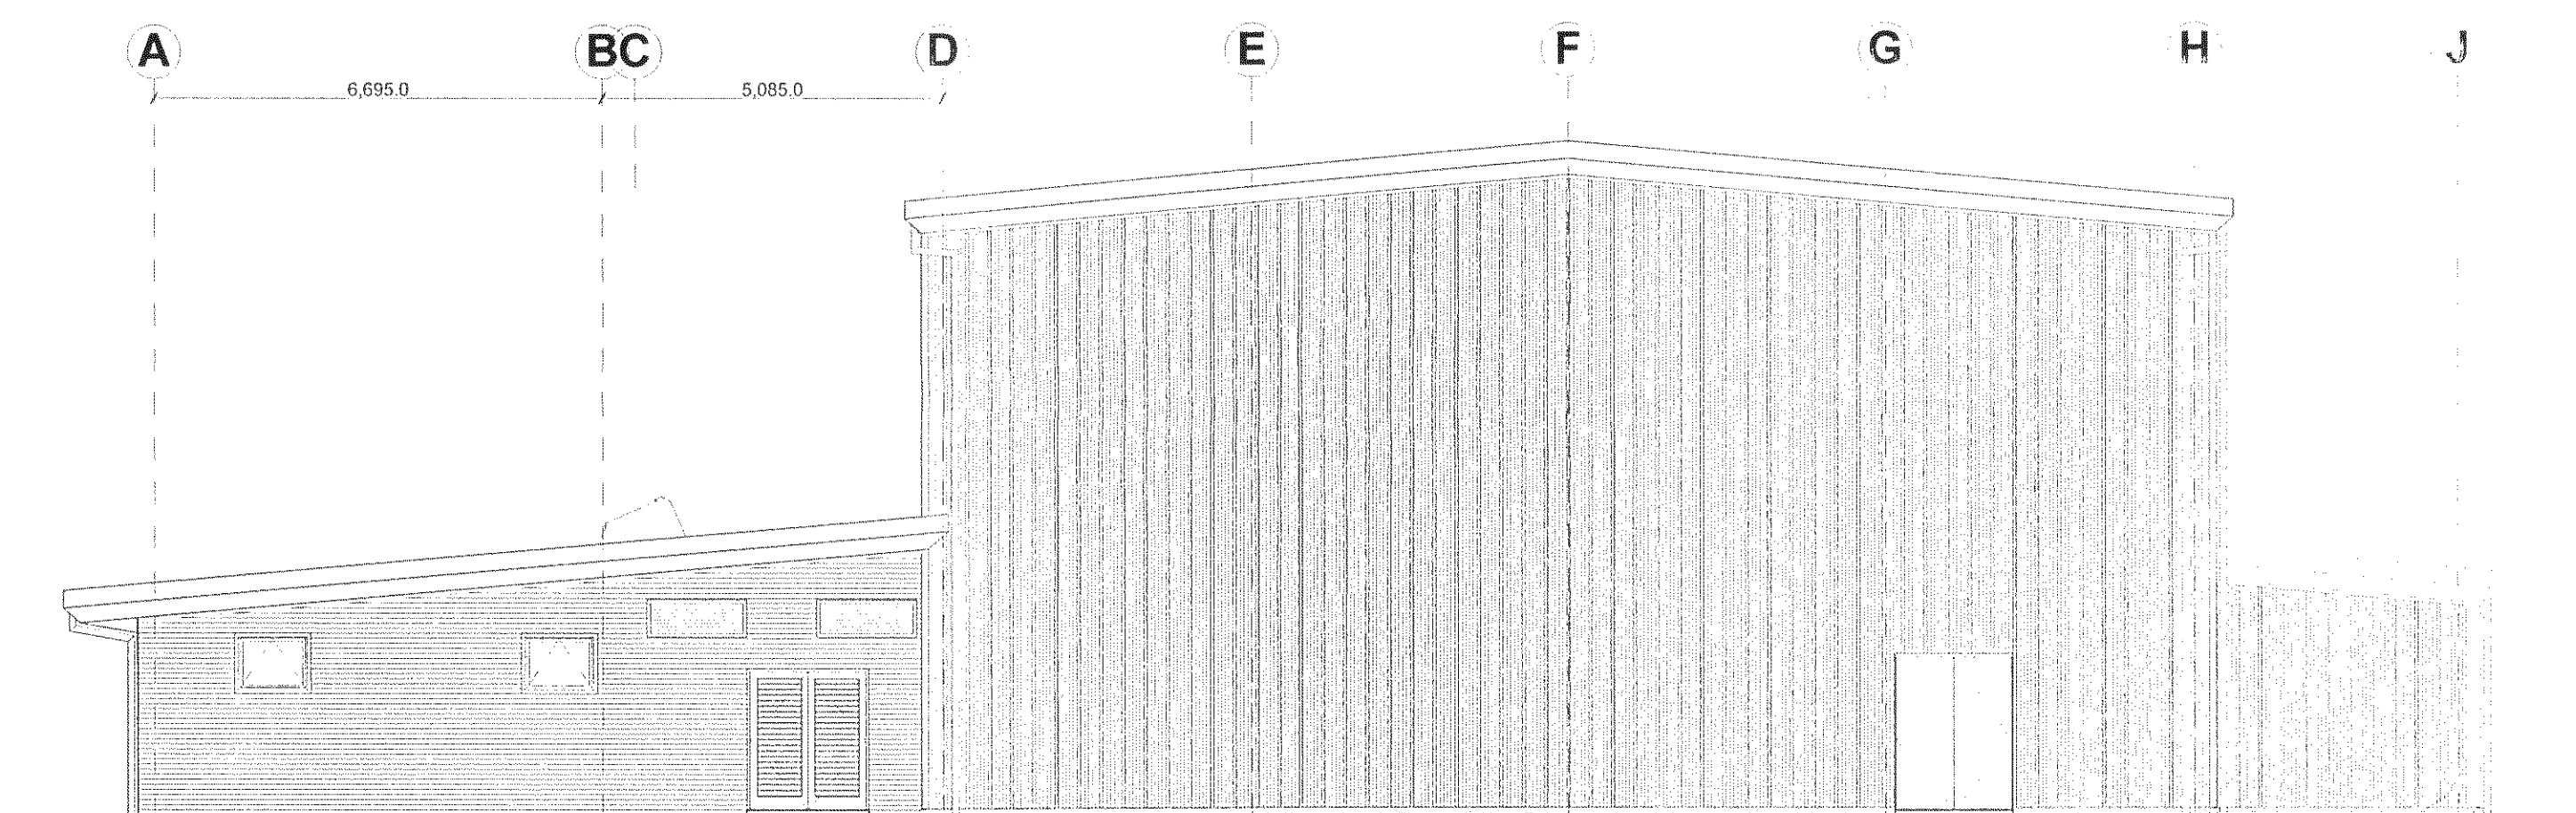

EXISTING NORTH ELEVATION 1:100

 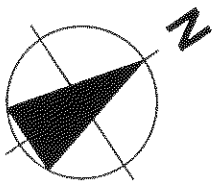

PRELIMINARY

Revisions:
P1 25.09.2013 Preliminary issue

morgan carn partnership
architects

Blakers House, 79 Stamford Avenue
Brighton, E Sussex BN1 6PA
t: 01273 55 77 77
f: 01273 55 22 27
e: mcp@morgancarn.com

Scheme

**ST PHILIP HOWARD CATHOLIC HIGH SCHOOL
DANCE STUDIO AND CHANGING ROOM ANNEX**

Title
EXISTING PLAN AND ELEVATIONS

Scale **1:100 @ A1** Drawn By **MA** Drawing Number
Date **SEPT 2013** Checked By **MW** **1305-W-100 P1**