




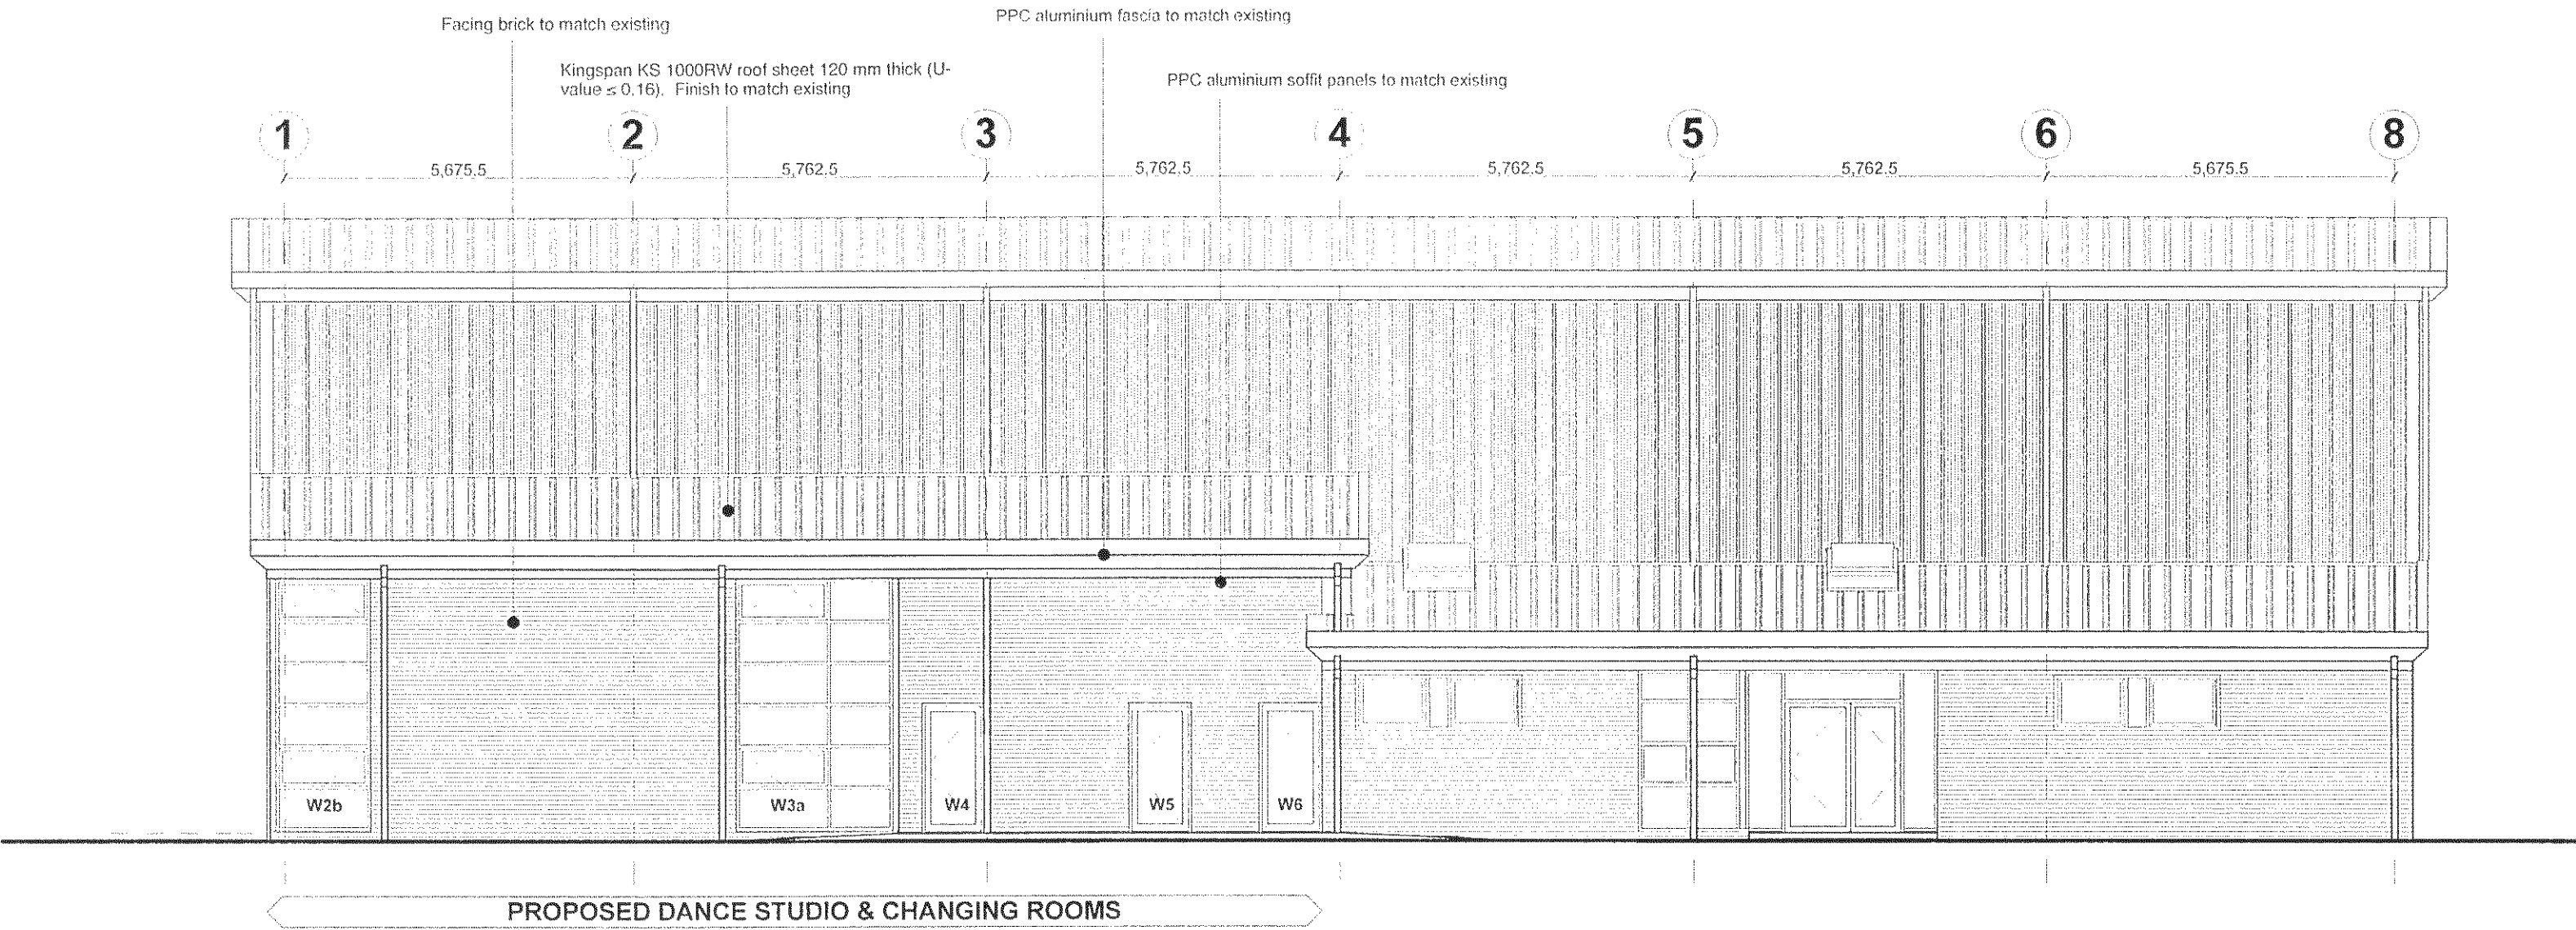


PROPOSED EAST ELEVATION 1:100

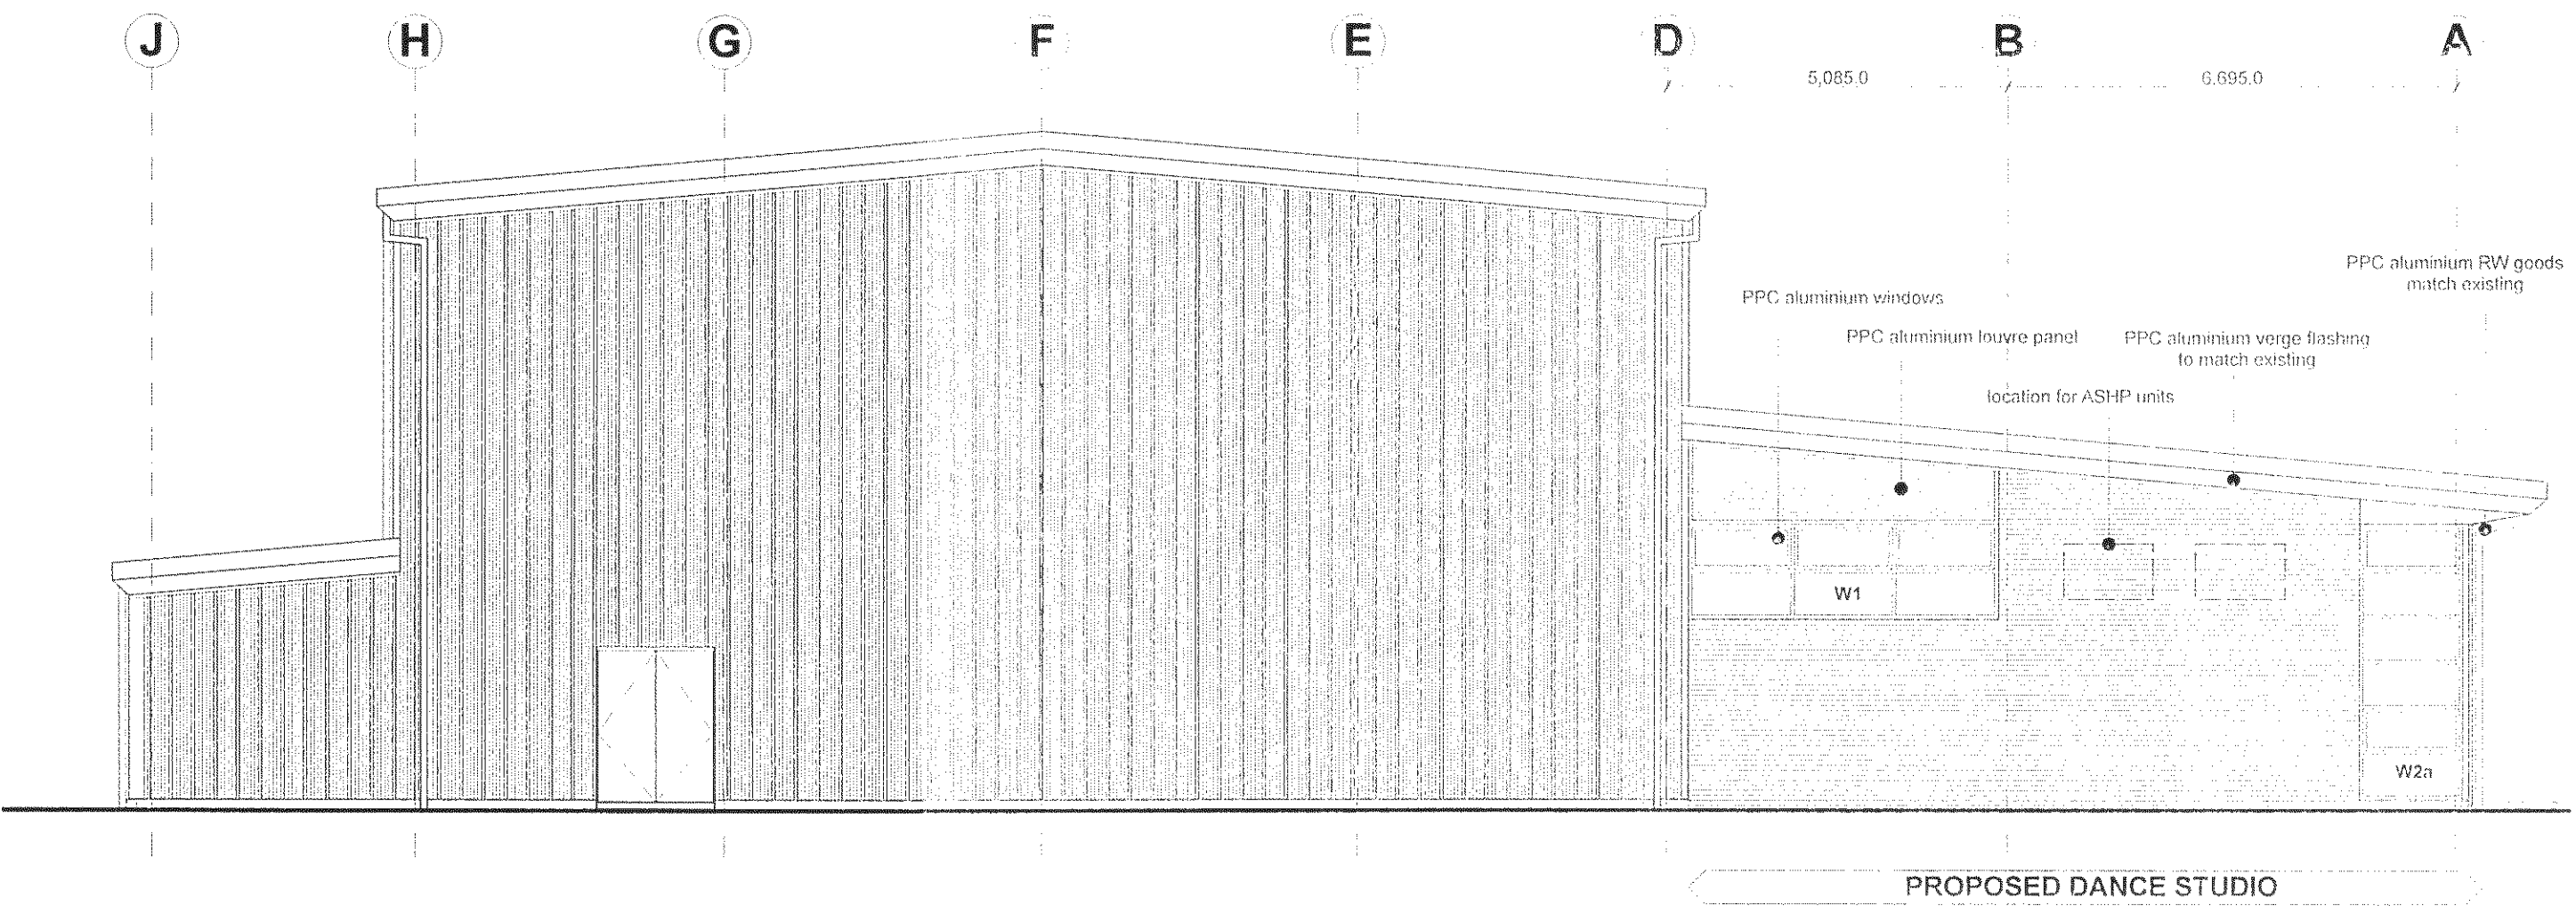

PROPOSED SOUTH ELEVATION 1:100

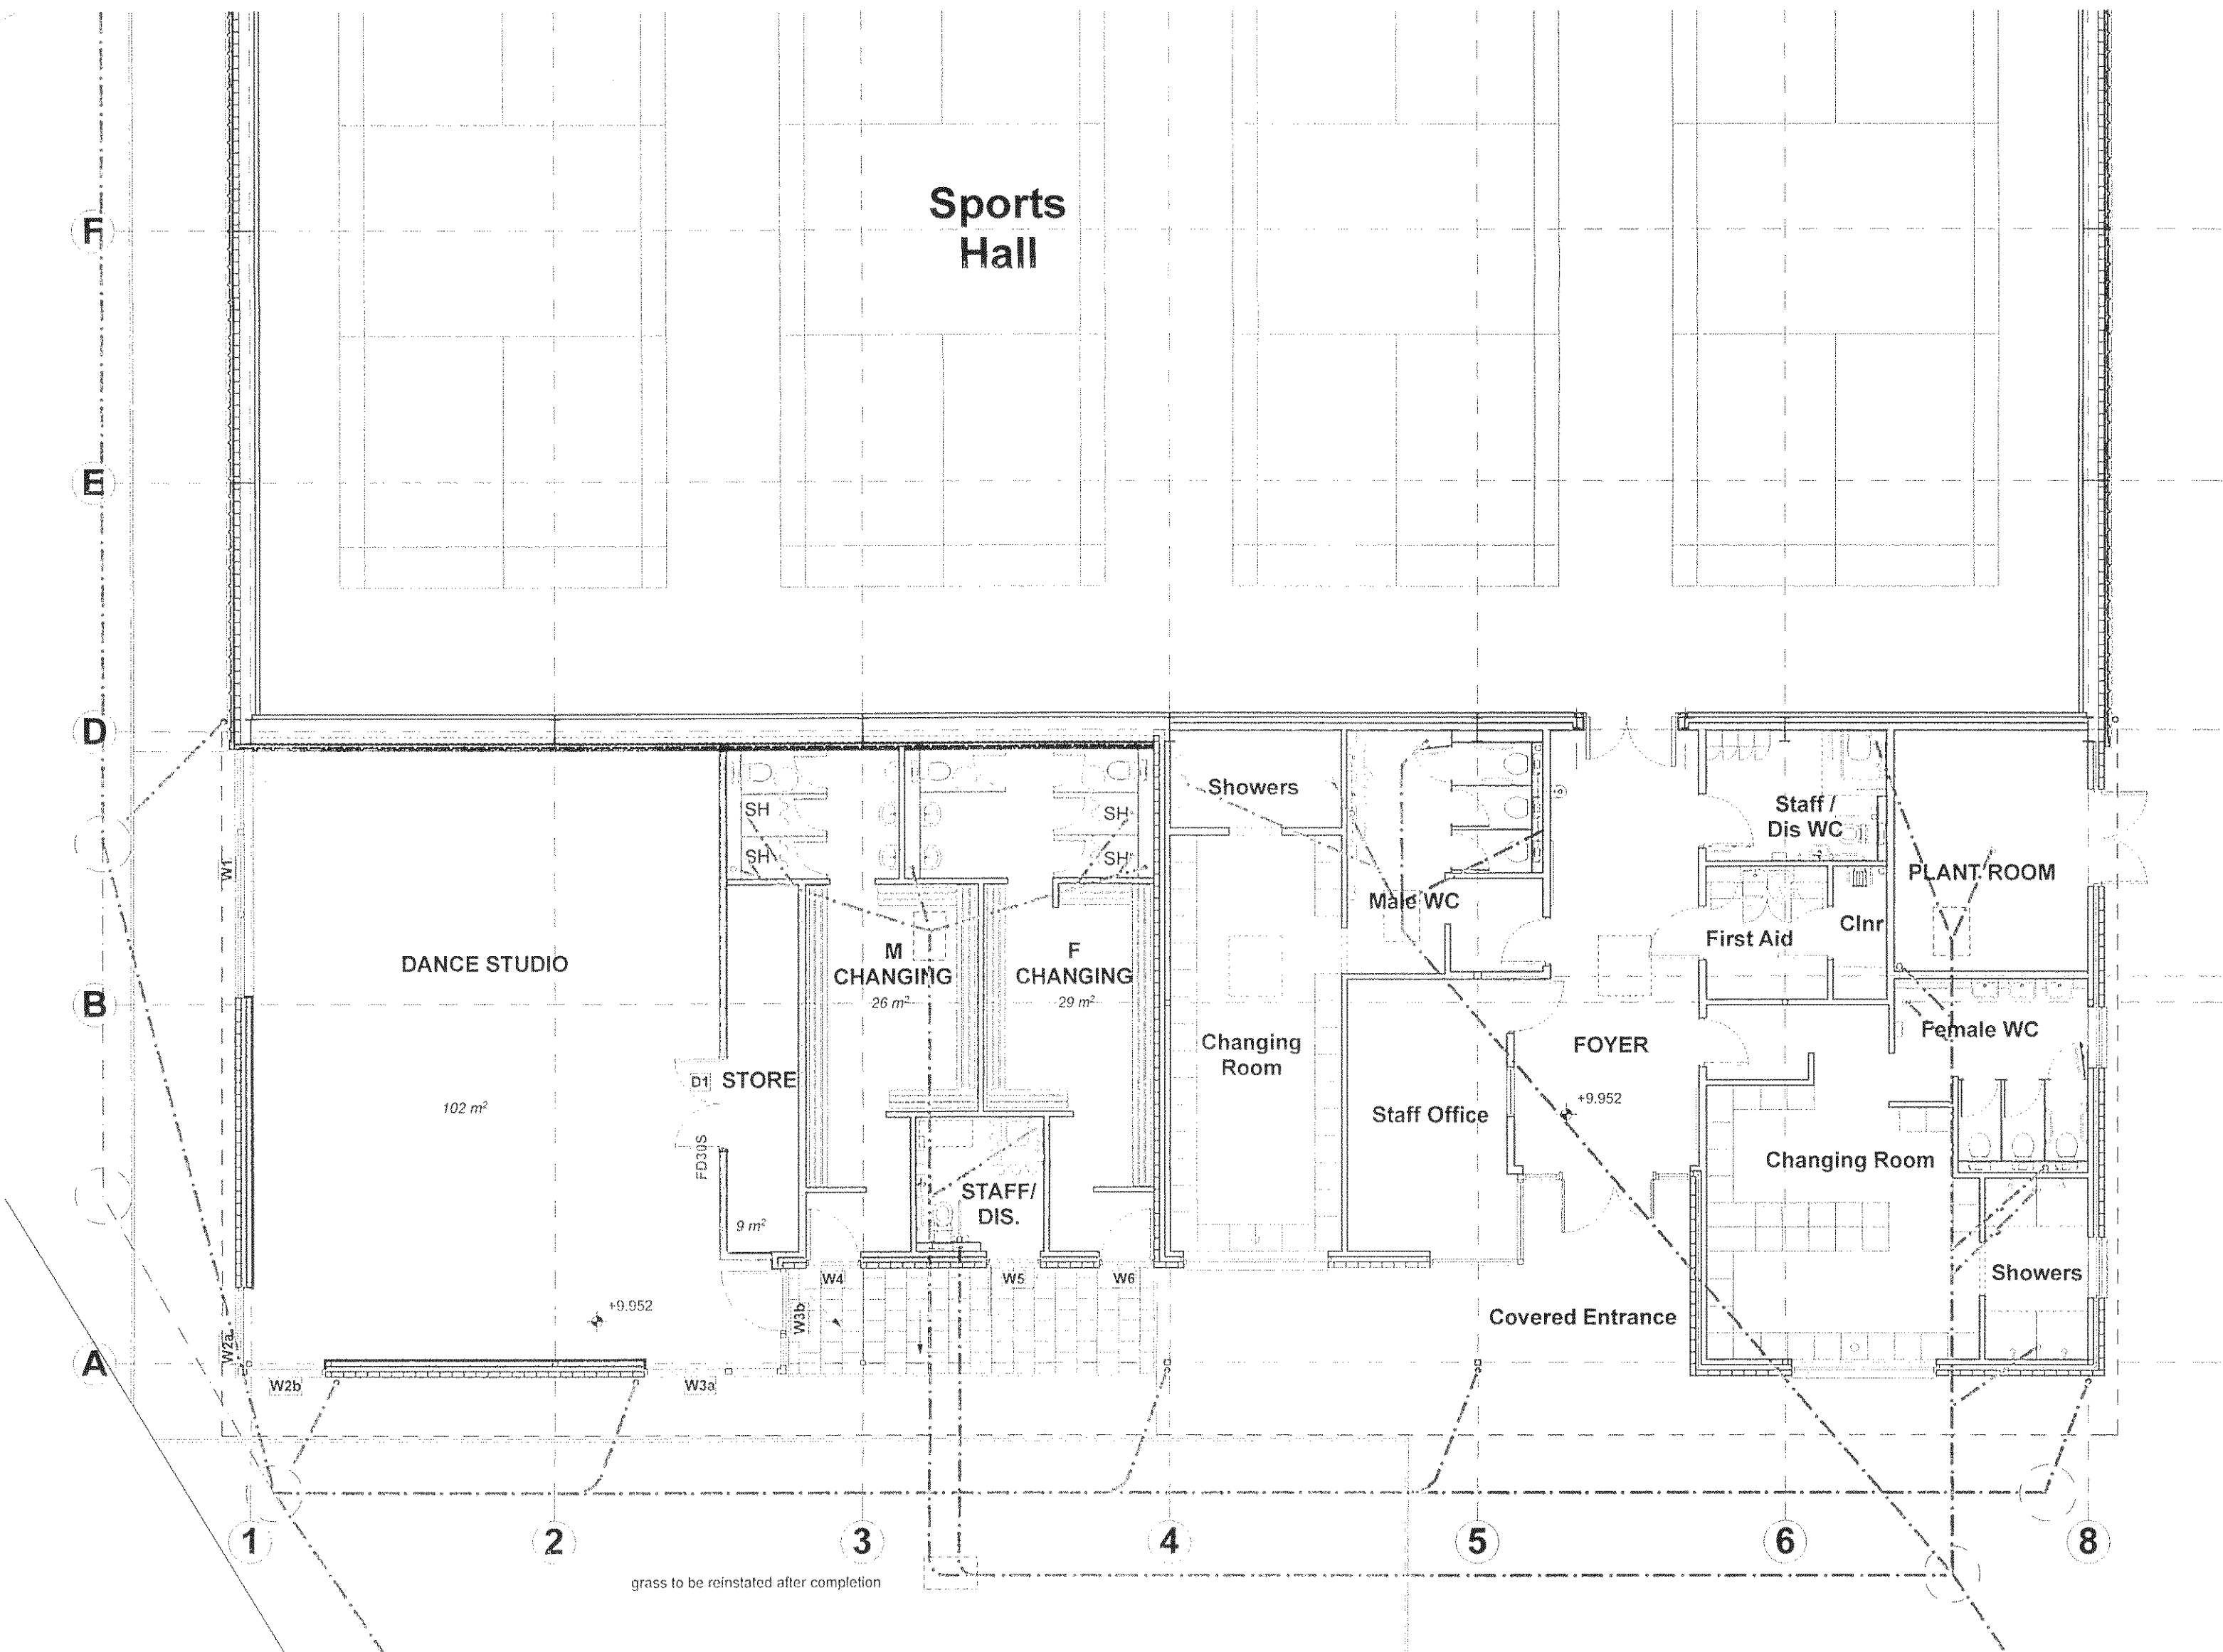


PROPOSED PLAN 1:100

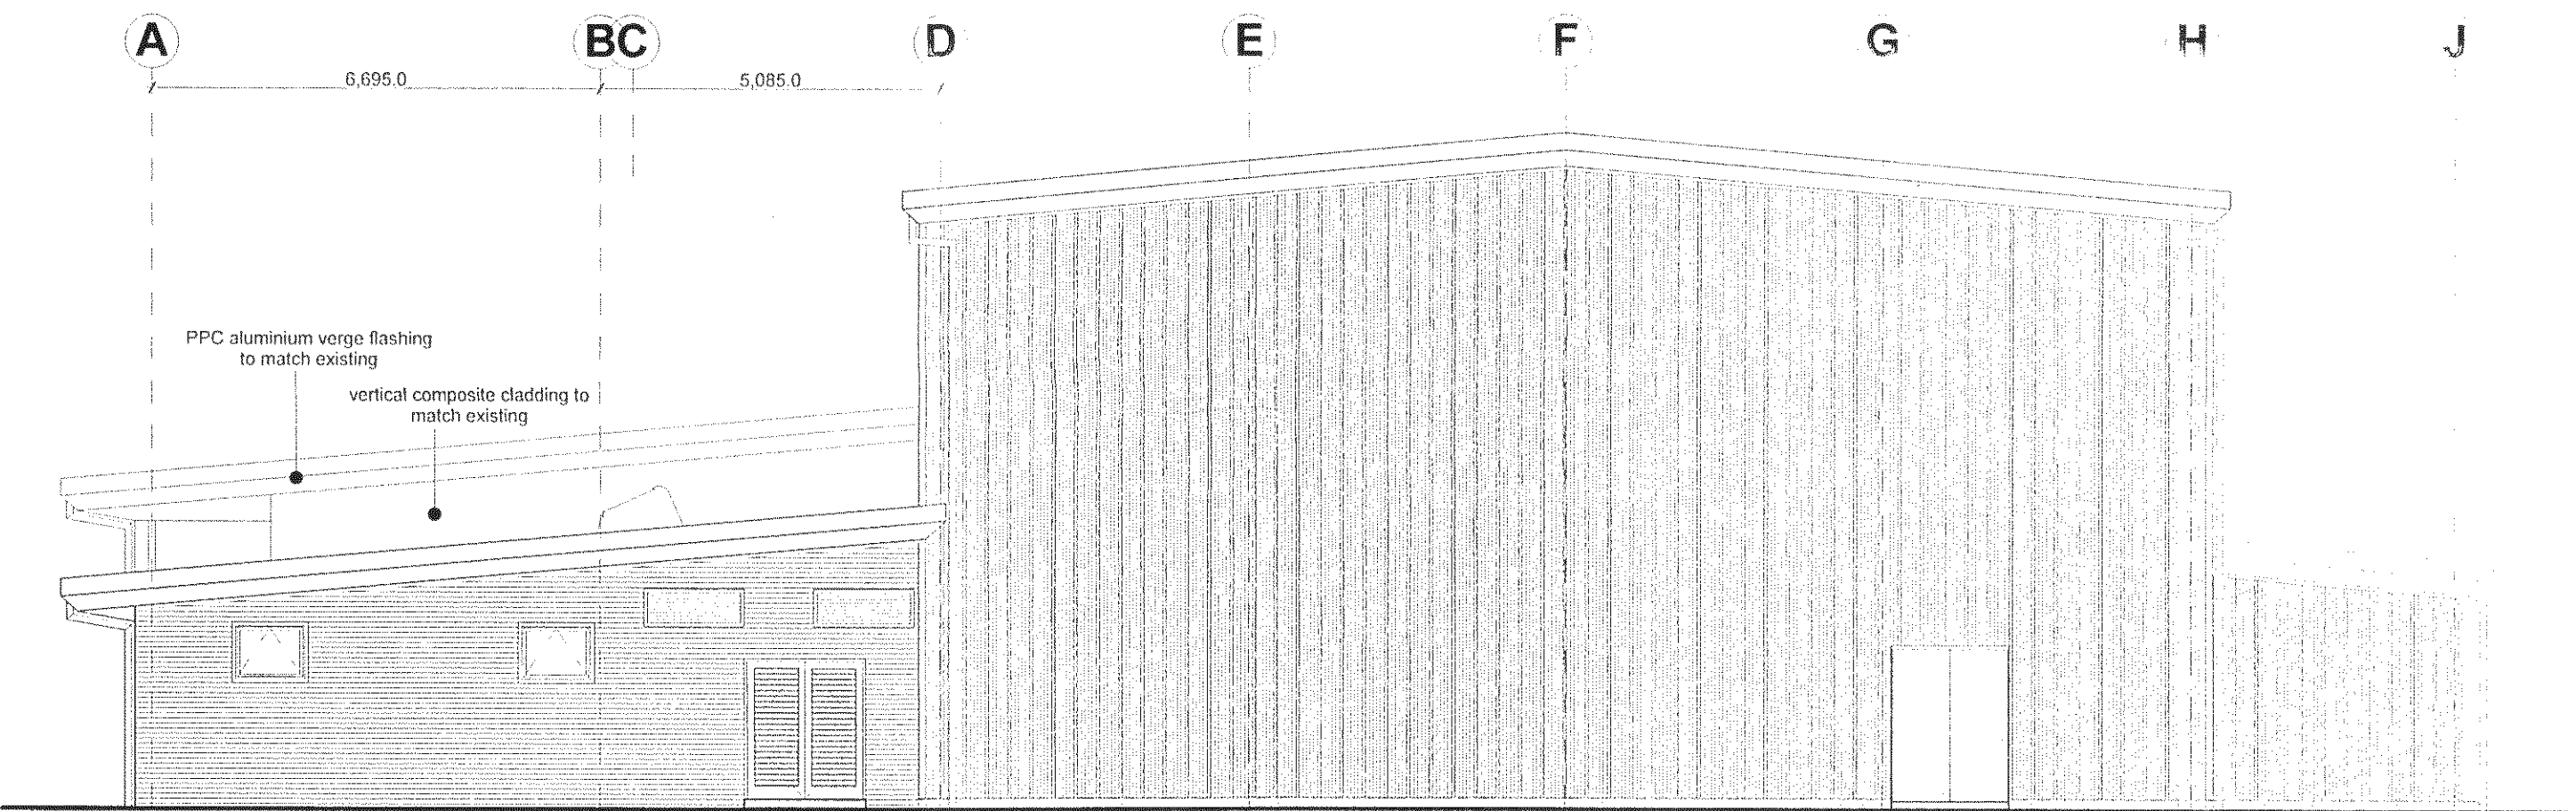


PROPOSED NORTH ELEVATION 1:100

2.8m high fence

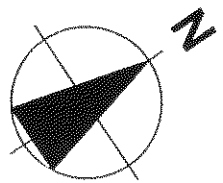

PRELIMINARY

 

Revisions:
P2 11.10.2013 Notes added
P1 25.09.2013 Preliminary issue

morgan carn partnership
architects

Blakers House, 70 Stanford Avenue
Brighton, E Sussex BN1 6FA
t: 01273 55 77 77
f: 01273 55 22 27
e: mcp@morgancarn.com

Scheme

ST PHILIP HOWARD CATHOLIC HIGH SCHOOL
DANCE STUDIO AND CHANGING ROOM ANNEX

Title
PROPOSED PLAN AND ELEVATIONS

Scale 1:100 @ A1

Drawn By MA

Drawing Number

Date SEPT 2013

Checked By MW

1305-W-101 P2