

COPYRIGHT ©

Details of this drawing are the copyright of MBH Partnership and must not be reproduced or copied without prior written consent.

Any errors or omissions are to be reported to the Architect immediately

All proposed road and junction alterations subject to highways engineers detailed design.

Removal of any existing tree and landscaped areas subject negotiations with Local Authority Planning dept. and other statutory controls

All drawings to be read in conjunction with structural engineers drawings and all related Architects and consultant drawings and other relevant information



SIDE ELEVATION-A AS PROPOSED
SCALE 1:50

2 No. Sales floor AC Units
970 x 845 x 370mm
Ground standing

Cash office AC Unit
780 x 540 x 290mm
Ground standing

2 fan Condenser
3100x1158mmx1695mm high





REAR ELEVATION-C AS PROPOSED
SCALE 1:50

2 No. Sales floor AC Units
970 x 845 x 370mm
Ground standing

Cash office AC Unit
780 x 540 x 290mm
Ground standing

2 fan condenser
3100x1158mmx1695mm high

KEY PLAN - NTS

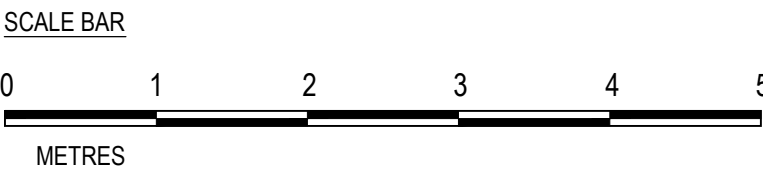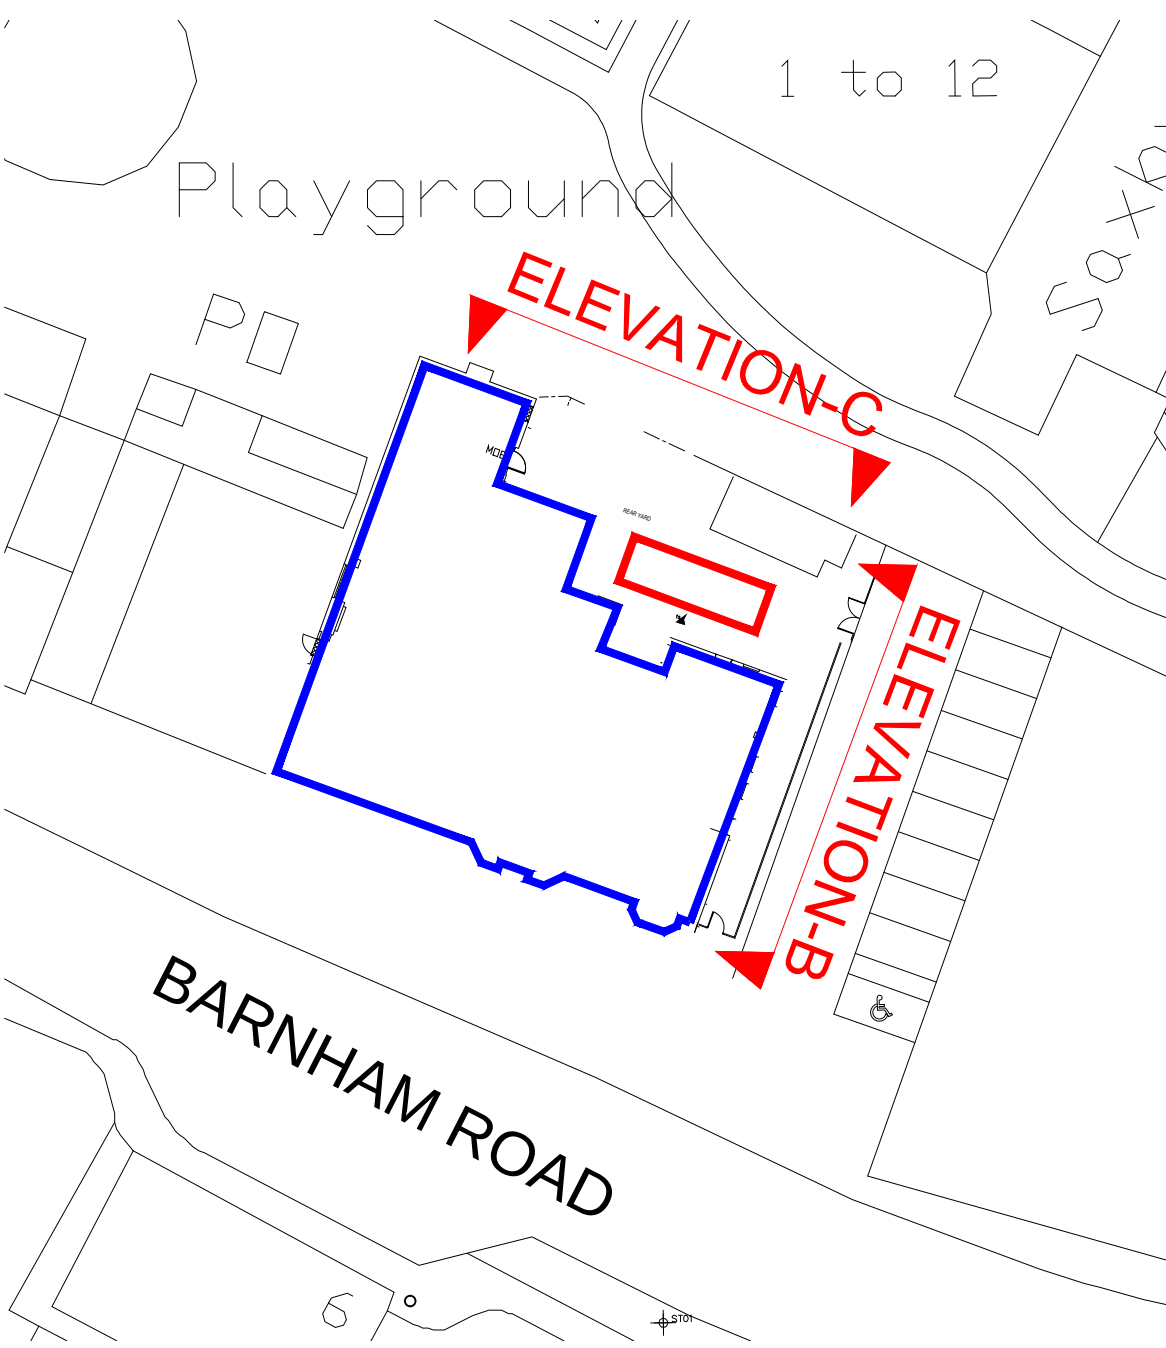

PLANNING

B	29.08.2014	CHANGE AS PER COMMENT	MMK	MBH	
REV No.	DATE	DESCRIPTION	BY	CHKD BY	

mbh
PARTNERSHIP LLP
ARCHITECTURE SURVEYING PROJECT MANAGEMENT

ROSEMOUNT HOUSE
ROSEMOUNT AVENUE
WEST BYFLEET
SURREY
KT14 6LB
01932 352727
01932 351545

PROJECT

PROPOSED TESCO EXPRESS
BARNHAM BRIDGE INN
28 BARNHAM ROAD, BARNHAM
WEST SUSSEX, PO22 0ES

DRAWING TITLE

ELEVATIONS AS PROPOSED-PLANT

DRAWN BY MMK	CHECKED BY MBH	DRAWING No. 9805-415	REV B
SCALE 1:50@A1	DATE MAY 2014		