



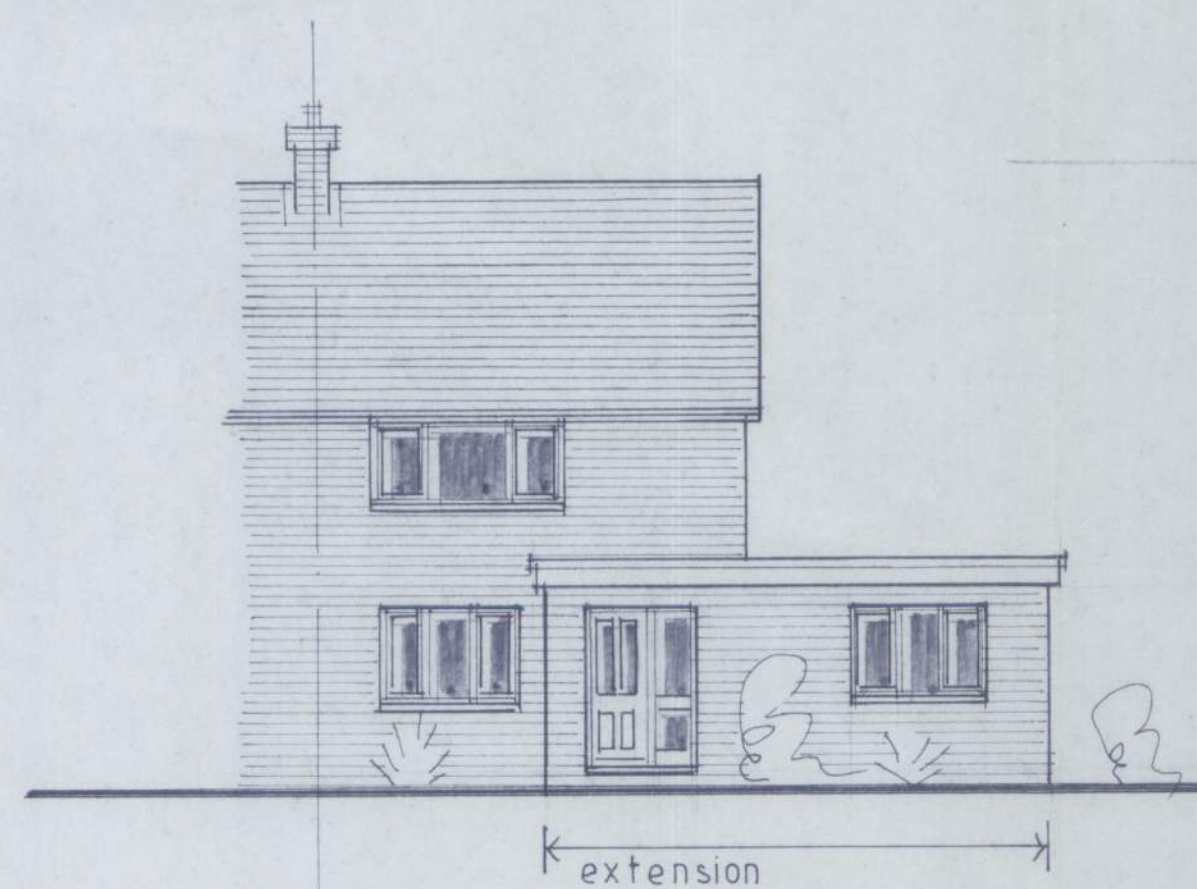


FRONT ELEVATION 1:100

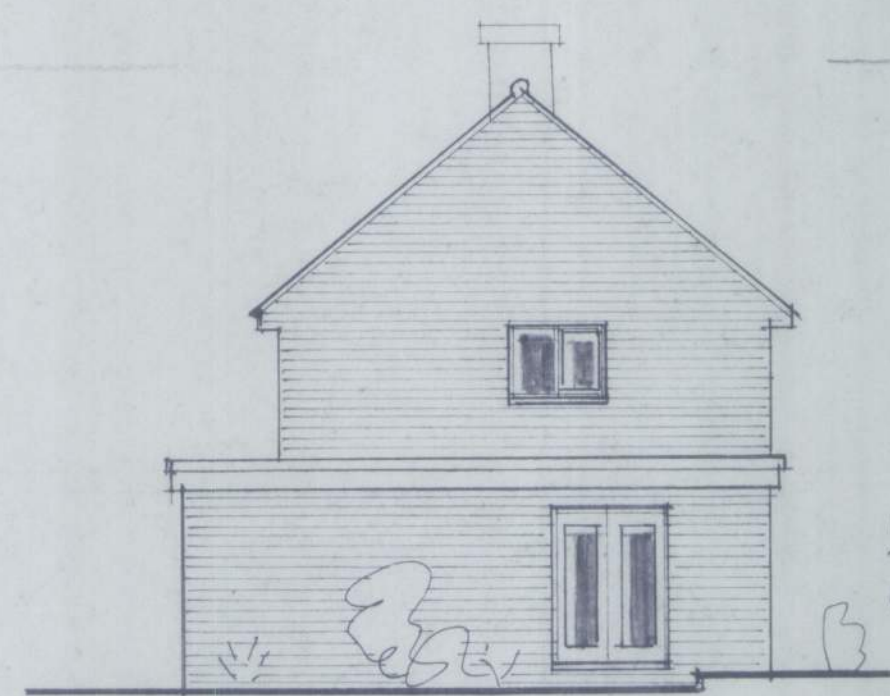


SIDE ELEVATION


FACING BRICKWORK
TO MATCH EXISTING
U.P.V.C. WINDOWS & DOORS

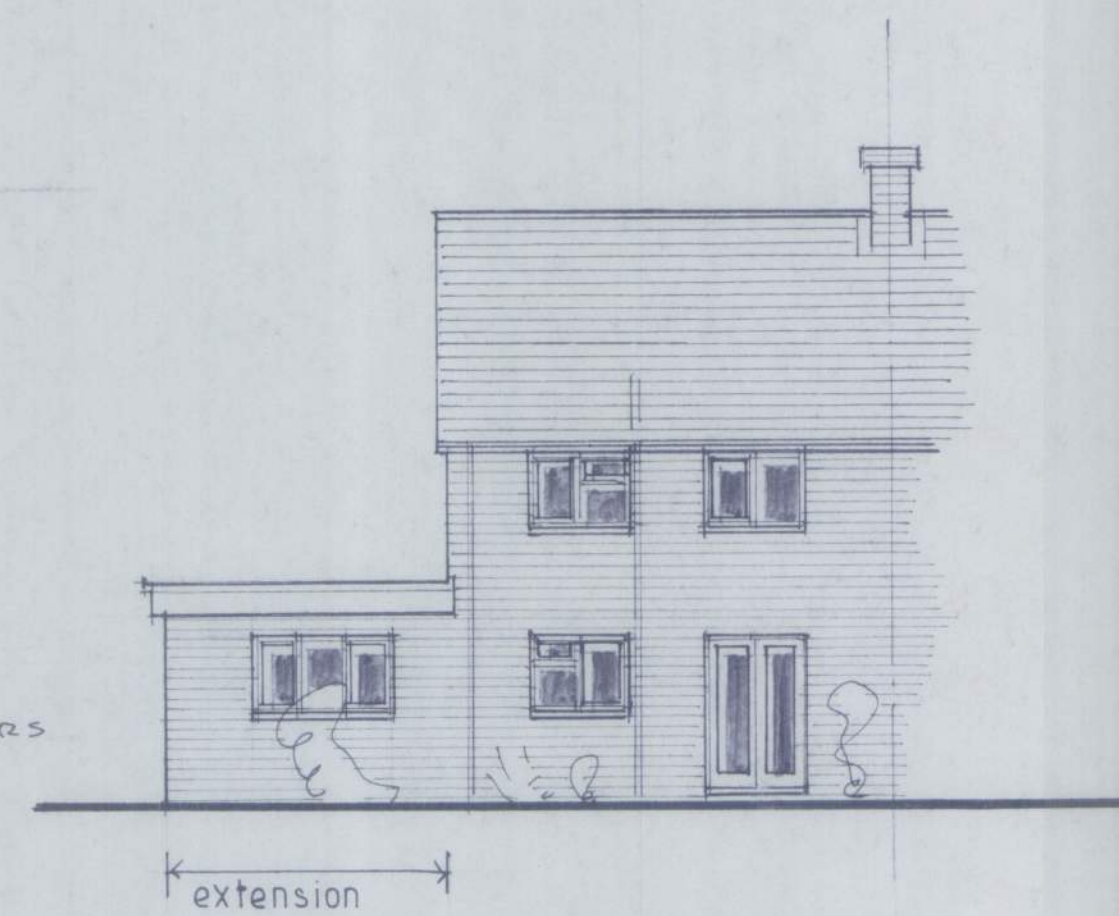


REAR ELEVATION

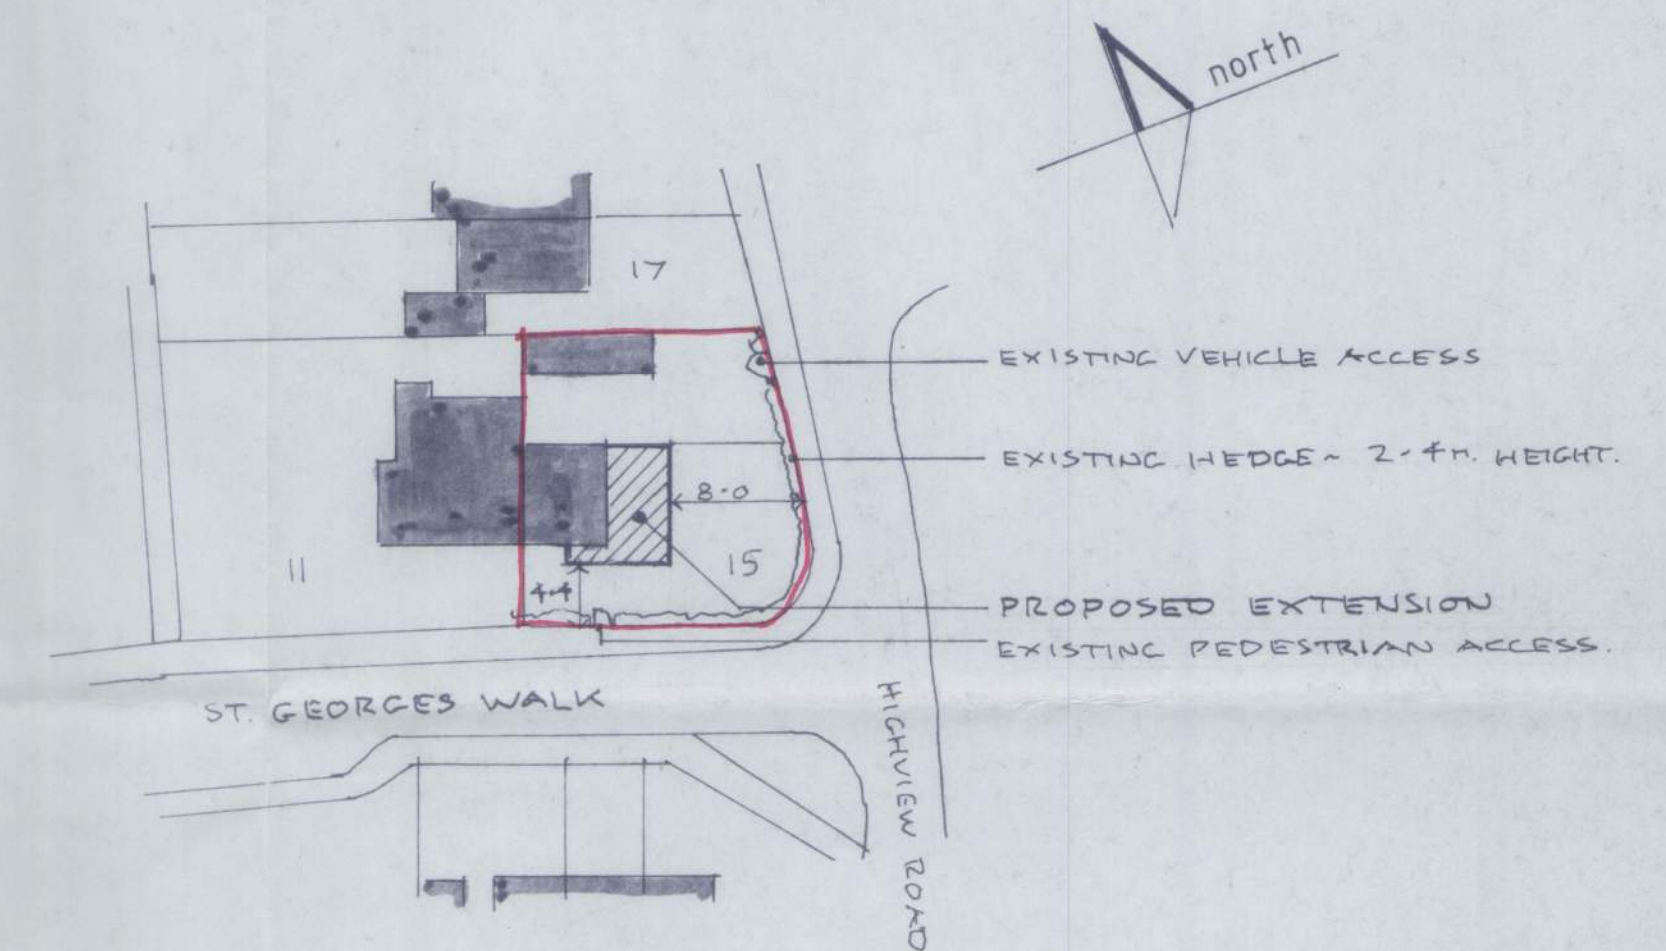

SITE PLAN 1:500

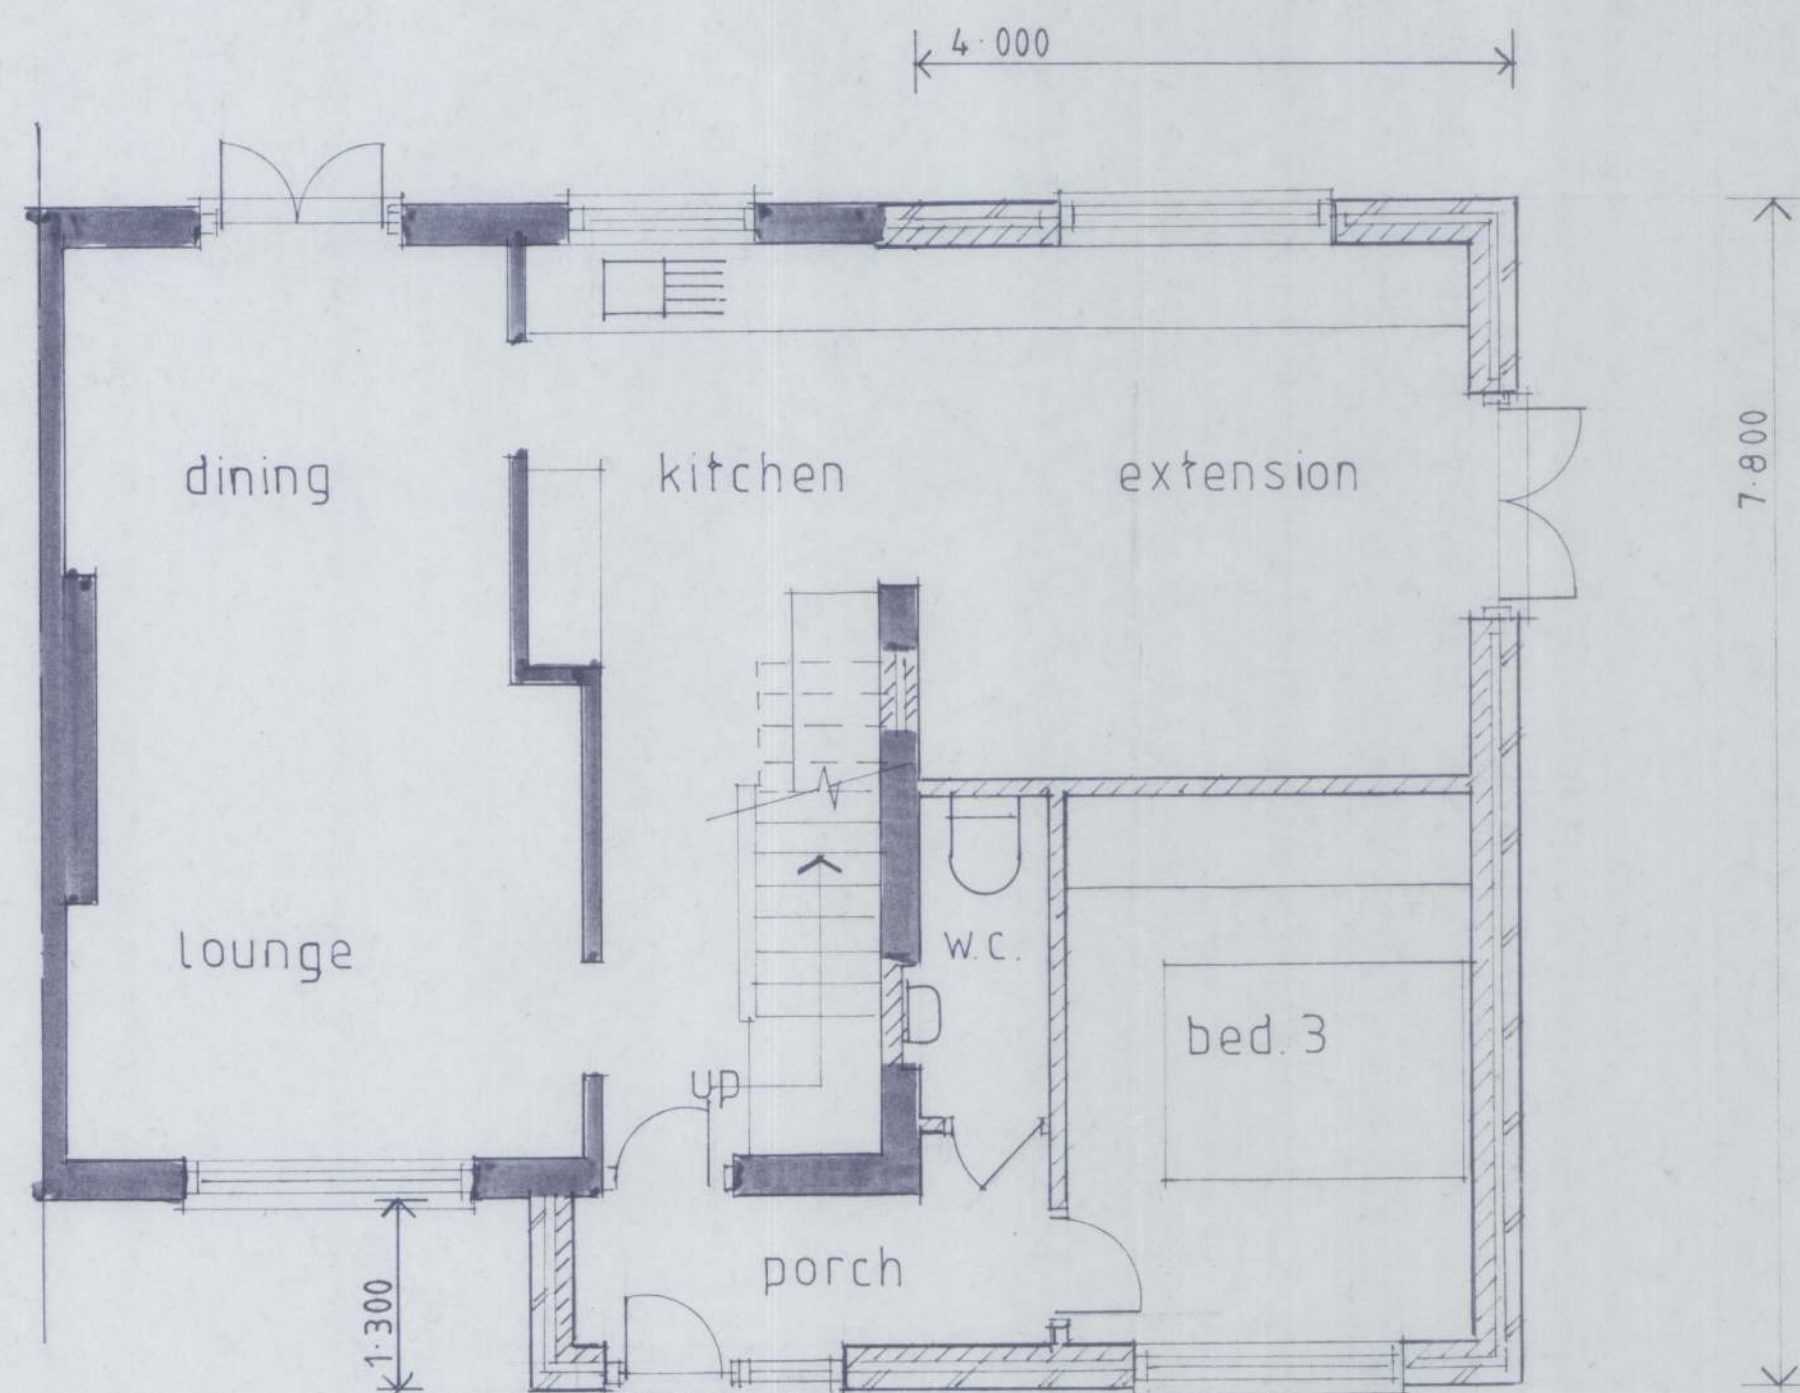

GROUND FLOOR PLAN 1:50

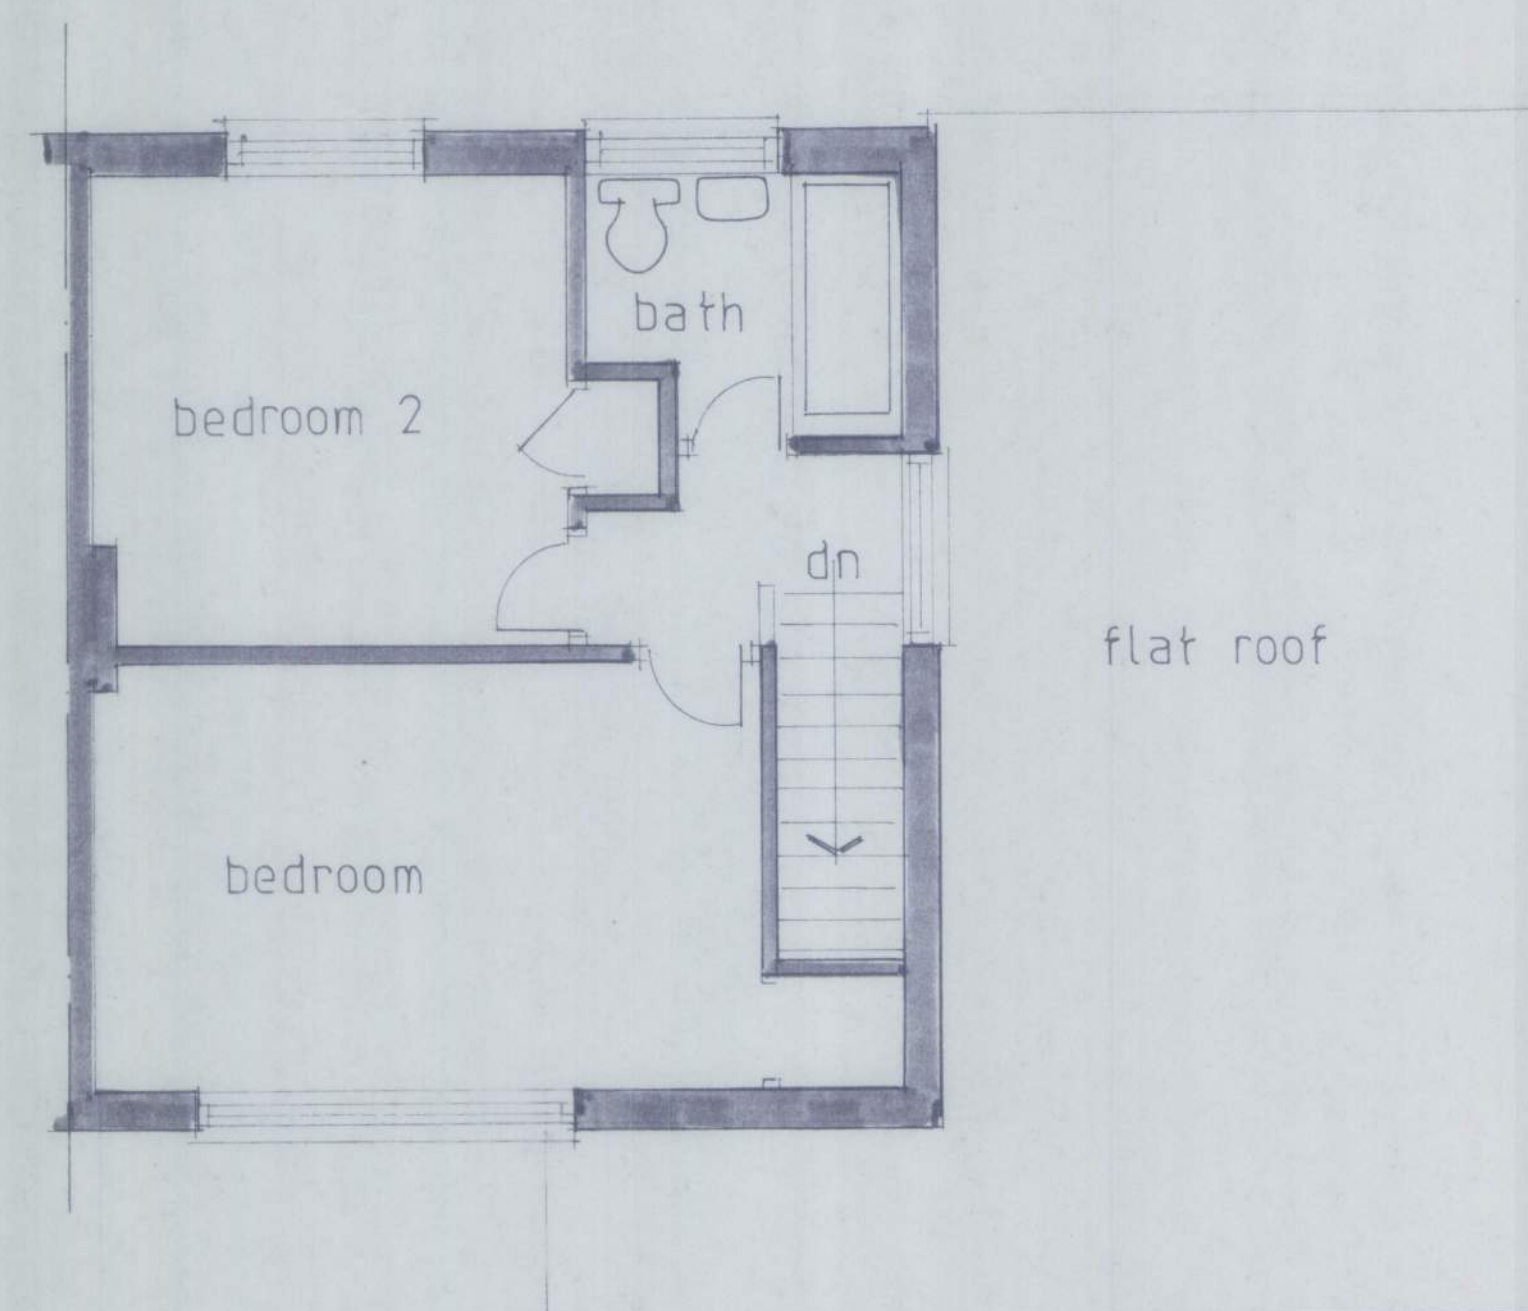

FIRST FLOOR PLAN

No.	Revisions:	Date:
-----	------------	-------

**O' NEILL
ARCHITECTURAL SERVICES**
16 Grosvenor Road, Donnington,
Chichester, West Sussex. PO198RX.
Telephone: [01243] 531333

Client:
Mr. & Mrs. N. STEVENS

Project:
PROPOSED EXTENSION,
15 HIGHVIEW ROAD,
EASTERGATE,

Drawing:
DESIGN PROPOSALS

Drawn by: P. O' NEILL	Date: JULY, 2017
--------------------------	---------------------

Scale/s:
1" = 50', 1" = 100'

Dwg.no. 17117/02	Rev.
---------------------	------