


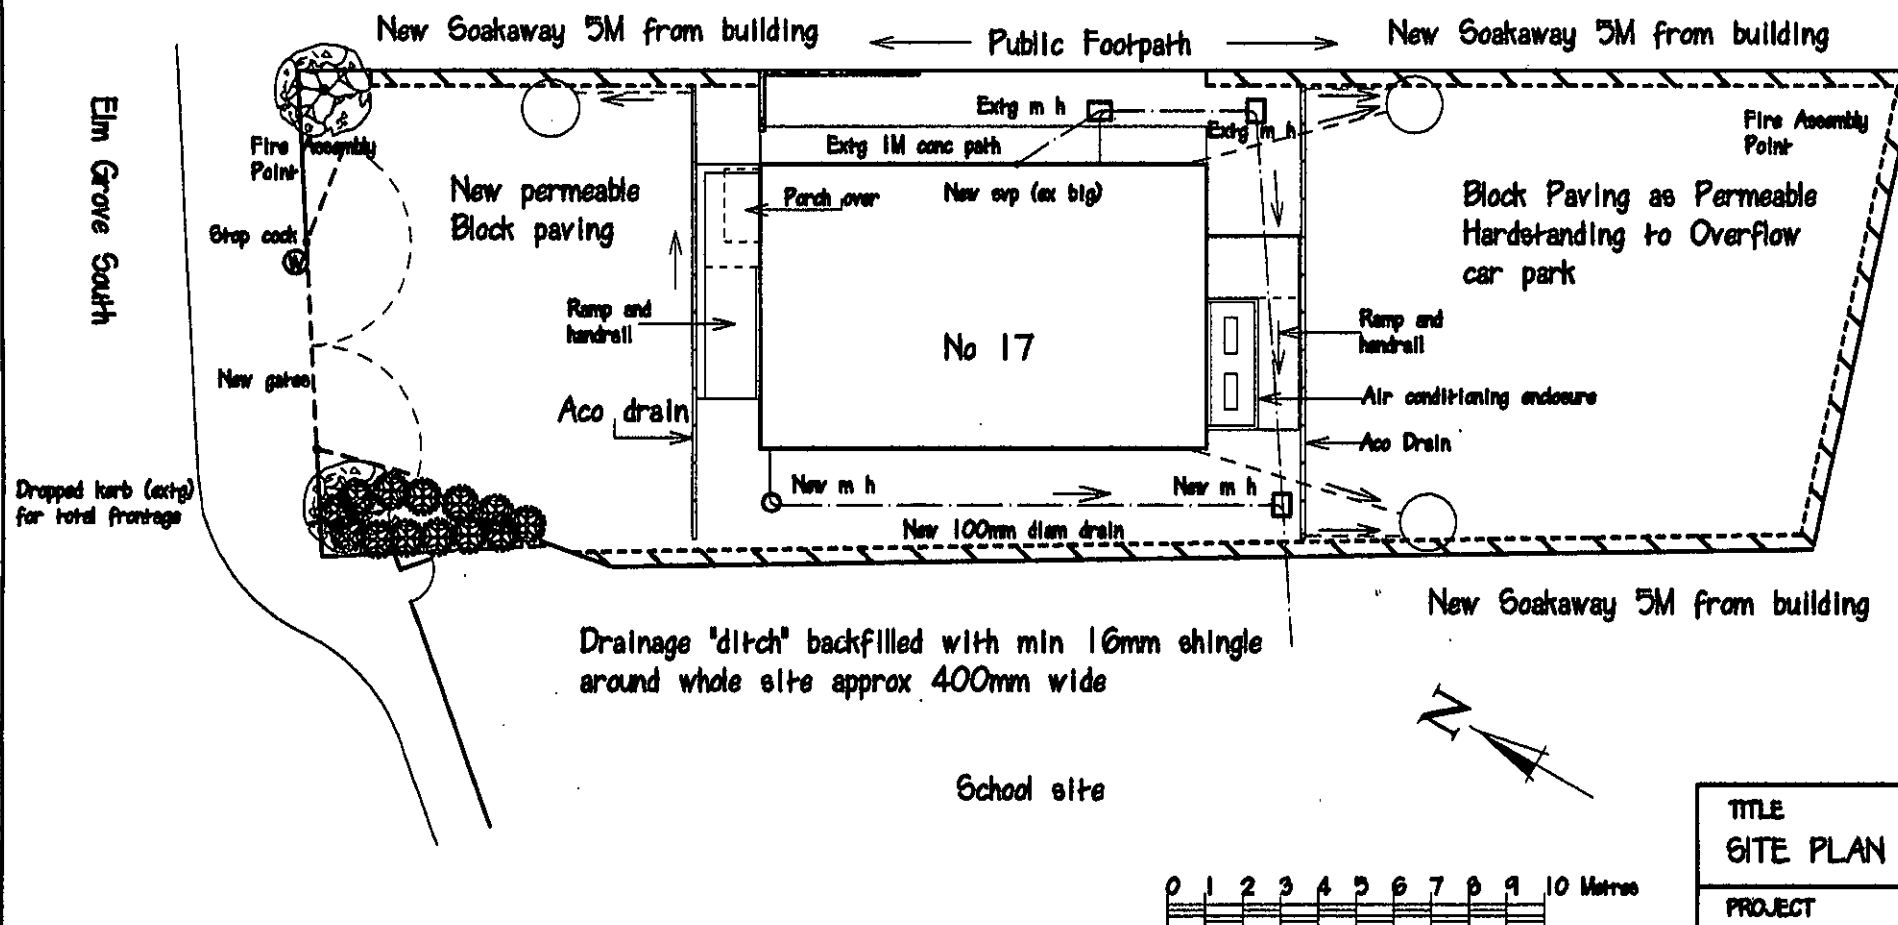

NOTES

New permeable 60mm Omega Brindle Block paving to front, side and rear of Hall (including ramped areas)

Pair of new front gates (re-using existing steel railing units)

Air conditioning enclosure with 2M high timber "hit and miss" fencing.

See also Drawing 12-08-GD-131-10A - External lighting

See also Drawing 12-08-GD-131-09A - Floor Plan with details of Air Conditioning enclosure etc.

TITLE SITE PLAN

PROJECT
ELM GROVE SOUTH
GOSPEL HALL
17 ELM GROVE SOUTH
BARNHAM PO22

CLIENT
BOGNOR GOSPEL HALL
TRUST

DRAWN
SCALE
DATE
DRAWING No
AMENDMENTS

RGH
1 : 200 @ A4
AUGUST 2012
12-08-GD-131-01(B)
(A) Block paving amended
plus ramps, A/C enclosure
(B) Rear ramp amend