


Elm Grove South

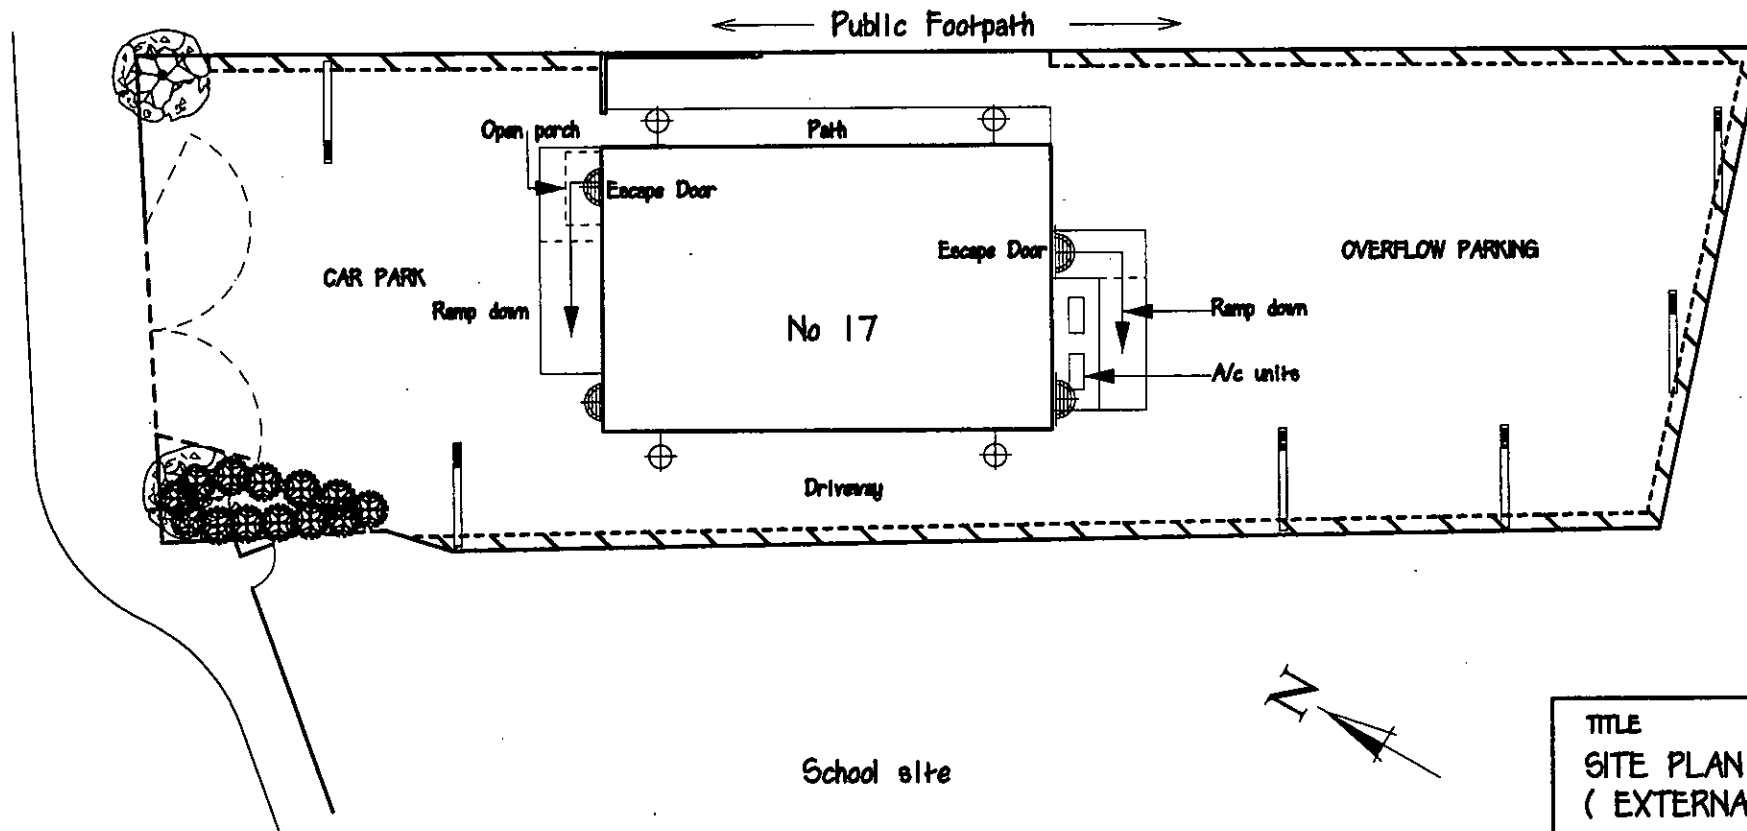



GENERAL NOTES

Under soffit bulkhead fitting

Louvered Eyelid bulkhead, also doubles as emergency exit lighting to escape doors

900mm high Root mounted Glecharge Bollard to perimeter of Car Park against fence. See adjacent detail.

To be read in conjunction with drawing No 12-08-GD-131-09A - Floor Plan with Fire Exits, Ramps and Air Conditioning details

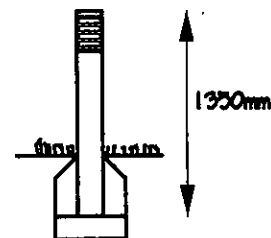 

Roxal Granite Aluminium bollard root mounted 70w Gen-E Int Unit.

TITLE
SITE PLAN
(EXTERNAL LIGHTING)

PROJECT
ELM GROVE SOUTH
GOSPEL HALL
17 ELM GROVE SOUTH
BARNHAM PO22

CLIENT
BOGNOR GOSPEL HALL
TRUST

DRAWN	R Hollands
SCALE	1 : 200 @ A4
DATE	AUGUST 2012
DRAWING No	12-08-GD-131-10A
AMENDMENTS	(A) Rear ramp amend