

General Notes:

Do not scale dimensions from this drawing, unless for Planning purposes.


The Contractor is responsible for checking all dimensions on site prior to commencement of the works.

This drawing is to be read in conjunction with the specification.





End Elevation
(South Elevation)

Side Elevation
(North Elevation)

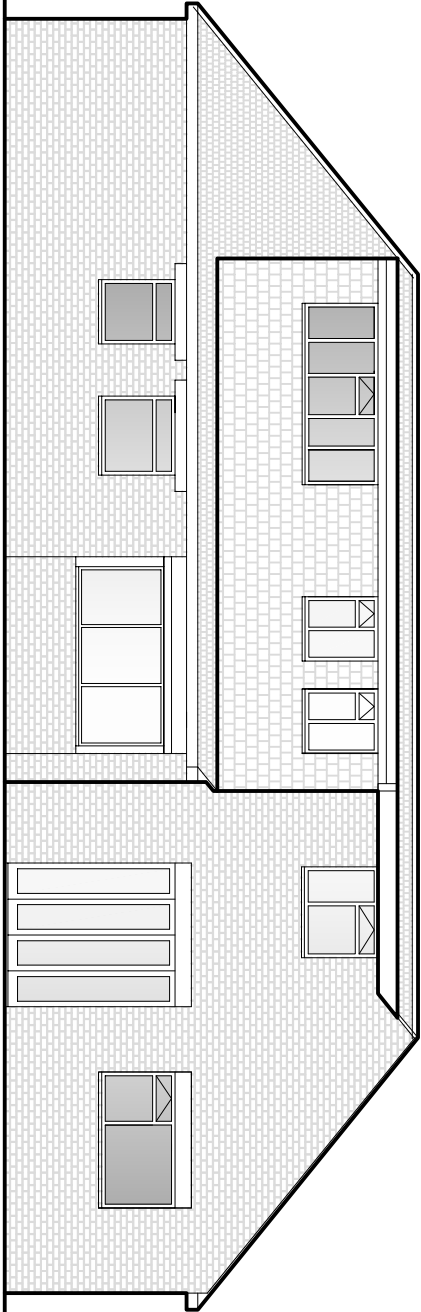

Rear Elevation
(East Elevation)

All materials in new works to match in all respects the existing construction

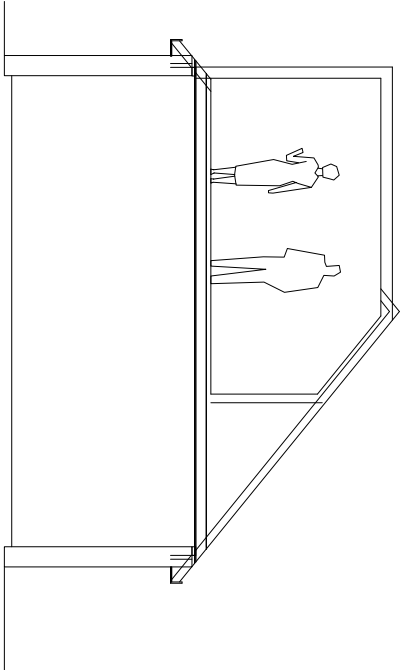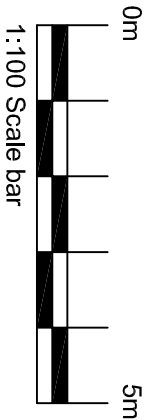

General Section

Brian Elstone Surveying Services Ltd Brian Elstone, MCIOB, RMAPS, MBEng Building Surveyor and Architectural Consultant Registered CDM Coordinator 14 Sutton Avenue, Rustington, West Sussex, BN16 2ET Phone: 01903 784884, Mobile: 07710 593021, Email: brian@elstone.biz	Client: Mrs M. Wilkins, 49 Elm Grove, Barnham, West Sussex.		
	Project: Loft and Kitchen Extension		
	Drawing Title: Elevations and General Section		
	Revision	Date	Description
	Scale: 1:100	Date: 18/12/2013	Drawn By: BE
Drawing Number: 1112-012			Revision: -