


This drawing is the copyright of HNW Architects Ltd.
All dimensions must be verified on site prior to construction.
Do not scale this drawing except for Planning Application purposes.
Ordnance Survey Licence No. 100000200

Rev	Amendments	By	Chkd	Date
A	Watermain Easement added to key	SJL	PW	18/10/13

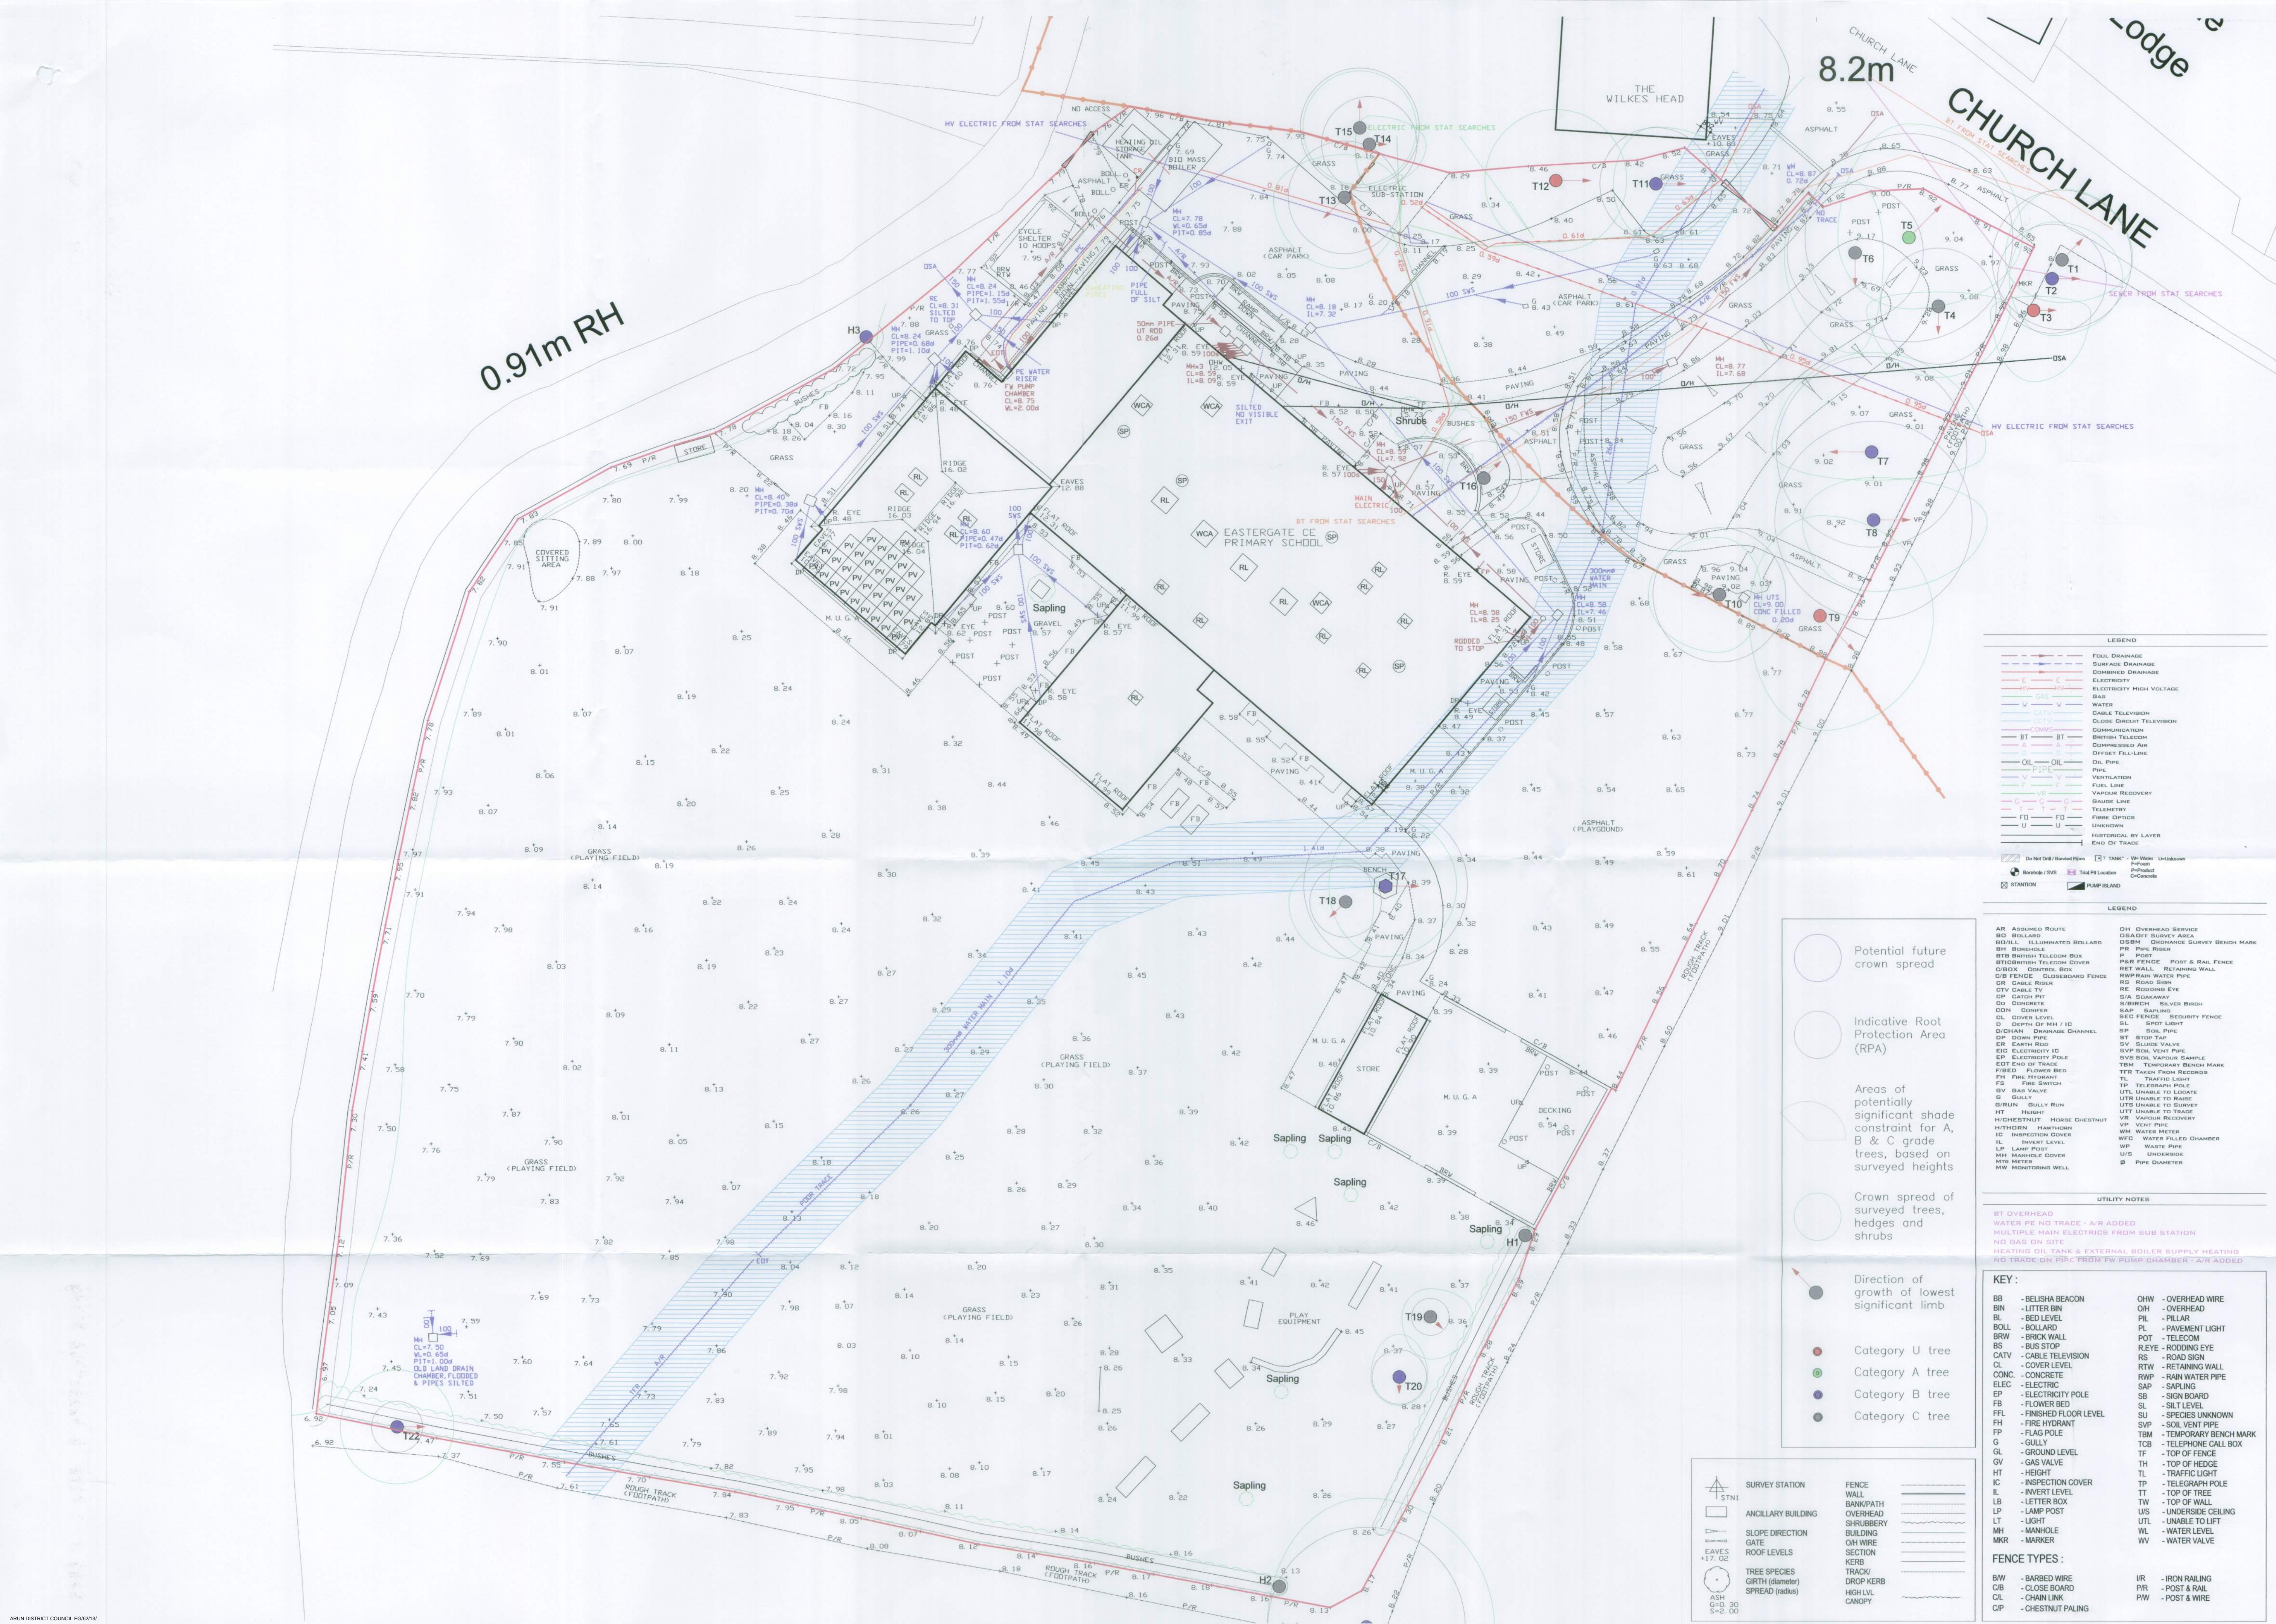

Notes:
Site plan based on Shaw Colegate Topographic Survey
23912_Topo+Services_REV.B dated Nov 2012
For specific tree information refer to MJC Tree Services Ltd Tree
Constraints Plan.

Roof plan annotation:
RL = Rooflight
SP = Sun Pipe
WCA = Windcatcher

Application Boundary
Extent of Conservation Area
Watermain Easement

Scale 1:200



HNW Architects, 11 West Pallant, Chichester, West Sussex, PO19 1TB
Tel: 01243 533300 Fax: 01243 533311 E-mail: hnw@hnw.co.uk www.hnw.co.uk

Project
**EASTERGATE PRIMARY SCHOOL
EARLY YEARS
EXTENSION**

Drawing Title
EXISTING SITE PLAN

Drawing Status
PLANNING

Scale 1:200@A1
Drawn By SC/MJC
Date Sept 2013

Checked By MB
Date Sept 2013

Project No. 13015
Drawing No. P004
Revision A

HNW Architects Ltd - Registered No. 3589904