


Rev	Amendments	By	Chkd	Date
A	Dimensions Added	S.J.L.	MB	19/07/13
B	Extension area hatch coordinated with proposed building plan, existing BT overhead lines shown.	S.J.L.	MB	19/08/13
C	Roof plan shown.	S.J.L.	MB	06/09/13
D	Revisions to Play Area and Mound following pre application feedback: additional bollards following discussions with school.	S.J.L.	MB	26/09/13
E	Revisions following Information Day & Sketch Plan Panel.	S.J.L.	MB	08/10/13
F	Existing cycle store shown, amendments to fence lines.	S.J.L.	P.W.	18/10/13



Crown Lifting Works to T7 & T8 to Create Useable Space Under. Refer to Arboriculturalist report for recommendations.

Scale 1:100

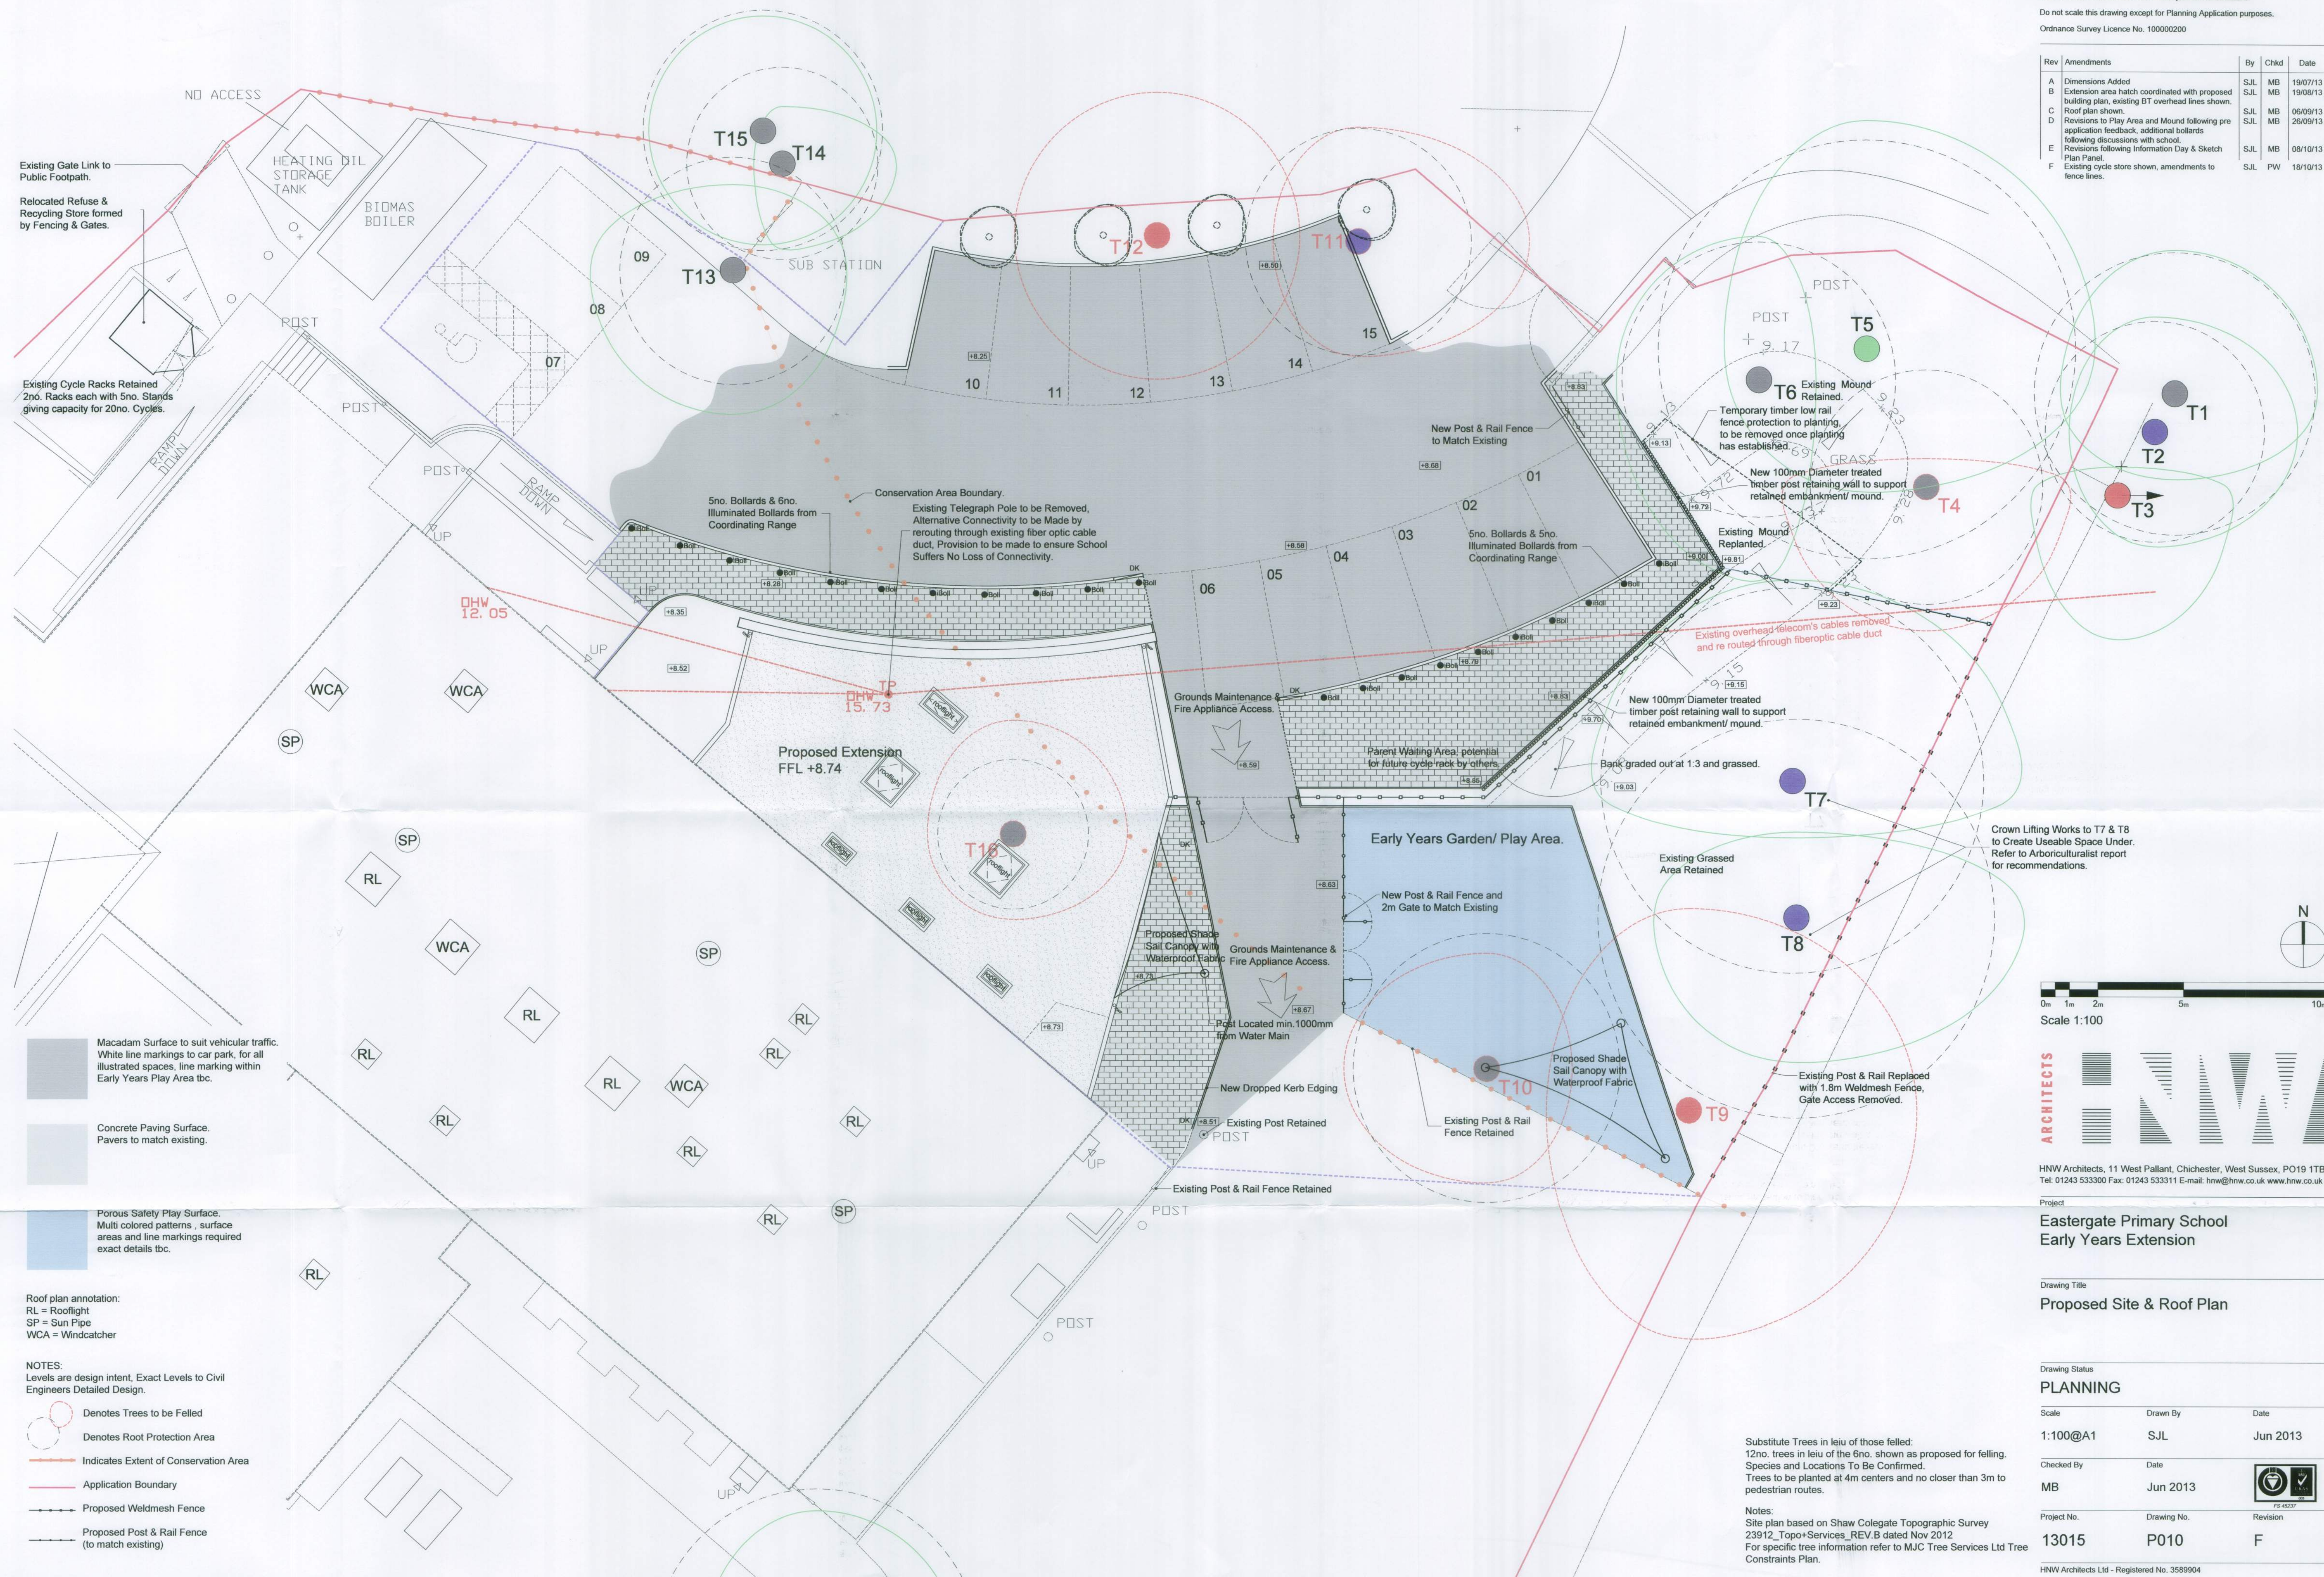

HNW Architects, 11 West Pallant, Chichester, West Sussex, PO19 1TB
 Tel: 01243 533300 Fax: 01243 533311 E-mail: hnw@hnw.co.uk www.hnw.co.uk

Project
**Eastergate Primary School
 Early Years Extension**

Drawing Title
Proposed Site & Roof Plan

Drawing Status
PLANNING

Scale Drawn By Date
 1:100@A1 S.J.L. Jun 2013

Checked By Date
 MB Jun 2013

Project No. Drawing No. Revision
 13015 P010 F

HNW Architects Ltd - Registered No. 3589904