


EG/152/15


This drawing is the copyright of Harding Neill & Watson, Architects.
All dimensions must be verified on site prior to construction.
Do not scale this drawing except for Planning Application purposes.
Ordnance Survey Licence No. 100000200

Rev	Amendments	By	Chkd	Date
A	Bin store note added, double doors shown to classroom.	S.J.L	P.W	18/10/13


Existing Northwest Elevation

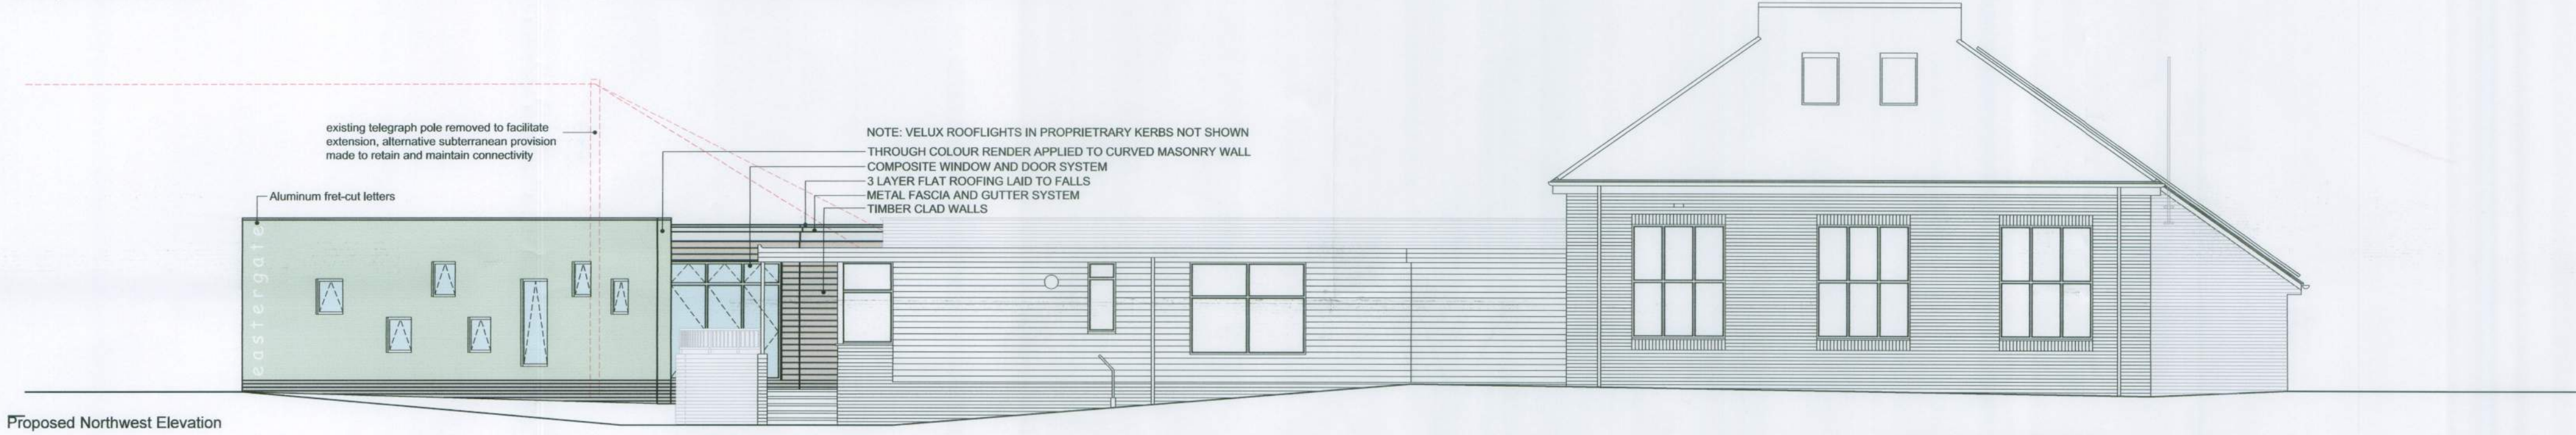

Proposed Northwest Elevation

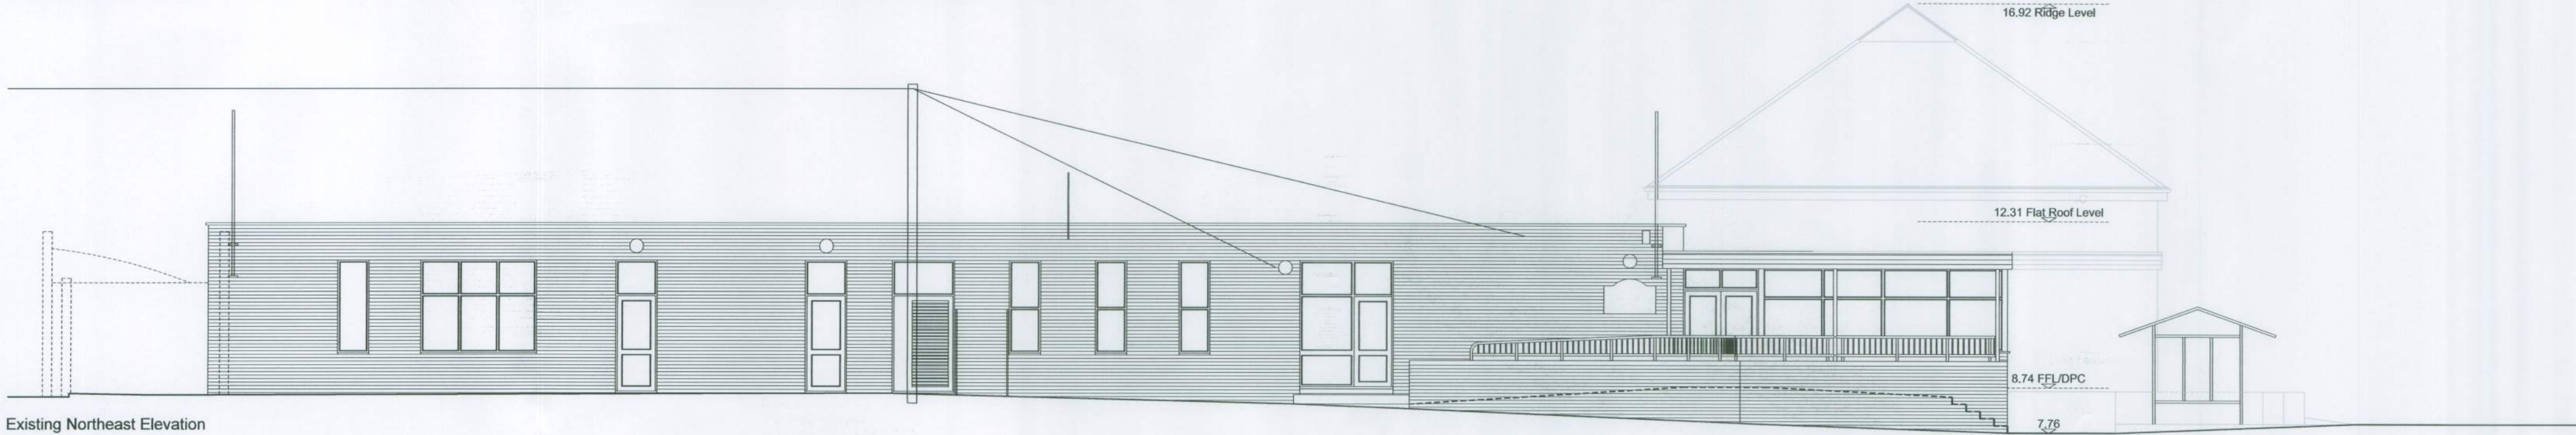


Existing Northeast Elevation

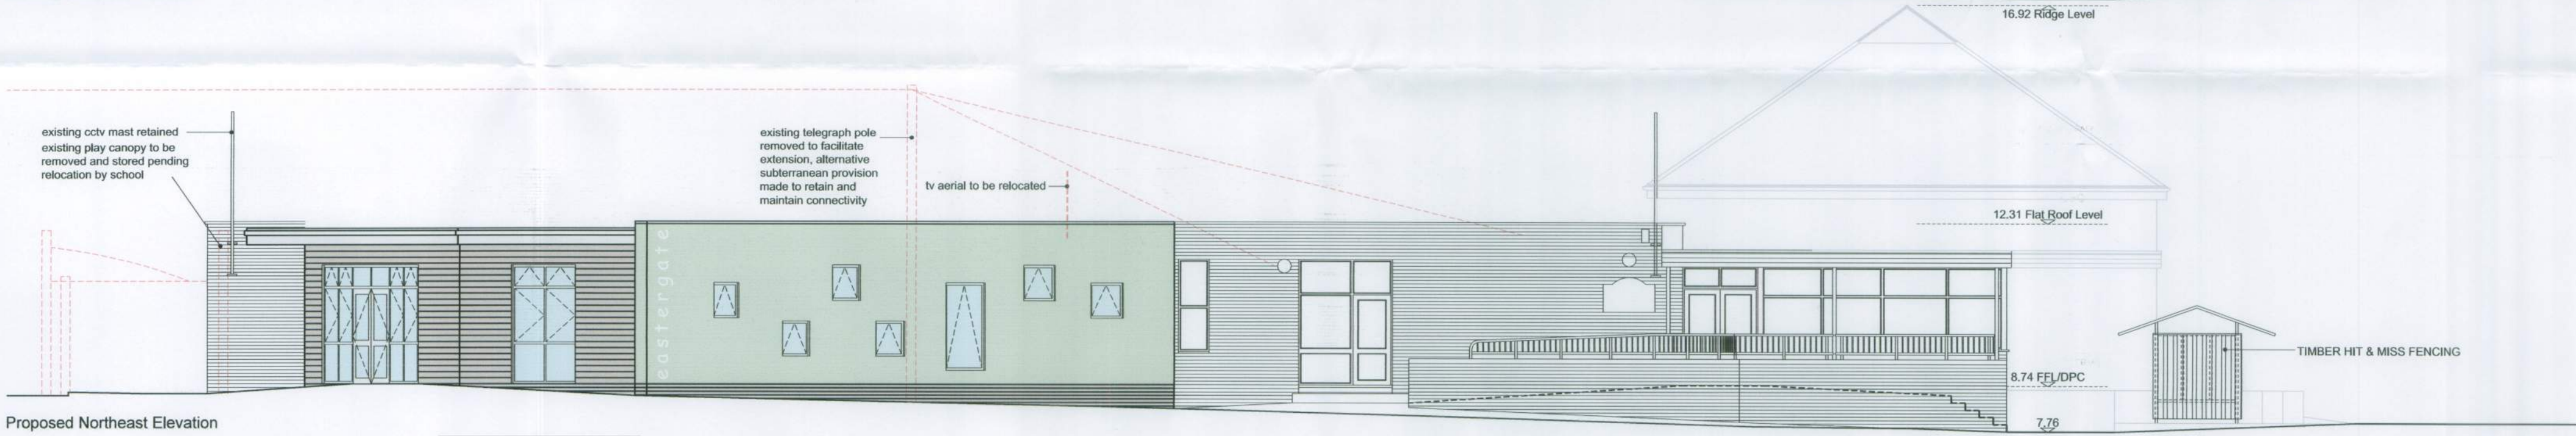


Proposed Northeast Elevation




Existing Southeast Elevation

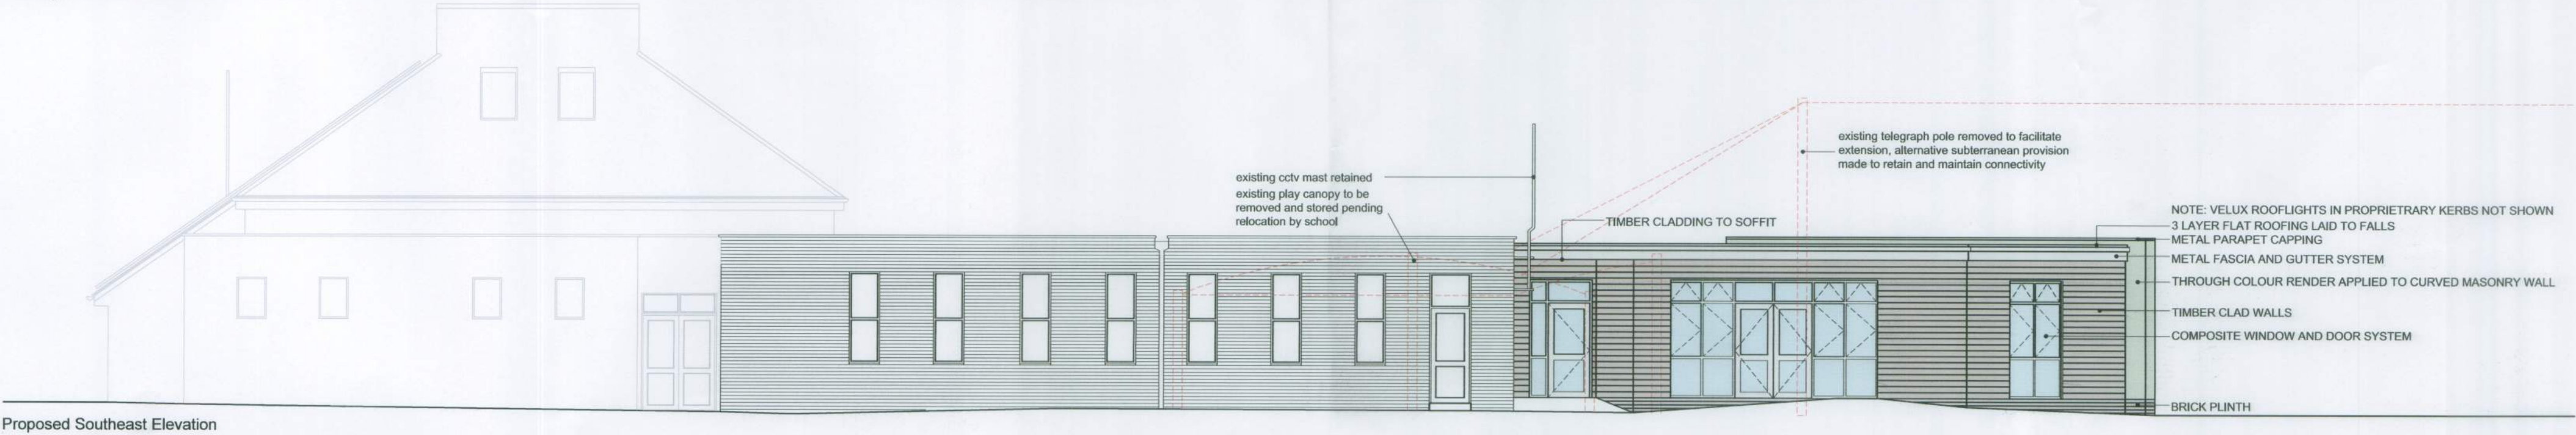

Proposed Southeast Elevation

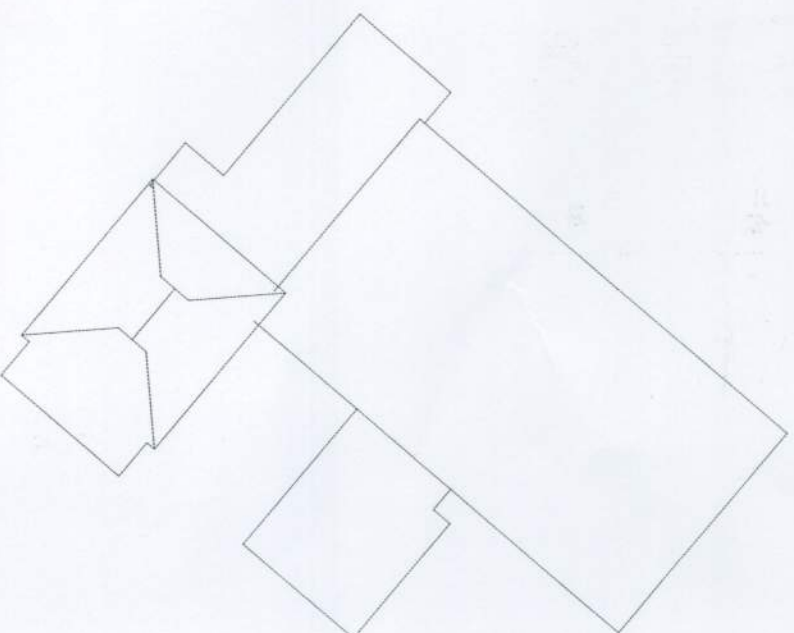

KEY PLAN 1:500

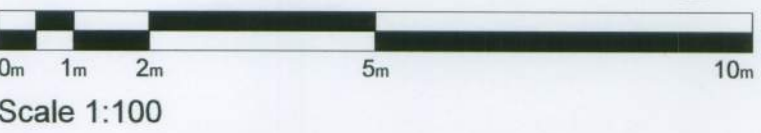

HNW Architects, 11 West Pallant, Chichester, West Sussex, PO19 1TB
Tel: 01243 533300 Fax: 01243 533311 E-mail: hnw@hnw.co.uk www.hnw.co.uk

Project
**EASTERGATE PRIMARY SCHOOL
EARLY YEARS
EXTENSION**

Drawing Title
EXISTING & PROPOSED ELEVATIONS

Drawing Status			
PLANNING			
Scale	Drawn By	Date	
1:100 @ A1	CP	JULY 2013	
Checked By	Date		
S.J.L	JULY 2013		
Project No.	Drawing No.	Revision	
13015	P008	A	

Harding Neill & Watson Limited - Registered No. 3589904