


EG/1213

This drawing is the copyright of HNW Architects Ltd.
All dimensions must be verified on site prior to construction.
Do not scale this drawing except for Planning Application purposes.
Ordinance Survey Licence No. 100000200


Rev	Amendments	By	Chkd	Date
A	T5 section detail added	SJL	PW	18/10/13

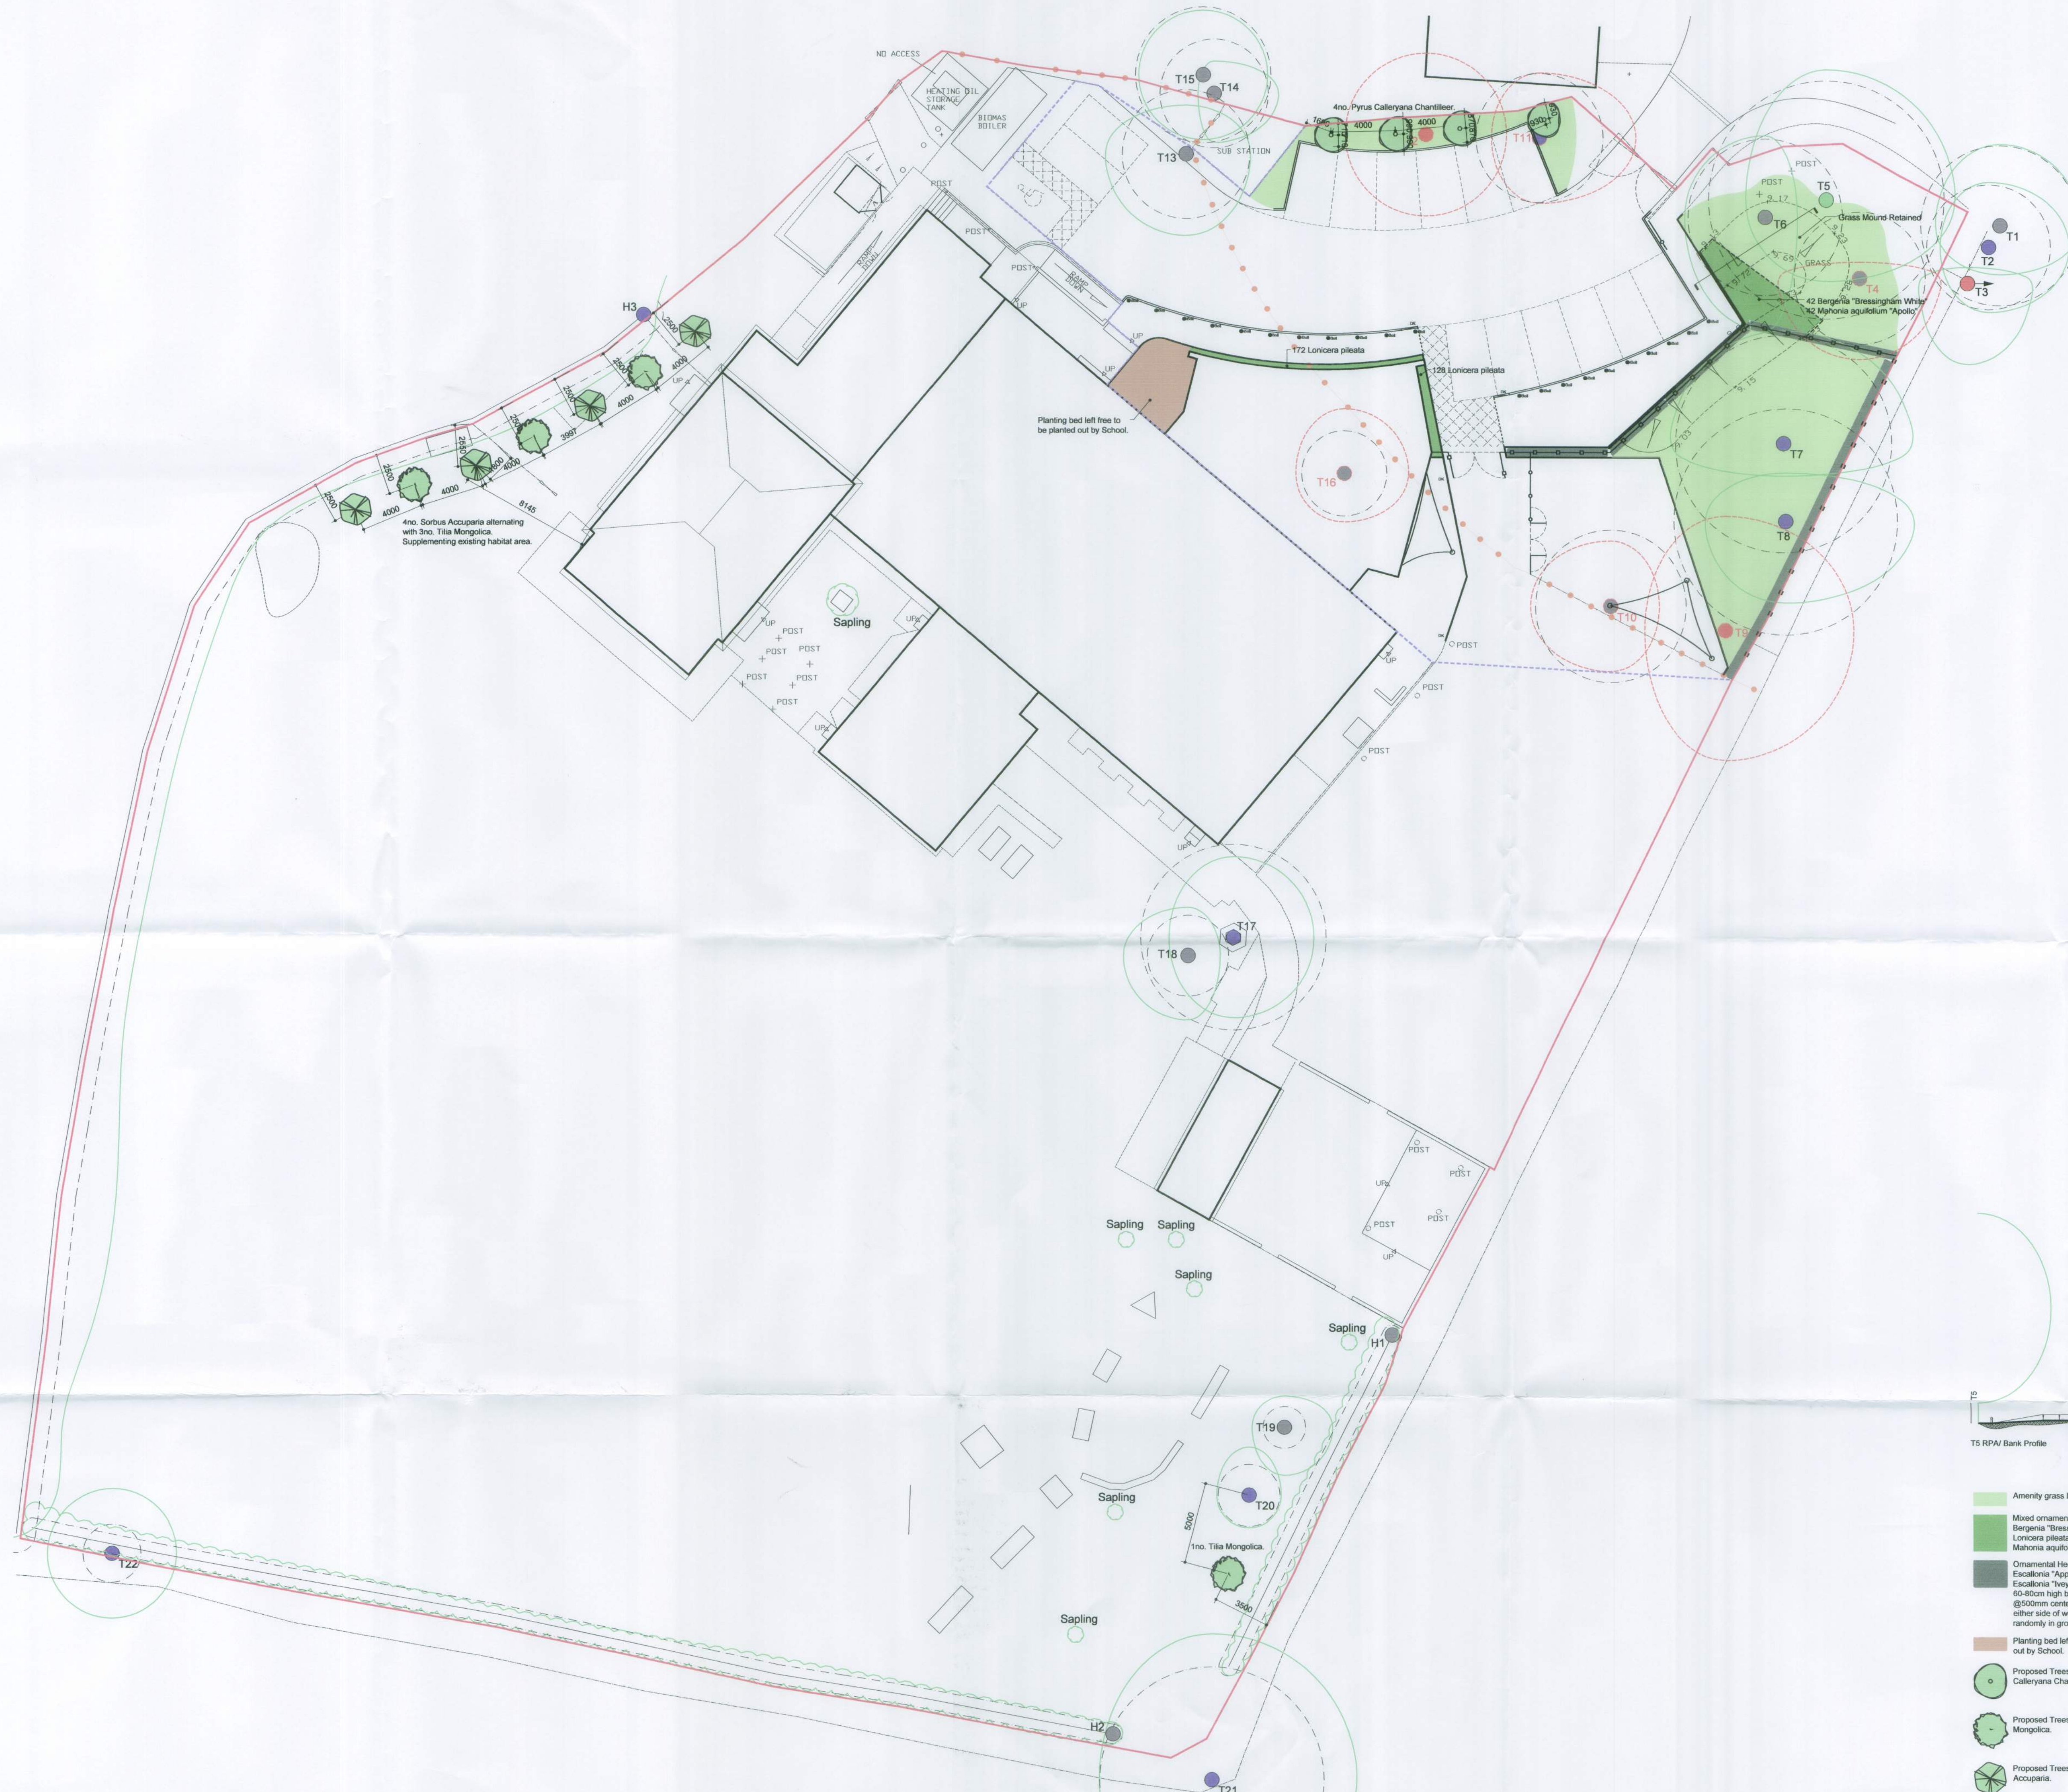

Tree Protection Zone:
An operation zone to enable construction work within the root protection area is to be protected beneath the canopy of the existing trees with interlocking metal plates or scaffolding boards above a compression resilient layer for the duration of the construction period in accordance with BS 5837:2012 - 'Trees in relation to design, demolition and construction'.

All excavations operations within the RPA of the existing trees is to be undertaken manually/ by hand in order to protect existing tree roots/ canopies. All excavation and demolition operations within the RPA of existing trees to be in accordance with BS 5837:2012 - 'Trees in relation to design, demolition and construction'.

Notes:
Site plan based on Shaw Colegate Topographic Survey 23912_Topo+Services_REV.B dated Nov 2012
For specific tree information refer to MJC Tree Services Ltd Tree Constraints Plan.

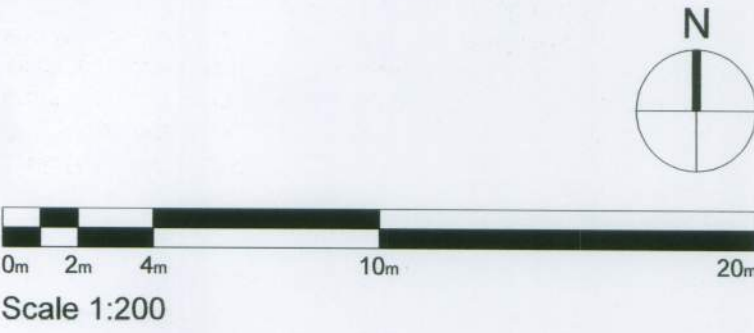

HNW Architects, 11 West Pallant, Chichester, West Sussex, PO19 1TB
Tel: 01243 533300 Fax: 01243 533311 E-mail: hnw@hnw.co.uk www.hnw.co.uk

Project
Eastergate Primary School
Early Years Extension

Drawing Title
Proposed Landscaping

Drawing Status				
PLANNING				
Scale	Drawn By	Date		
1:200@A1	SJL	Oct 2013		
Checked By	Date			
MB	Oct 2013			
Project No.	Drawing No.	Revision		
13015	P012	A		

HNW Architects Ltd - Registered No. 3589904