



FLINT HOUSE, CHURCH LANE, EASTERGATE, PO20 3UR


PROPOSED

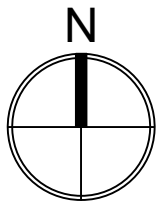


GROUND FLOOR
1:100

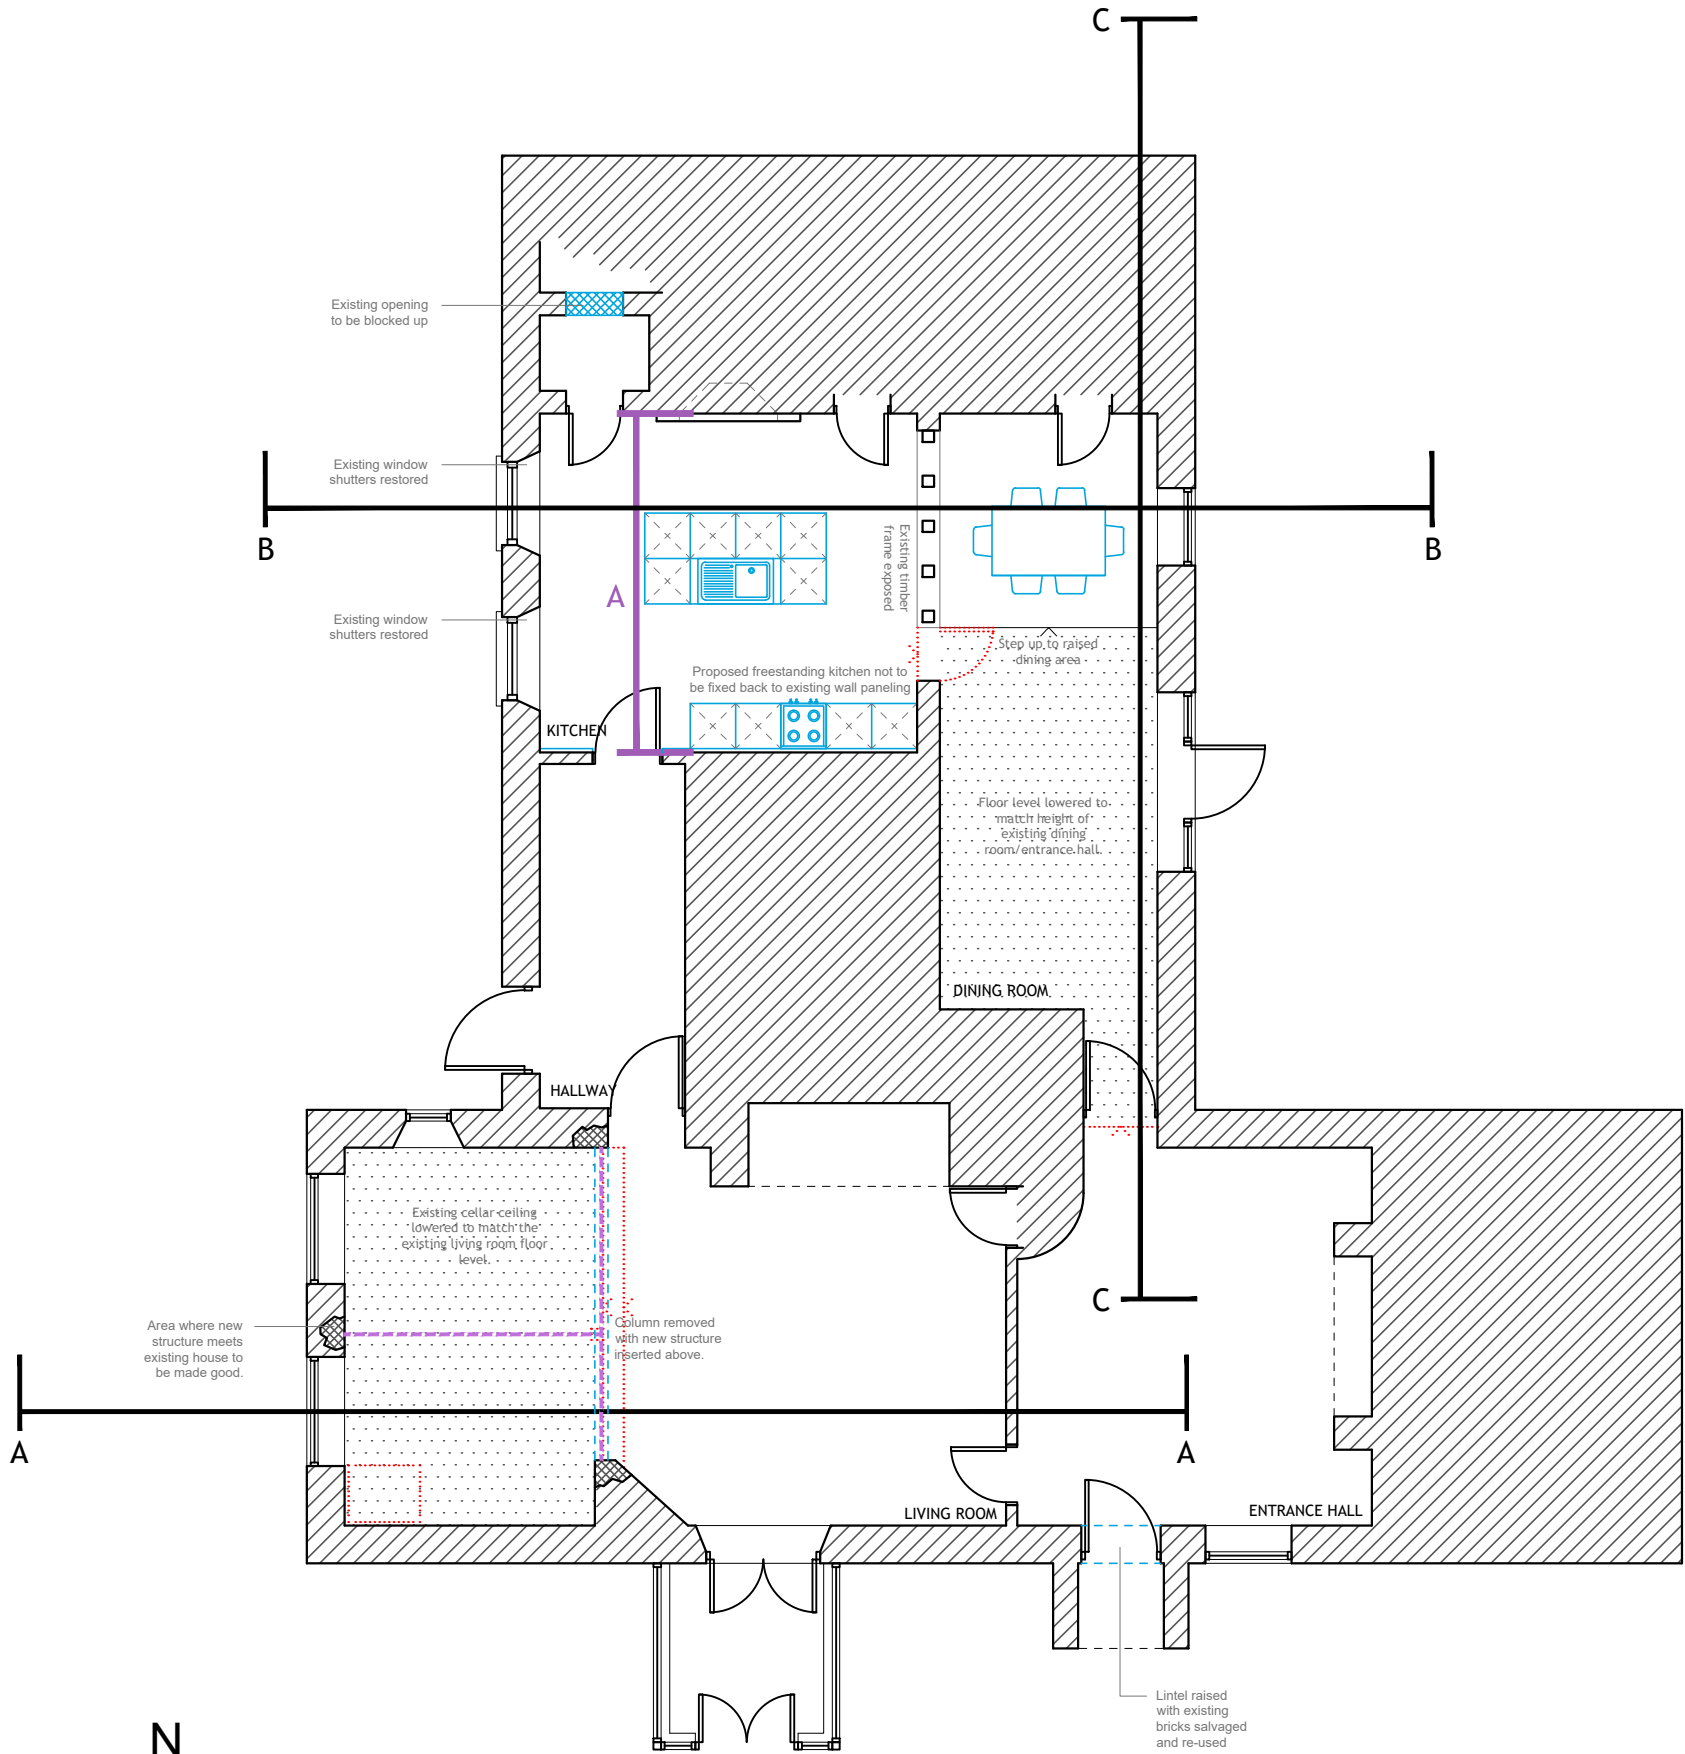


FRONT ELEVATION
[south] 1:100

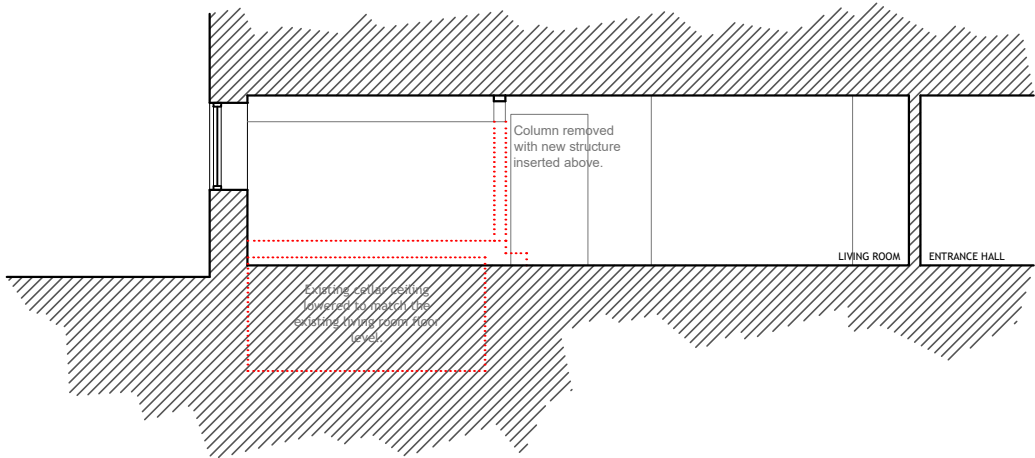


SECTION A-A
1:100

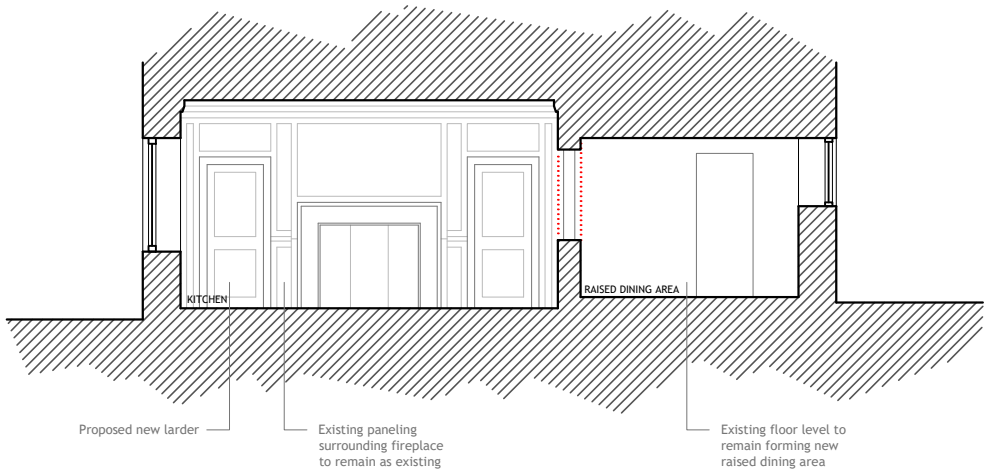


SECTION B-B
1:100

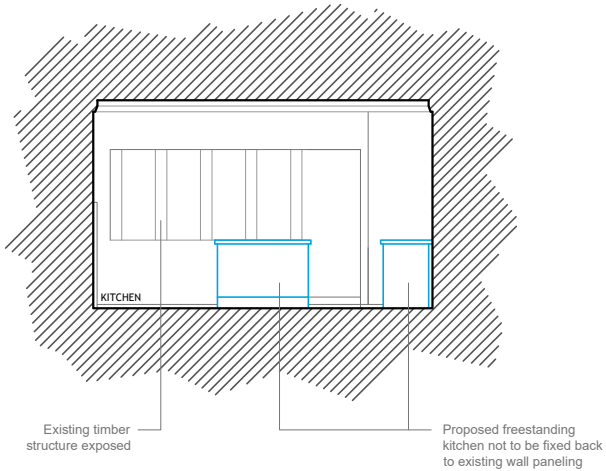


INTERNAL ELEVATION [A]
1:100

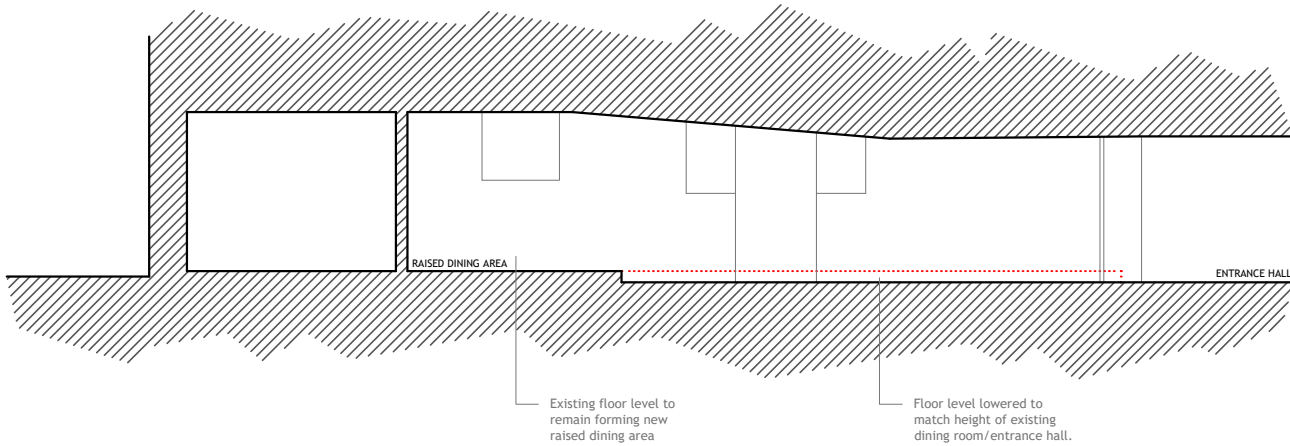

SECTION C-C
1:100

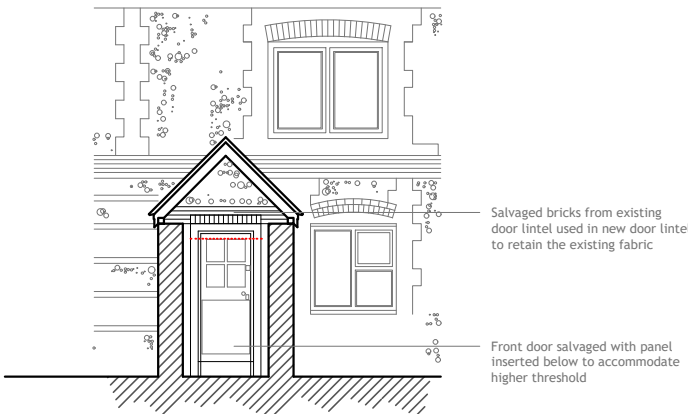

DOOR THRESHOLD
1:100

 

NOTES:

Dimensions to be checked on site before commencing work. Any discrepancies shall be reported to the architect immediately.

Do not scale from these drawings except for planning purposes.

Use figured dimensions only.

Where applicable this drawing is to be read in conjunction with other consultants' drawings.

All drawings to be read in conjunction with specification and all other drawings including structural engineer and mechanical and electrical drawings / specification

REV	DATE	AMENDMENT	DRAWN

Helyer Davies Architects Ltd
1 The Old Flour Mill,
Emsworth, PO10 7BT
01243 370 715

www.hdarchitects.co.uk mail@hdarchitects.co.uk

PROJECT

Flint House
Church Lane
Eastergate
PO20 3UR

DRAWING
PROPOSED

SCALE
as noted @A2

DATE	JULY 2018	DRAWN	TW
DRAWING NUMBER	17123-03	REVISION	*