



Boundary and Approach
to existing house


Timber framed storage at
this end to be re-clad &
repaired

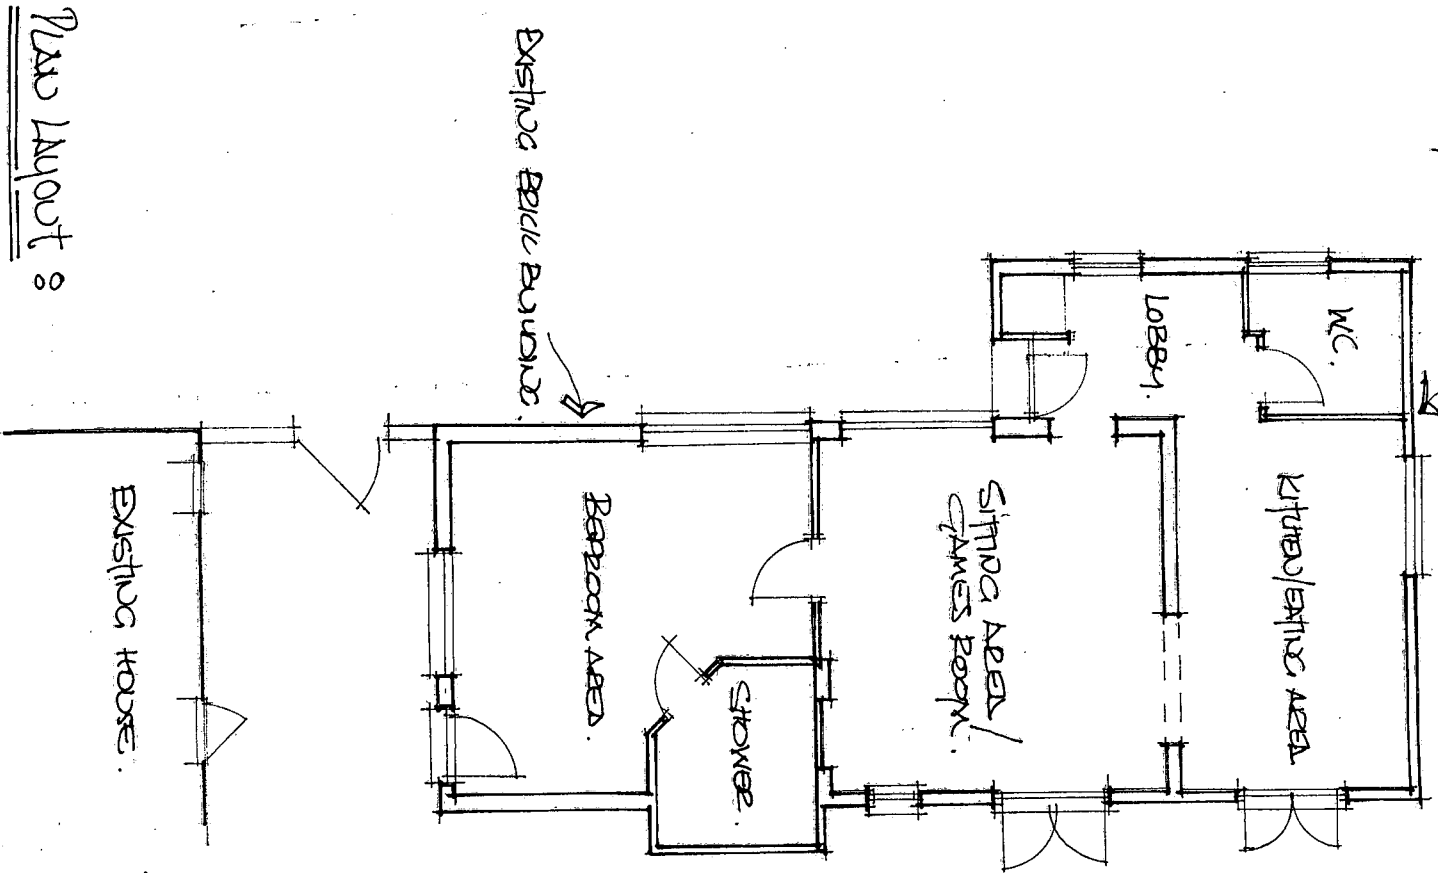


Plan Layout

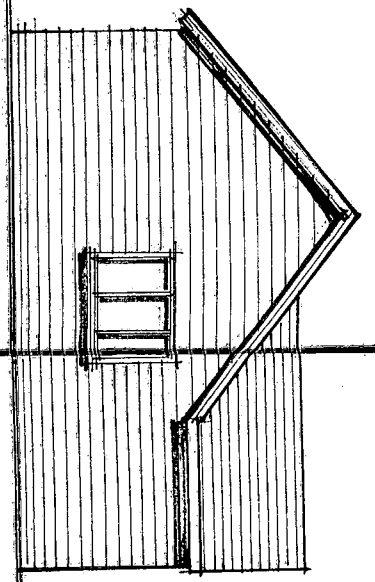


East Elevation (East)

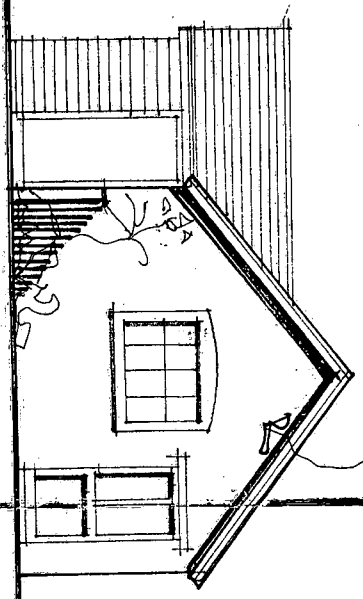


West Elevation (West)

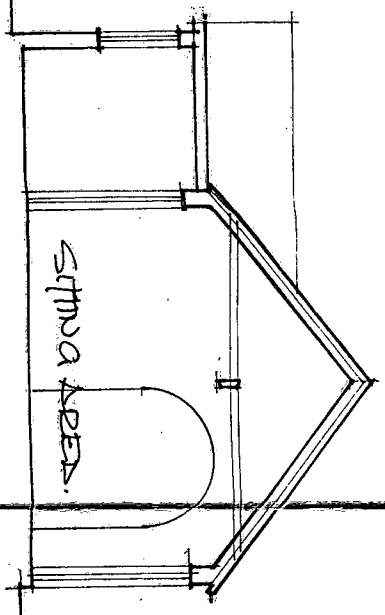


Cross-section - I

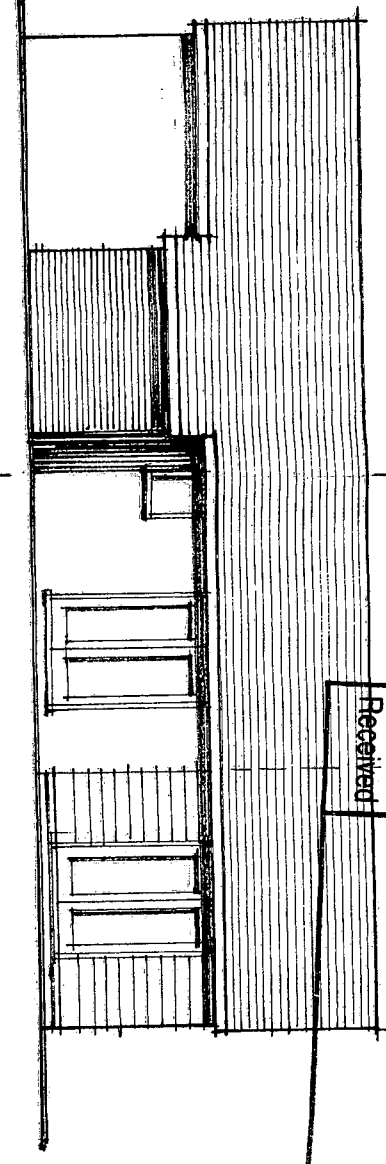

South Elevation (South)

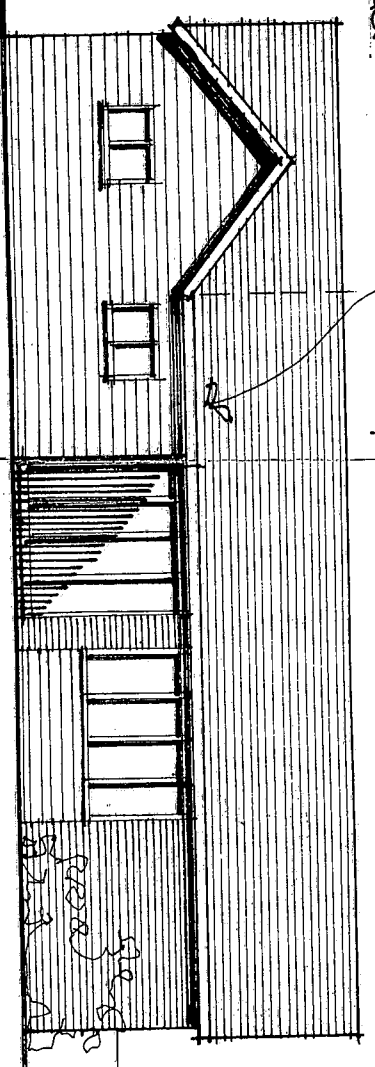

North Elevation (North)

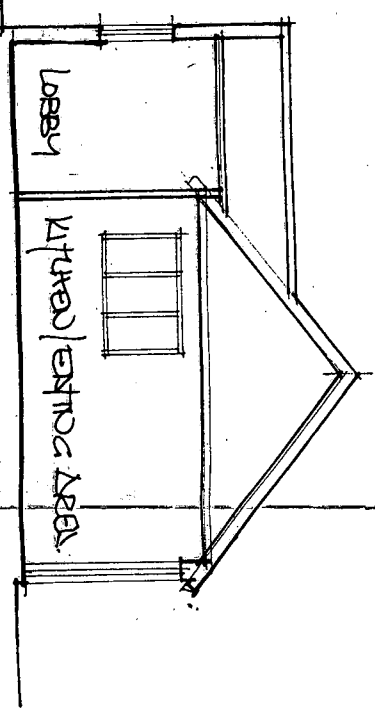

Cross-section - 2

White painted brickwork
to end of rear elevation

Flat roof area to be structured
timber frame

Existing brick building &
existing tiled roof area

Existing re-clad
timber structure
with new tiled roof
area

ARUN DISTRICT COUNCIL	
No.	EG 65 67
Received	

Doc No: **BBB-03**

'BOWRIES', BURNHAM ROAD, ESGESTATE.
Proposed Replacement of Existing Outbuildings.
Scale 1:100, Date: September 2002.