



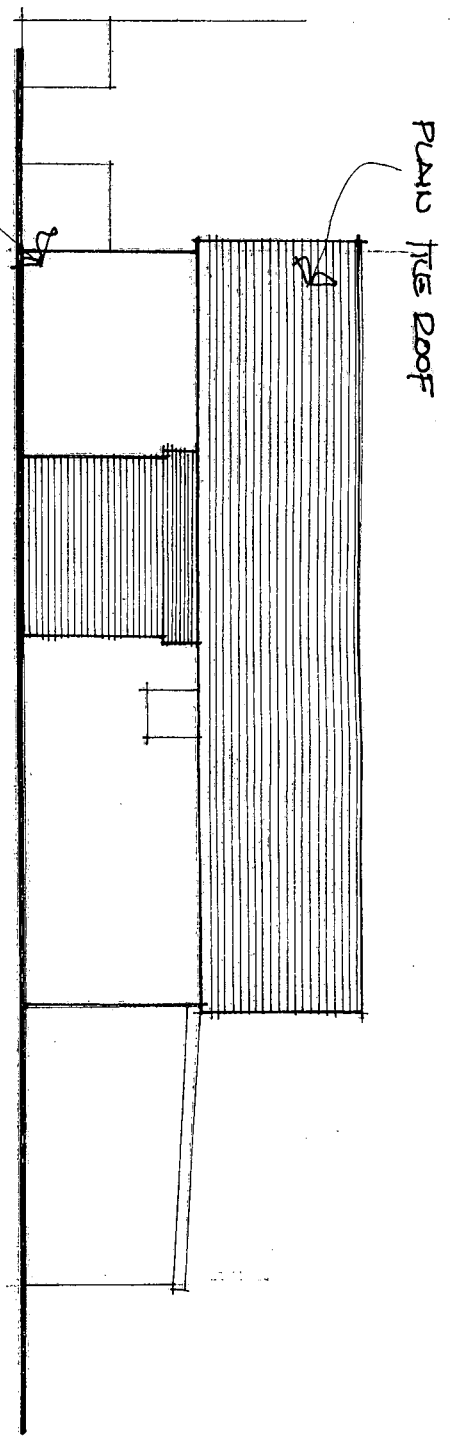


SOUTH ELEVATION ONTO GARDEN:

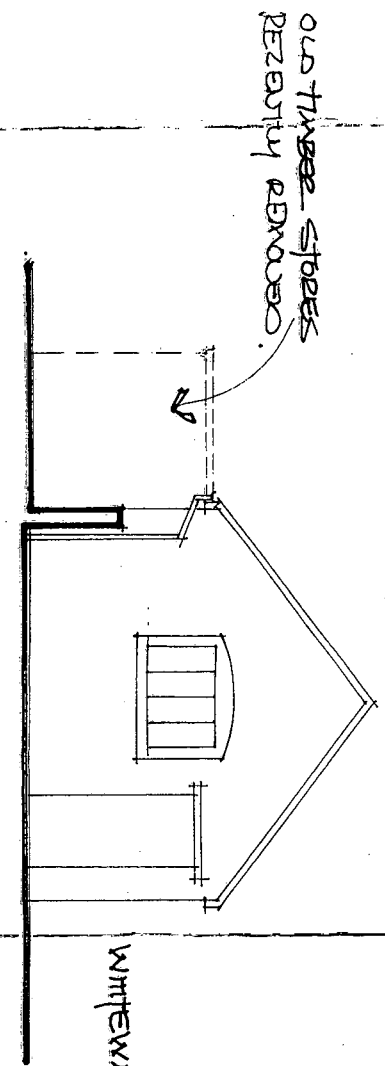


END ELEVATION FACING HOUSE:


ARUN DISTRICT COUNCIL			
No.	EG	65	61
Received			

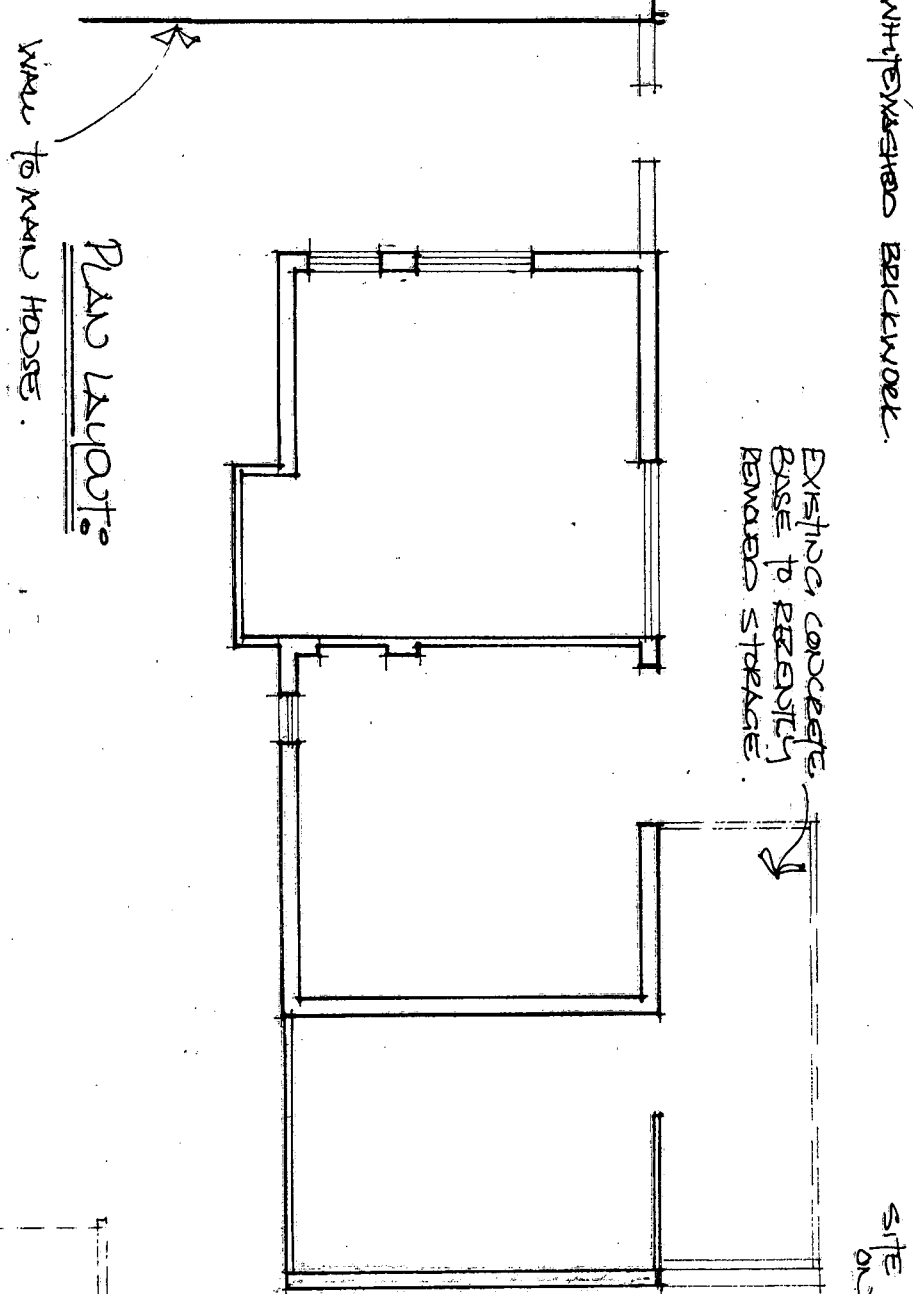

PLAN LAYOUT:

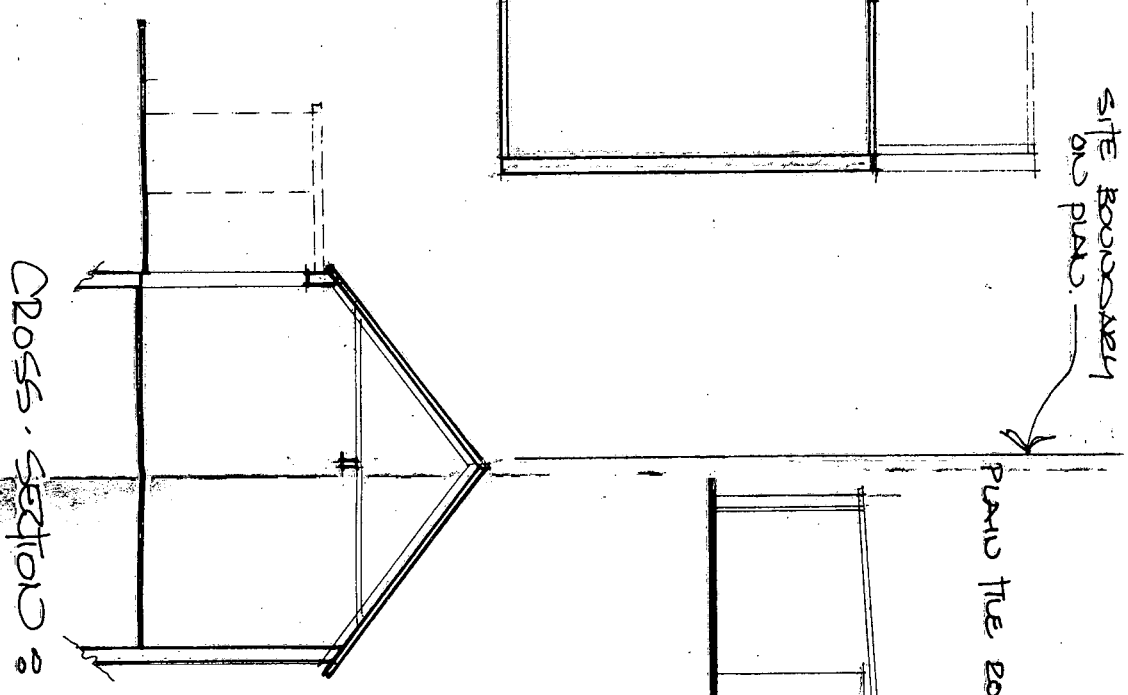


CROSS-SECTION:

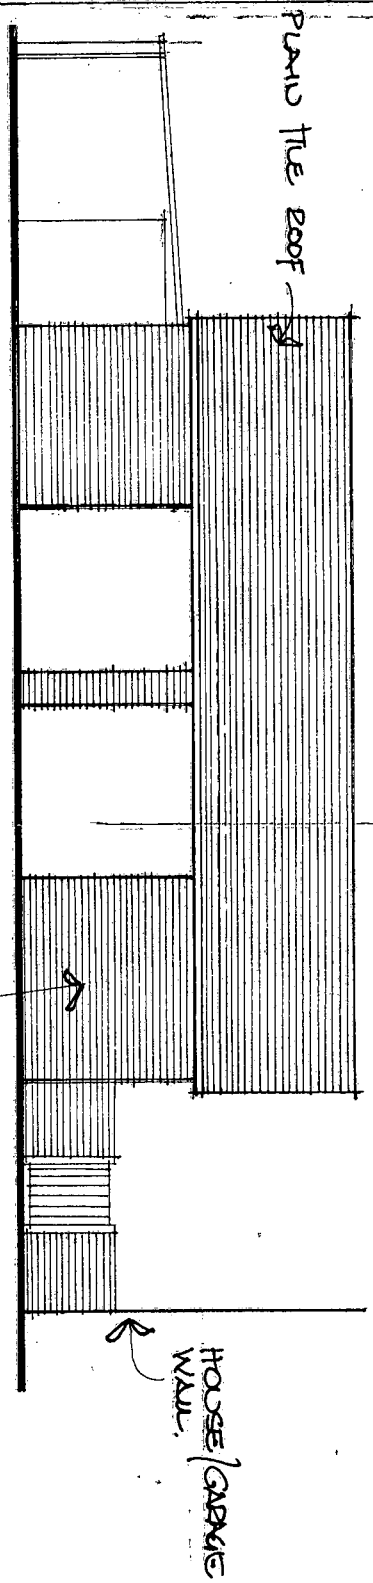

NORTH ELEVATION ONTO YARD:

FACE BRICKWORK ONTO YARD.

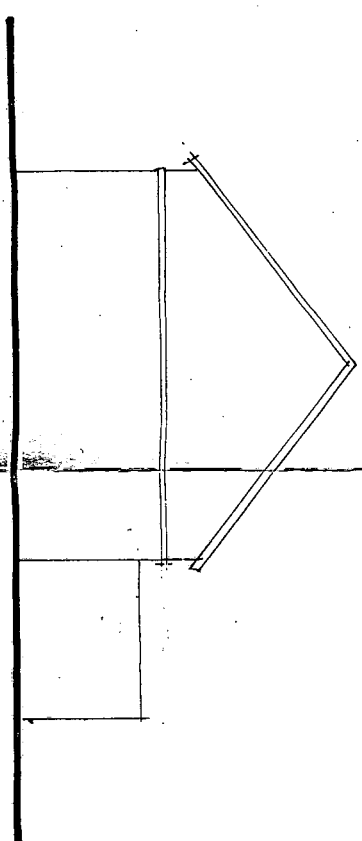

END ELEVATION ONTO BOUNDARY: SCALE - 1:100 DATE - AUGUST 2002.

DWG NO: BBB-01

"BOWERIES", BARNHAM ROAD, BARNHAM.
Survey of existing outbuilding.