


ARUN DISTRICT COUNCIL			
No.	EG	65	07
Received			

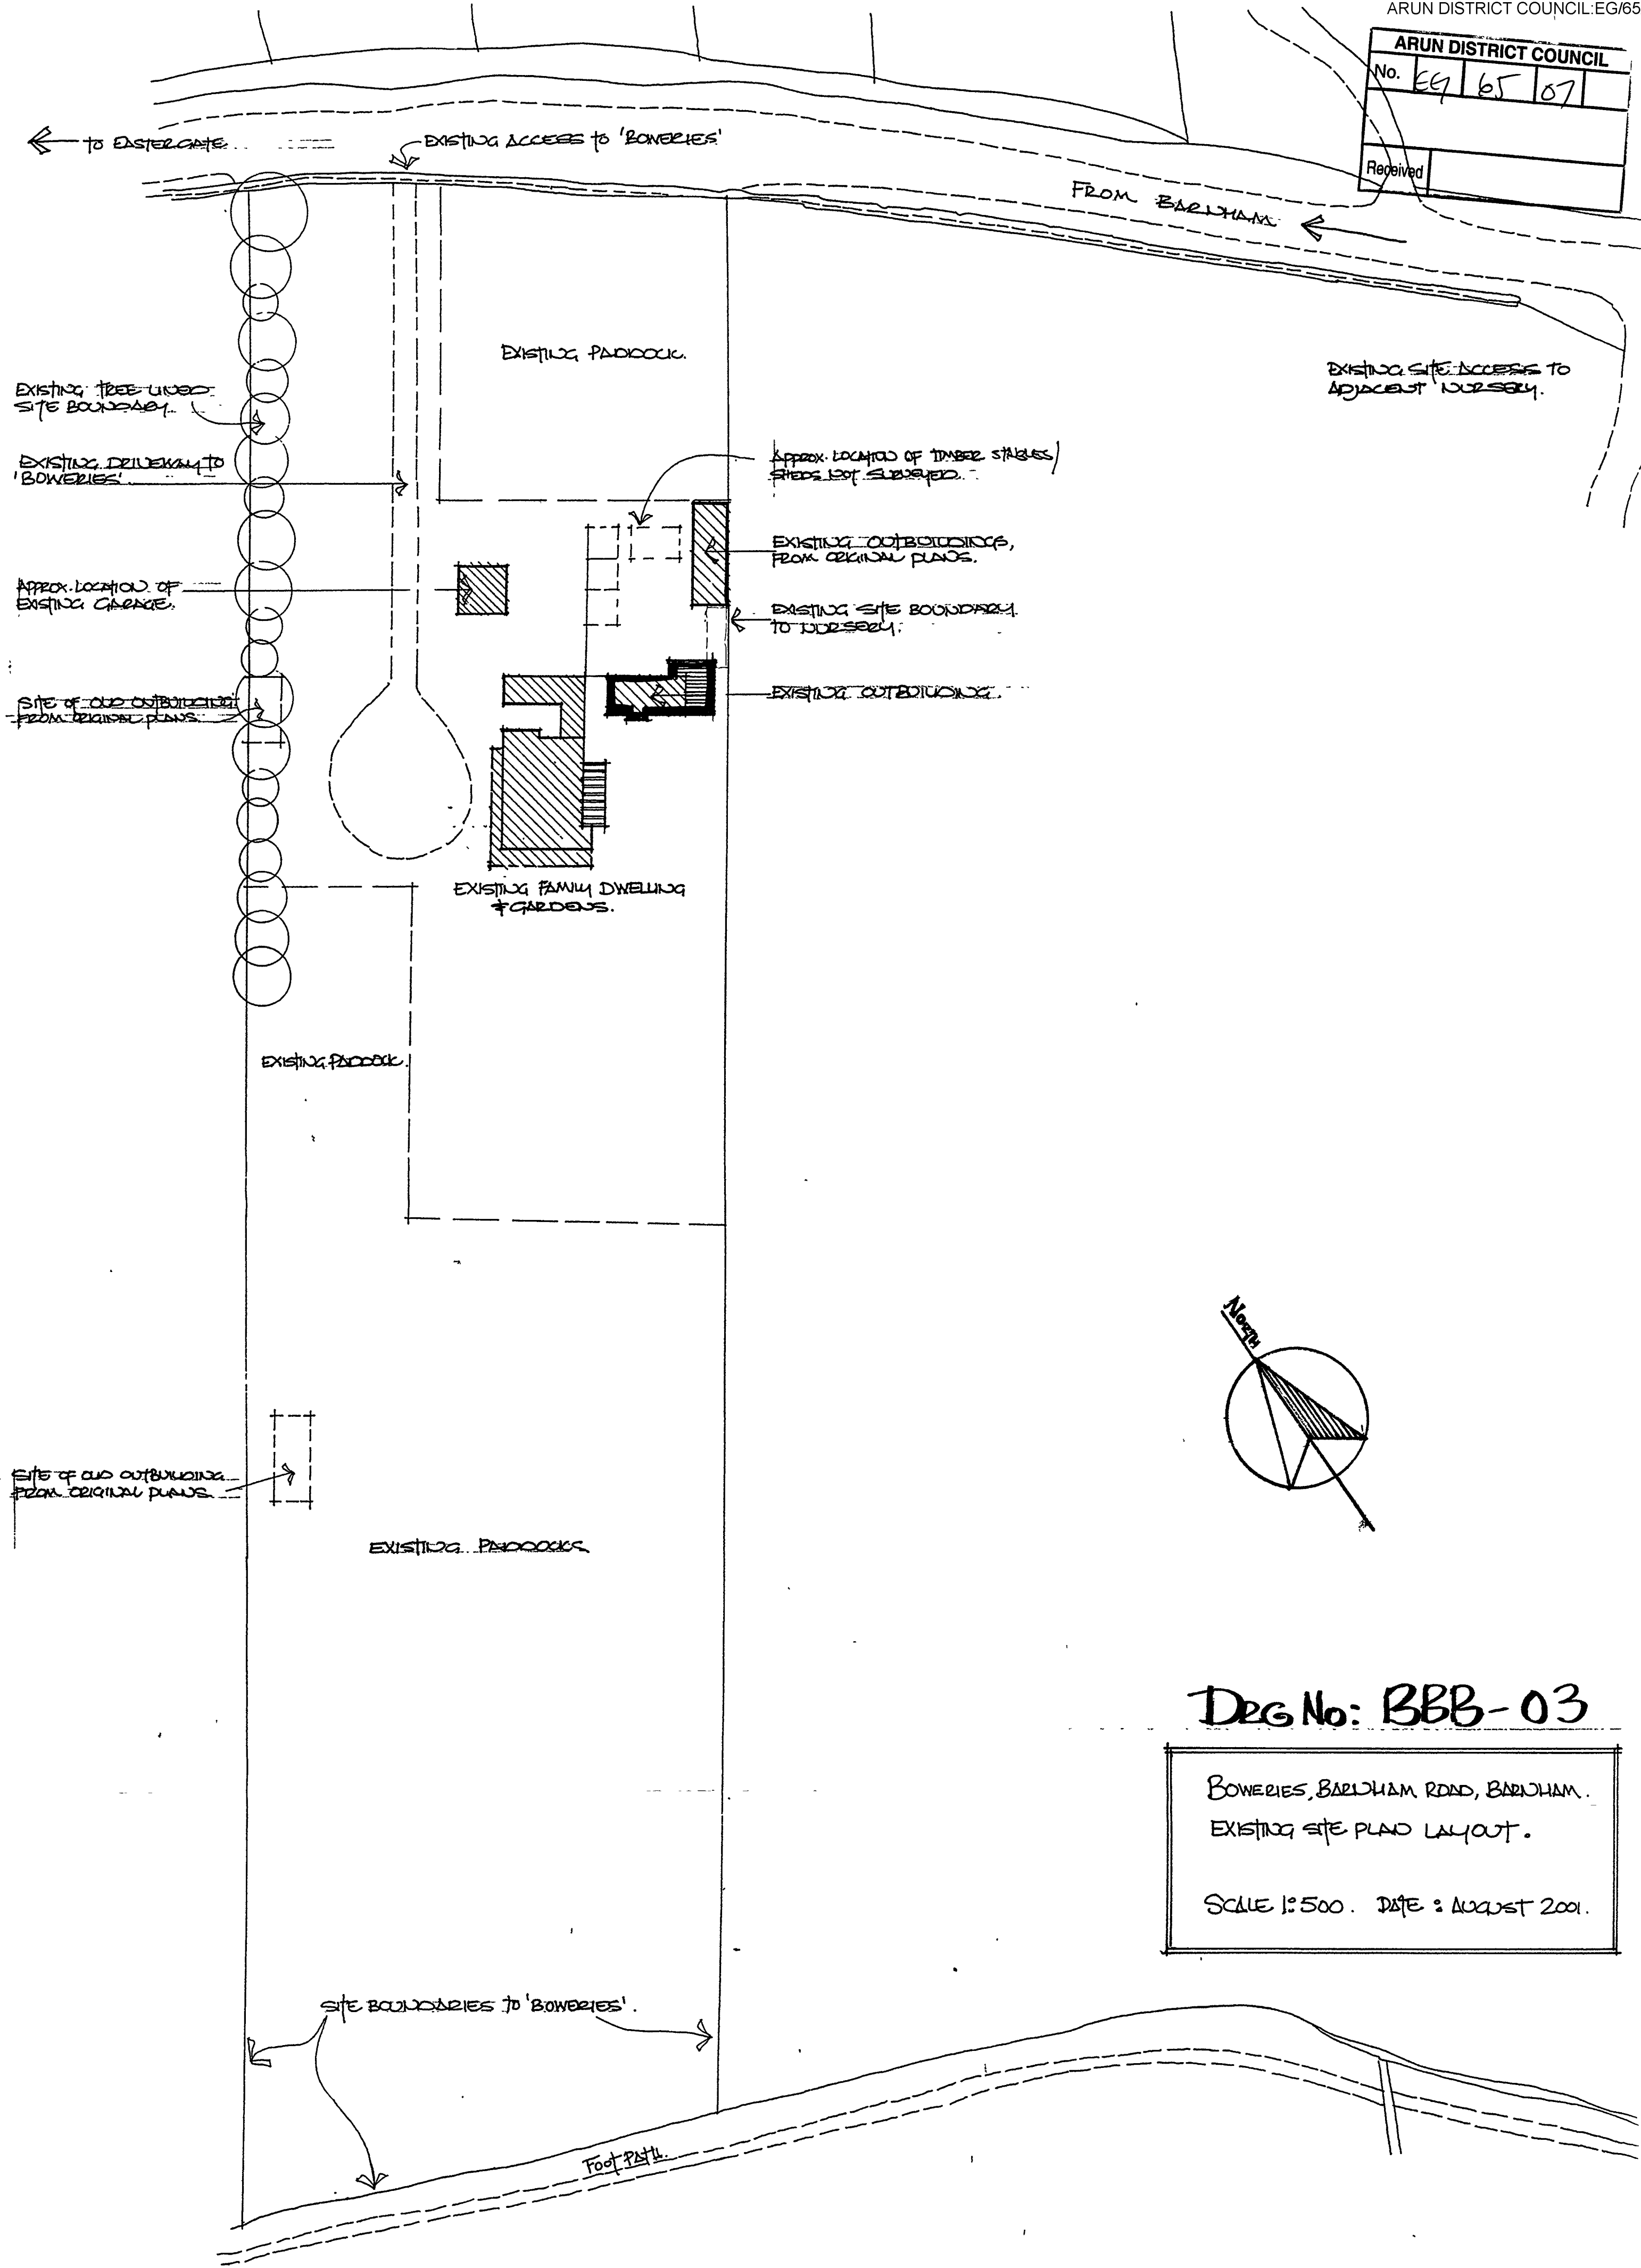

DEG No: BBB-03

BOWERIES, BARLHAM ROAD, BARLHAM.
EXISTING SITE PLAN LAYOUT.

SCALE 1:500. DATE: AUGUST 2001.