



Planning and Development Services
Arun District Council
Arun Civic Centre
Maltravers Road
Littlehampton
West Sussex
BN17 5LF

Developer Services
Southern Water
Sparrowgrove House
Sparrowgrove
Otterbourne
Hampshire
SO21 2SW

Your Ref
EG/65/18/HH
Our Ref
PLAN-024955
Date
07/11/2018

Dear Sirs,

Proposal: Single storey glass canopy to rear elevation.
Site: 62 Downview Road, Barnham, PO22 0EF.
EG/65/18/HH

Thank you for your letter of 05/10/2018.


Southern Water has no objection for the above proposal.

Yours sincerely,



Luis Silva
Developer Services

SOUTHERN WATER

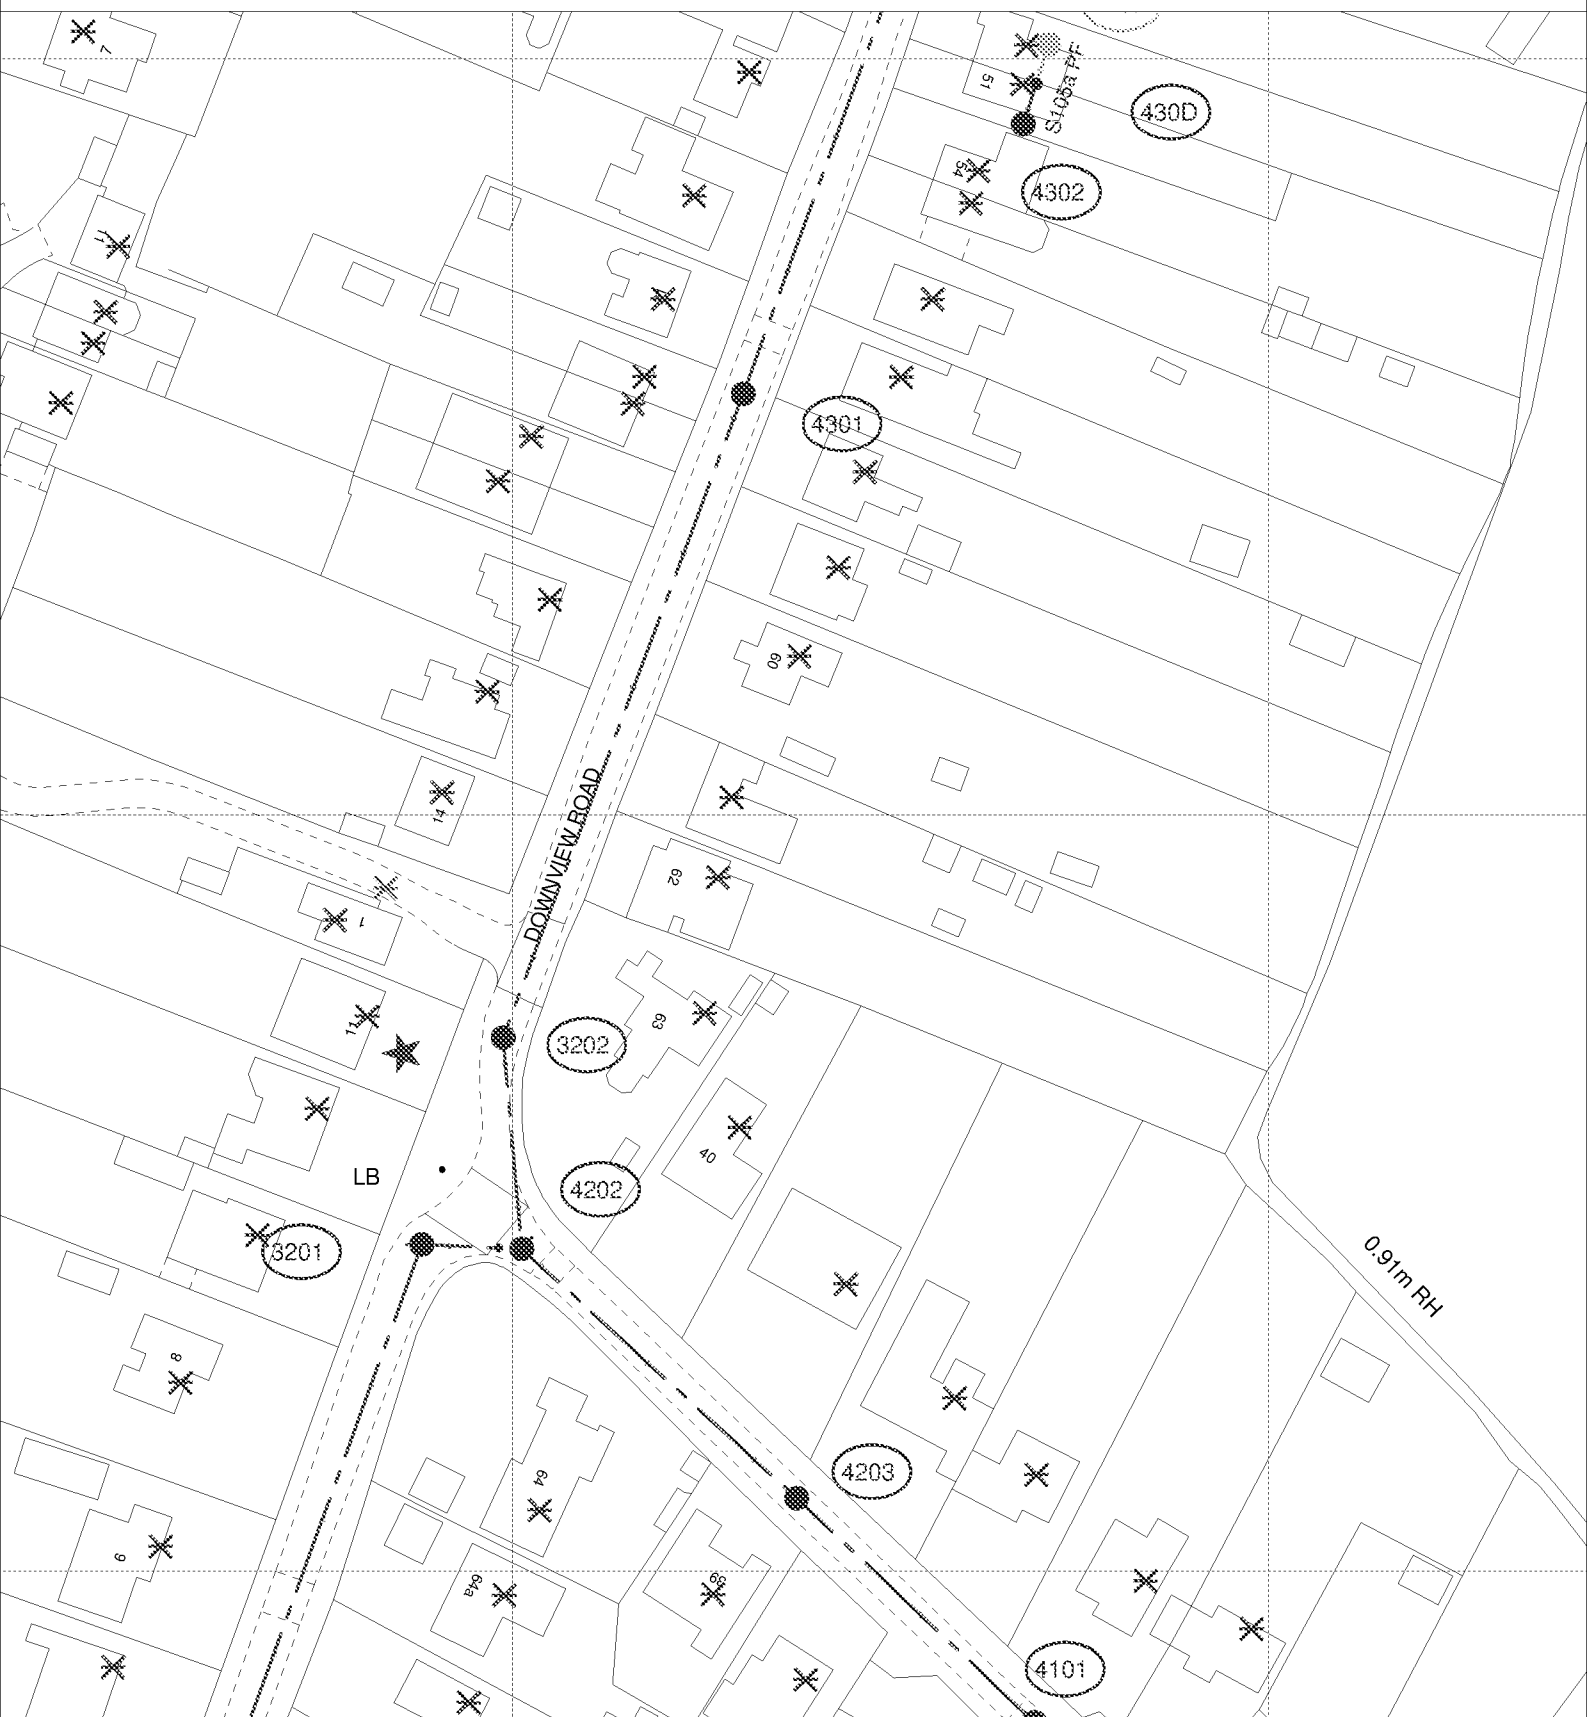

The positions of pipes shown on this plan are believed to be correct, but Southern Water Services Ltd accept no responsibility in the event of inaccuracy. The actual positions should be determined on site.

Based upon Ordnance Survey Digital Data with the permission of the controller of H.M.S.O. Crown Copyright Reserved Licence No. WU 298530

O.S. REF: SU9505SW

Scale: 1:1000

Screen Print

WARNING: BAC pipes are constructed of Bonded Asbestos Cement

WARNING: Unknown (UNK) materials may include Bonded Asbestos Cement

ARUN DISTRICT COUNCIL EG/65/18/HH



Printed By: chandne

Date: 31-10-2018

Southern Water MapGuide Browser

Requested By: