

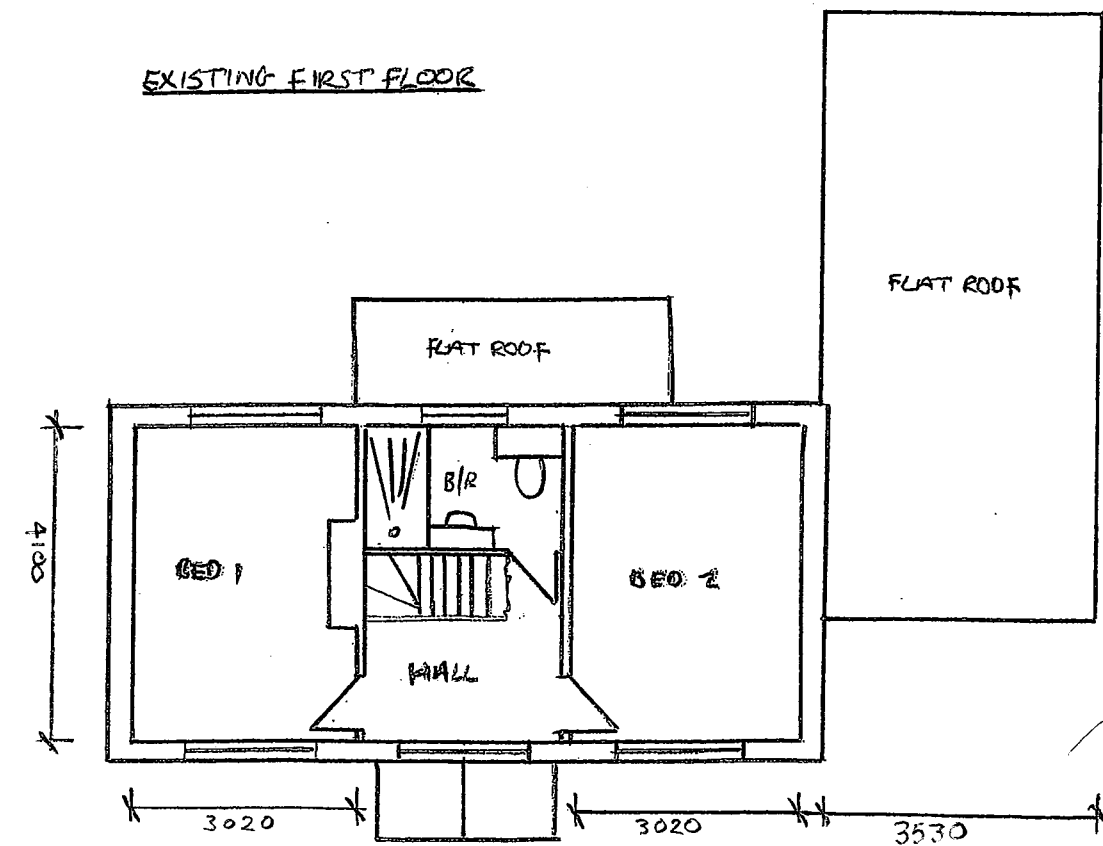


EXISTING ELEVATIONS AND FLOOR PLANS SCALE 1:100

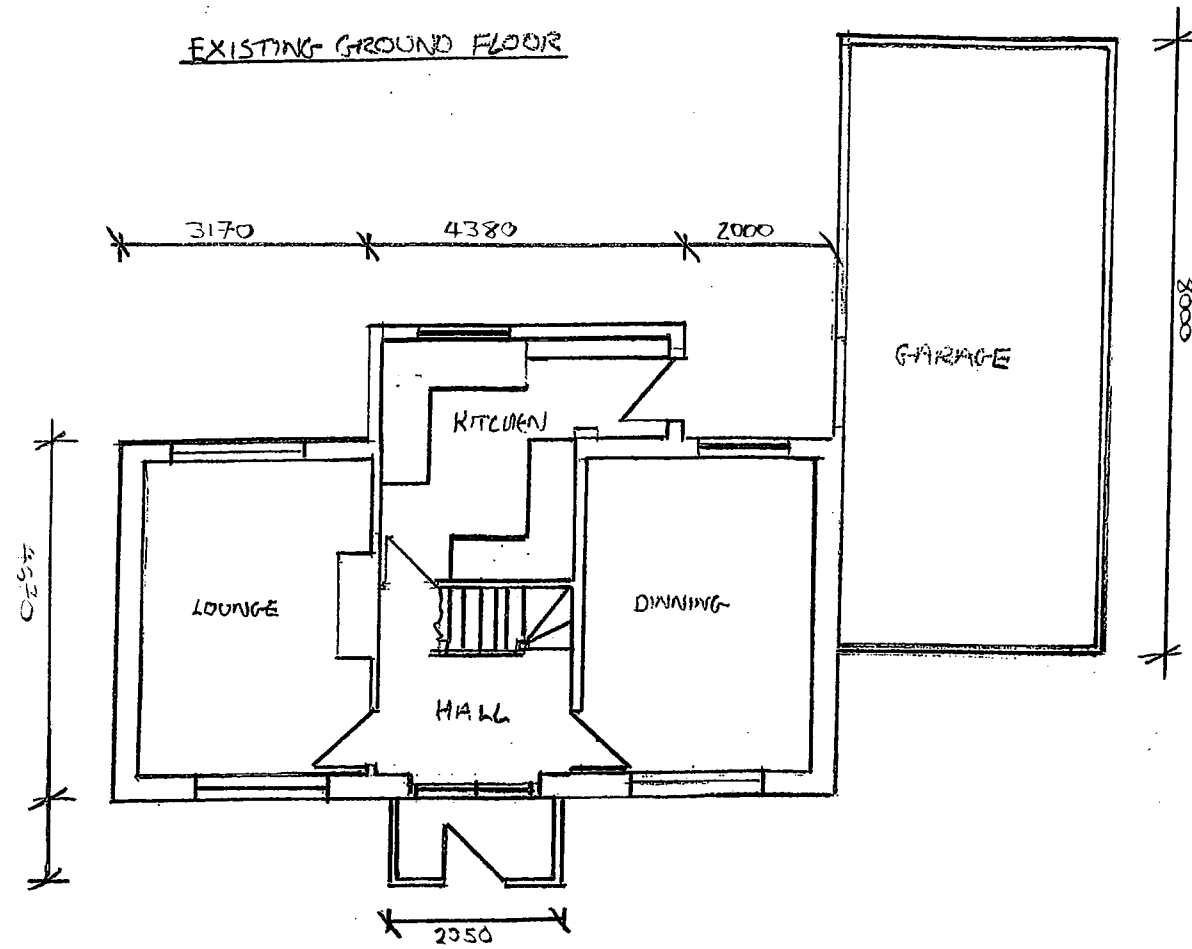

EXISTING WEST ELEVATION

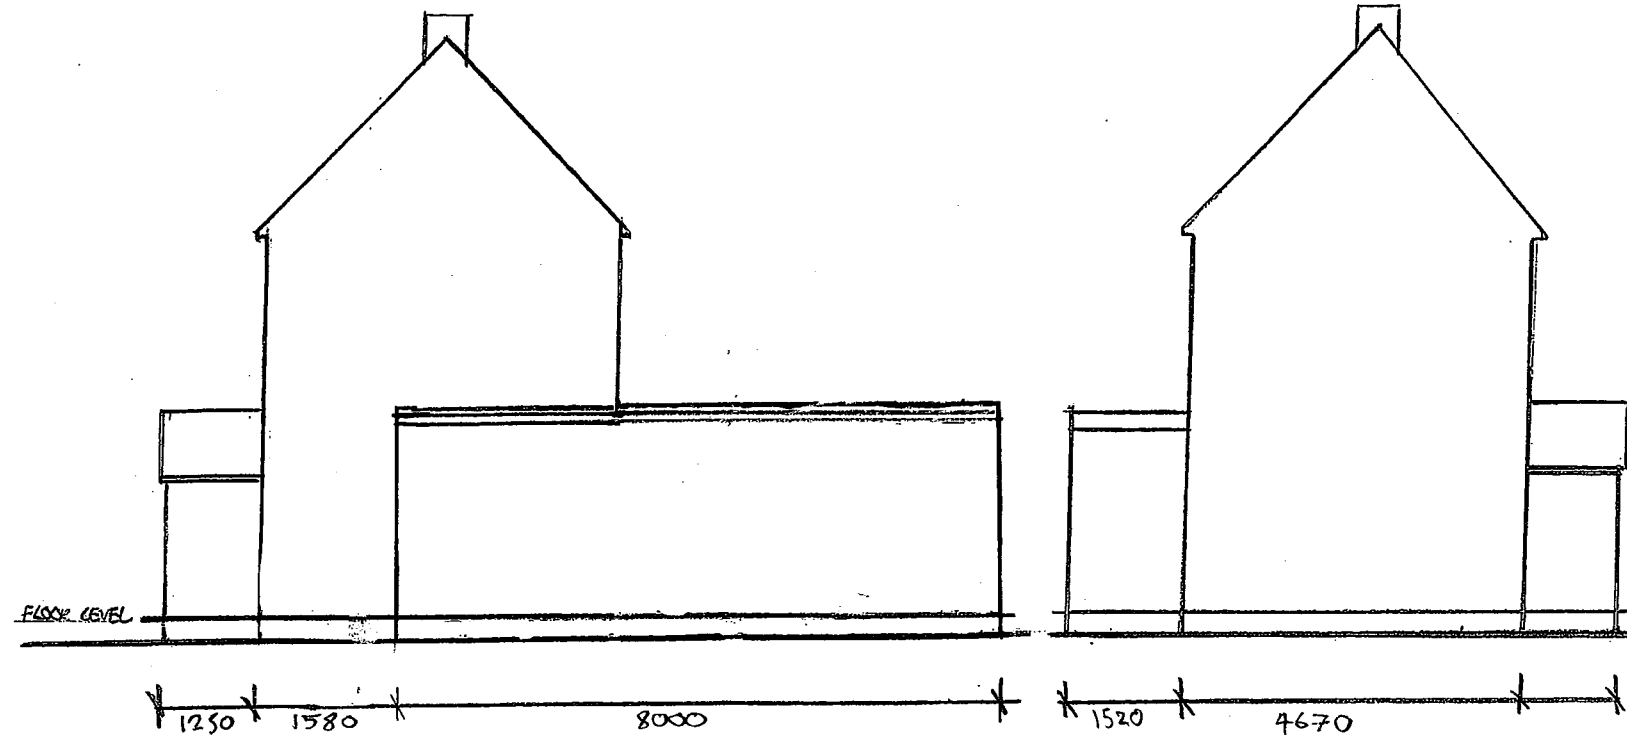

EXISTING EAST ELEVATION



EXISTING NORTH ELEVATION

TREBARWITH BARNHAM ROAD EASTERGATE PO20 8RS