


SITE AND LOCATION PLANS

Trebarwith Cottage, Barnham Road, Eastergate, West Sussex, PO20 3RS



LOCATION PLAN SCALE 1:1250

--- PROPOSED EXTENSION

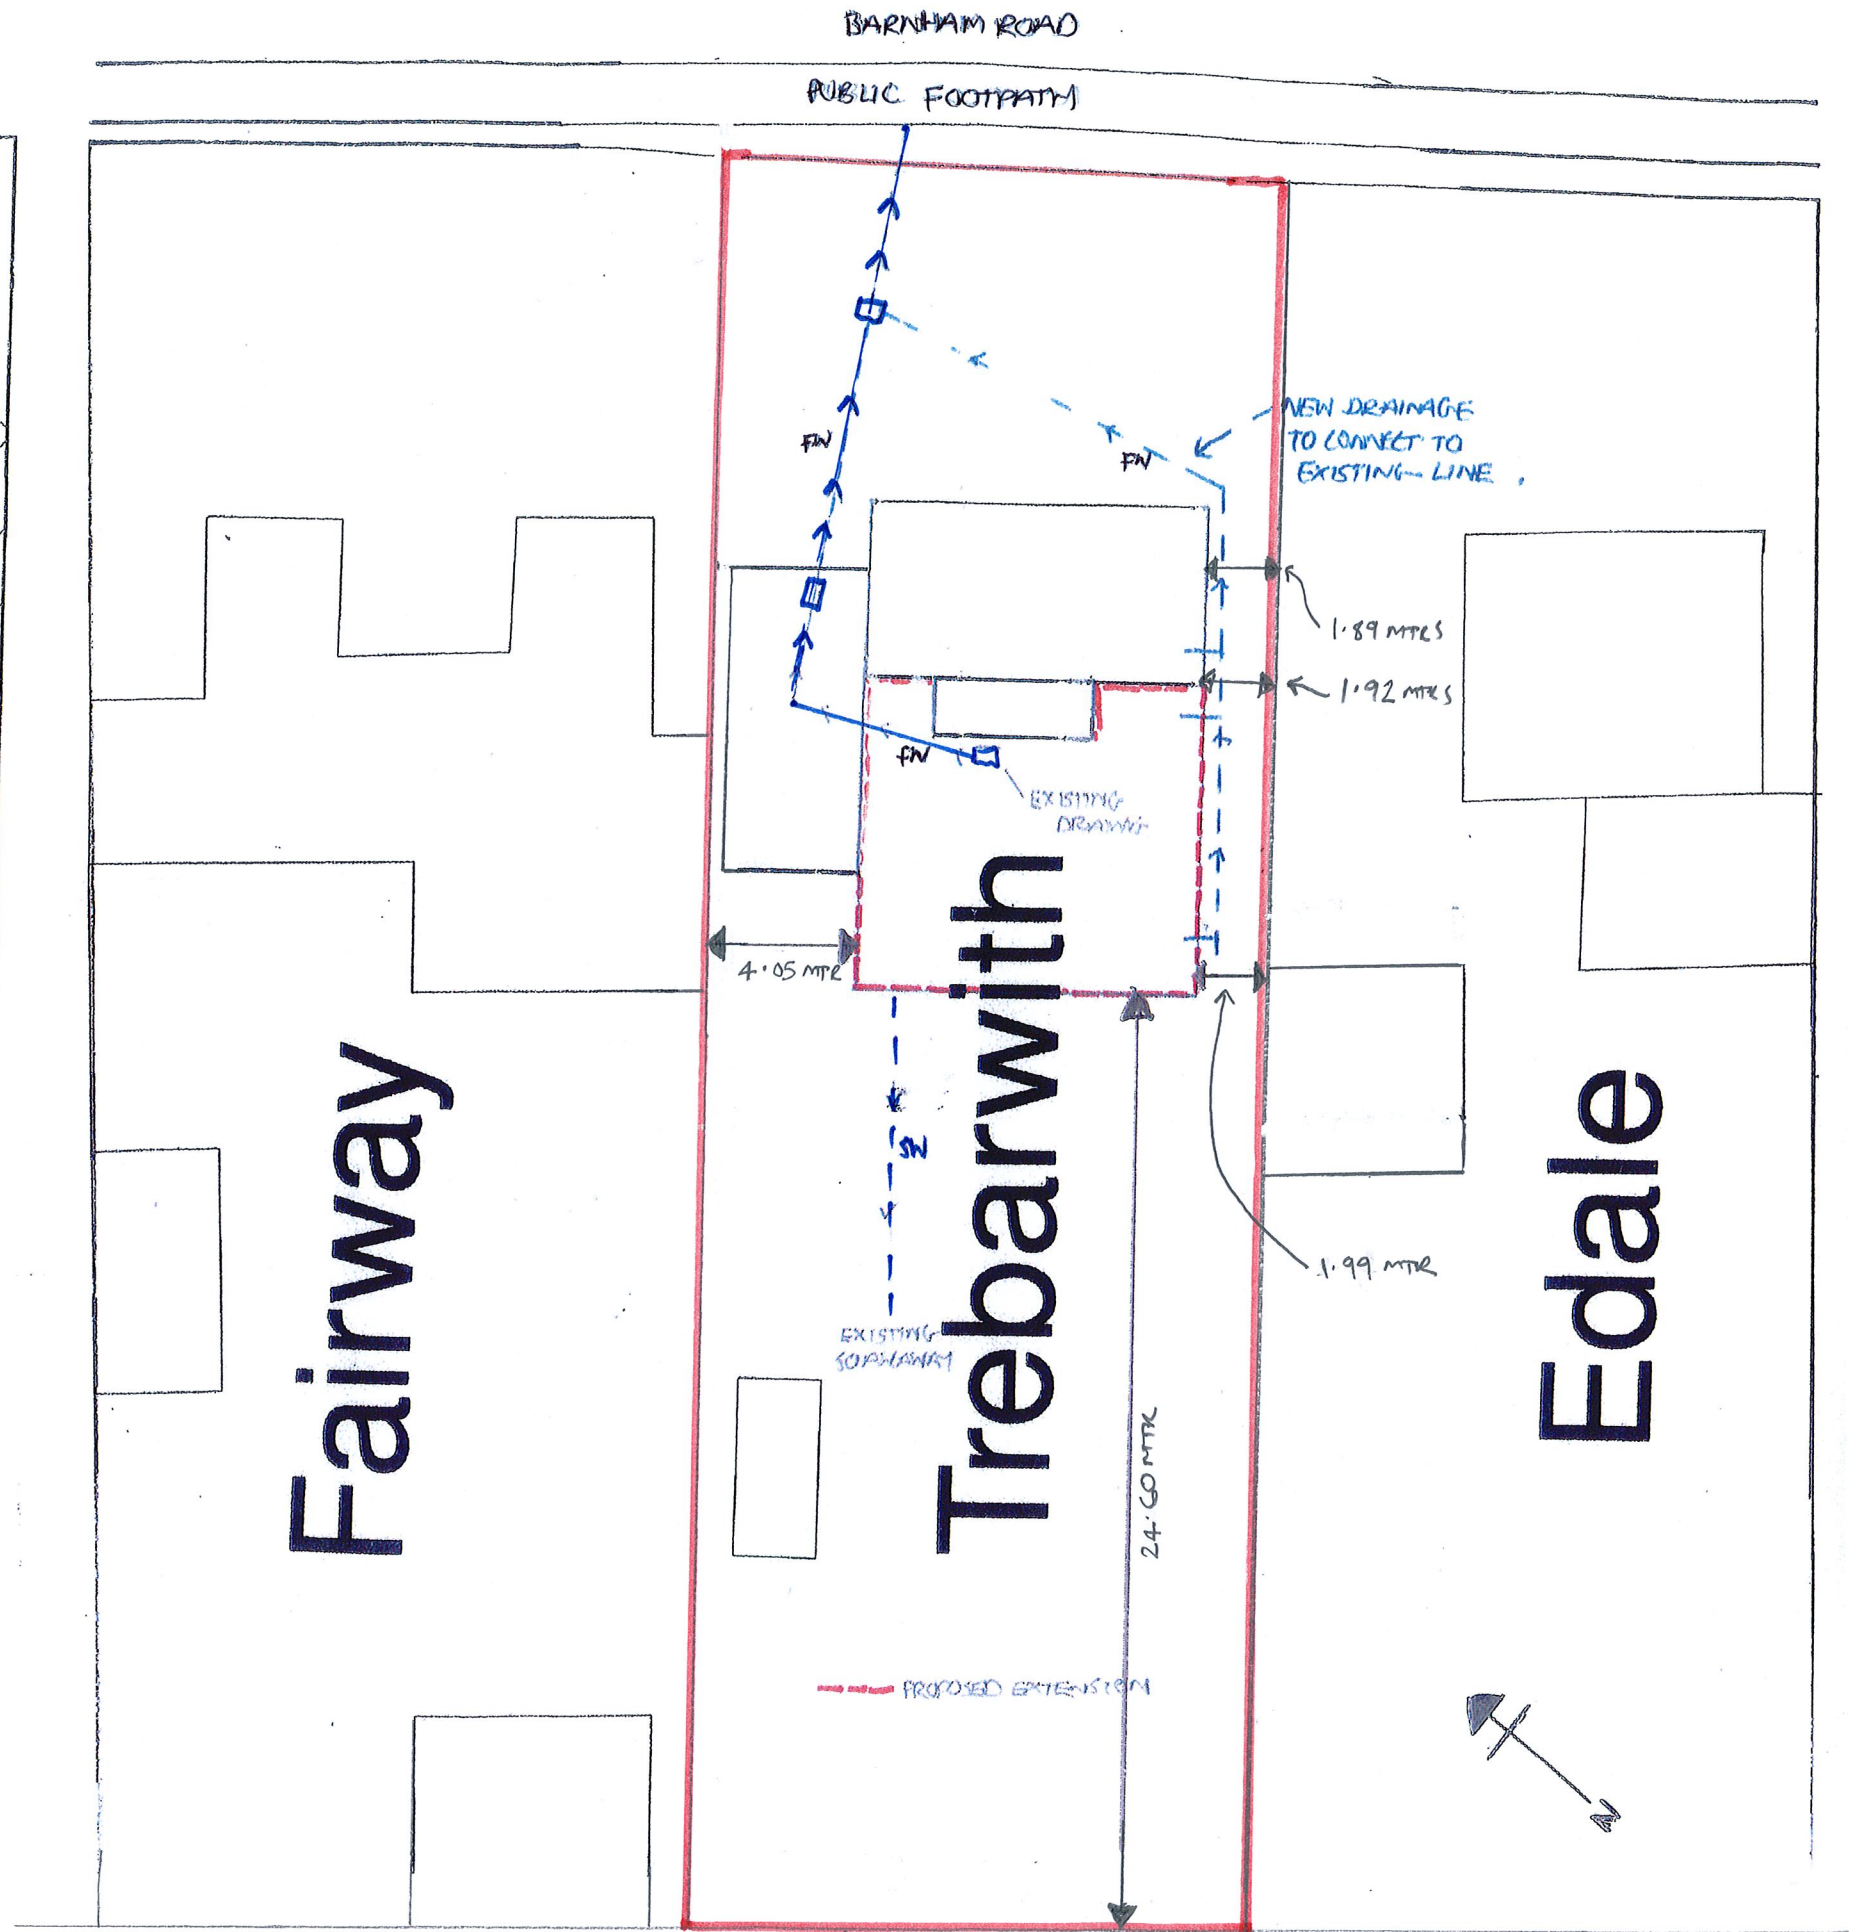

SITE PLAN SCALE 1:200