
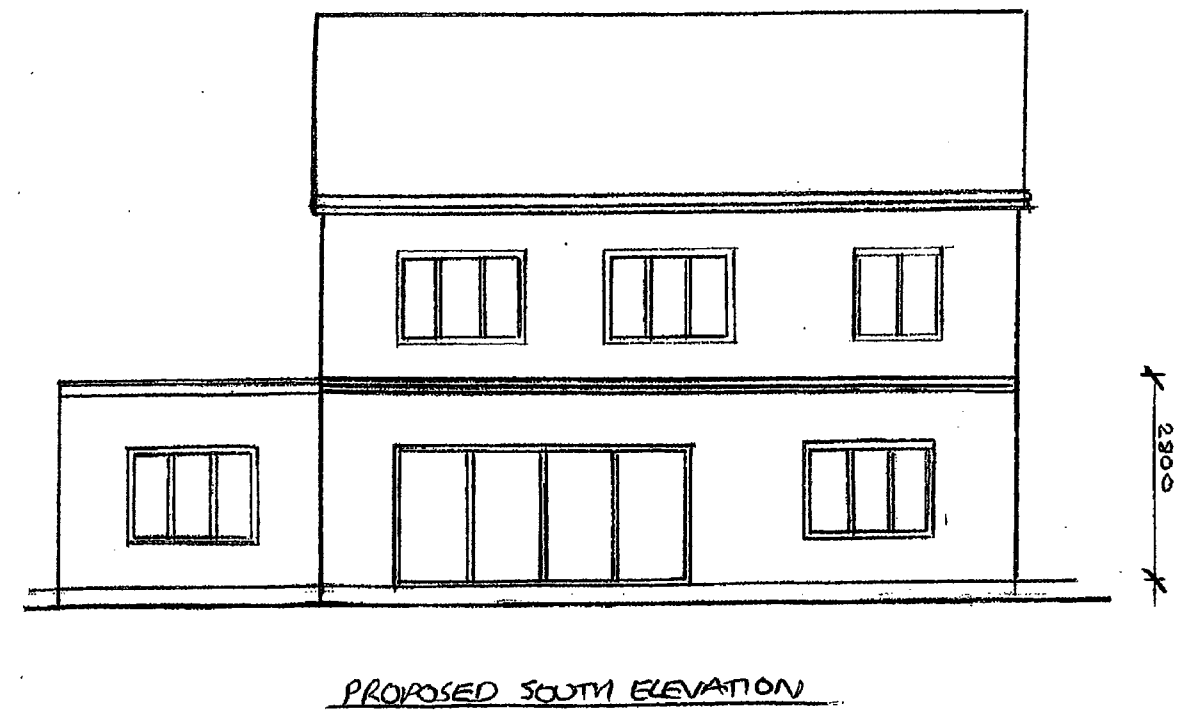
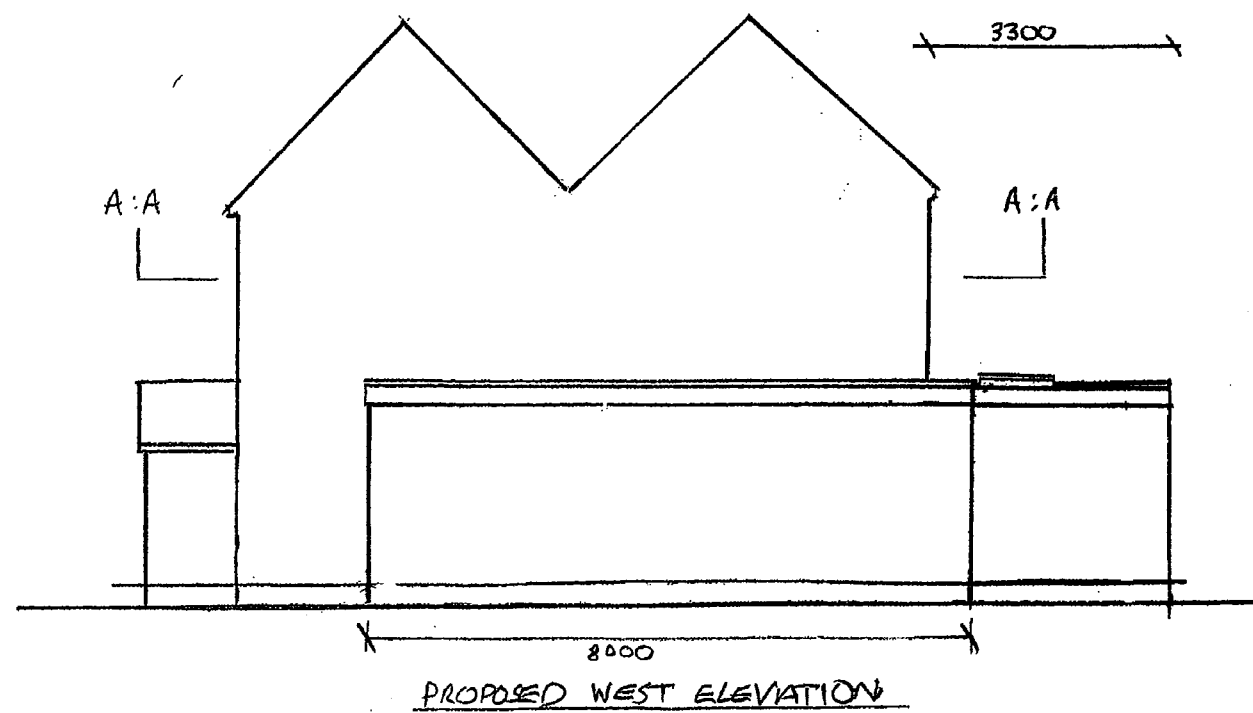
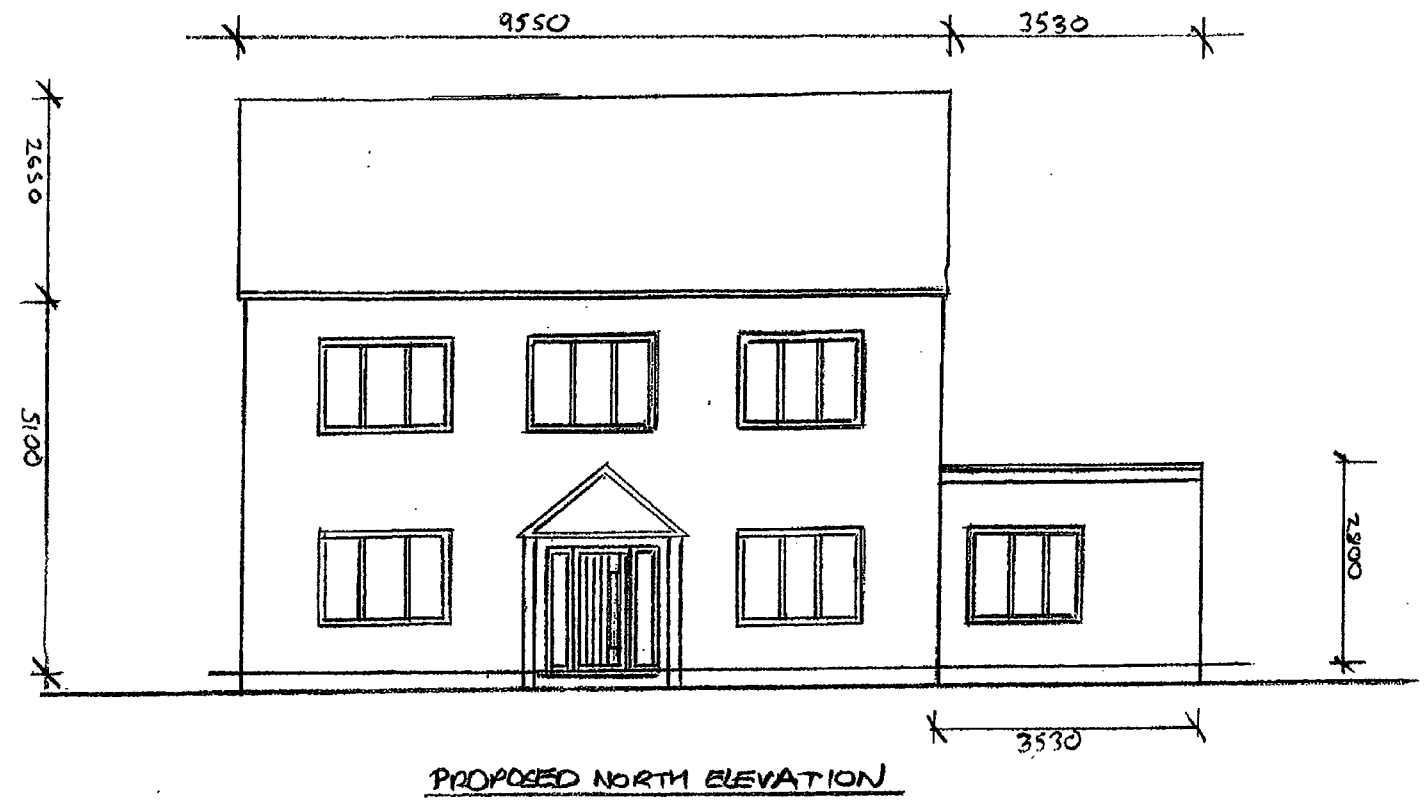


PROPOSED ELEVATIONS AND FLOOR PLANS SCALE 1:100

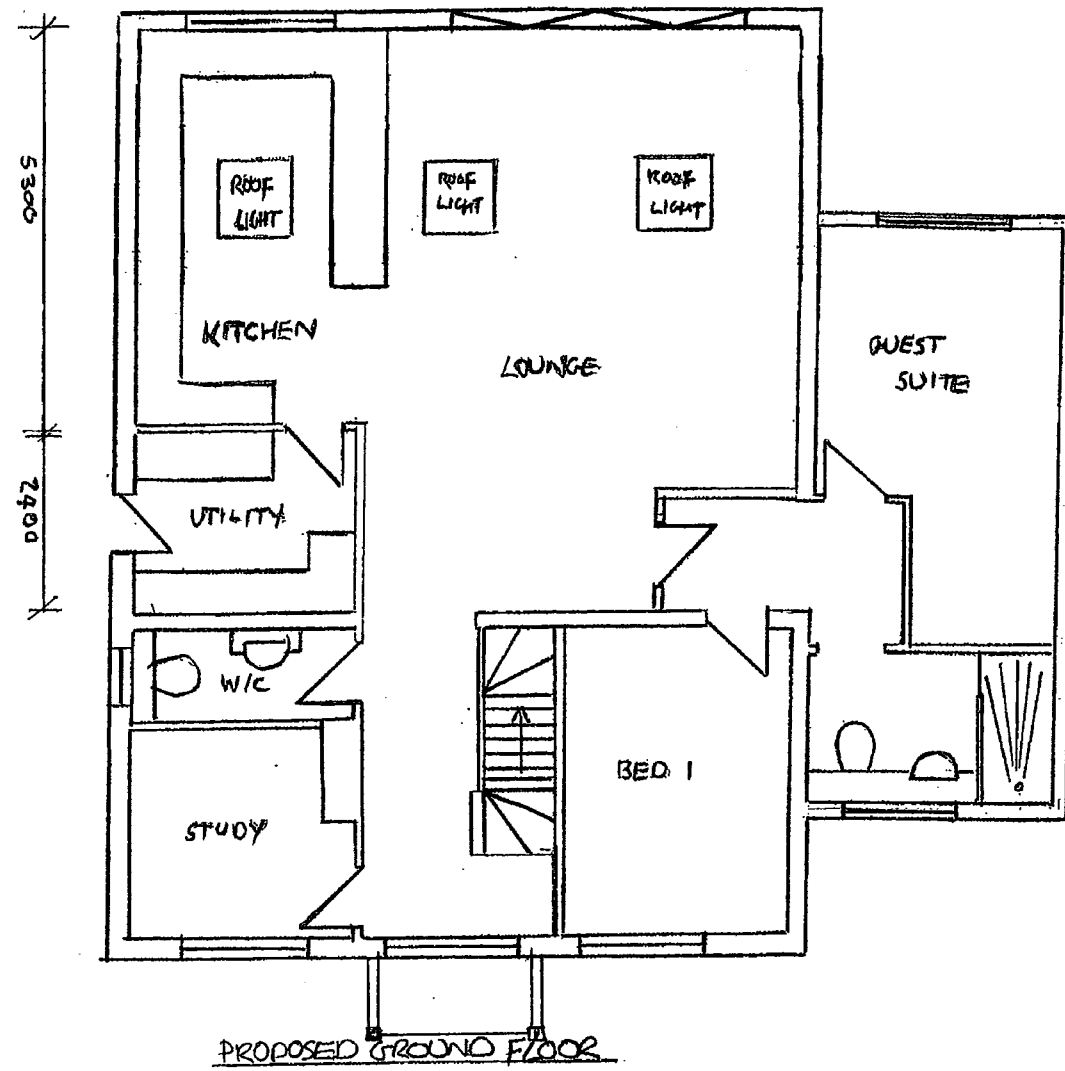

TREBARWITH BARNHAM ROAD EASTERDATE PO20 8RS