


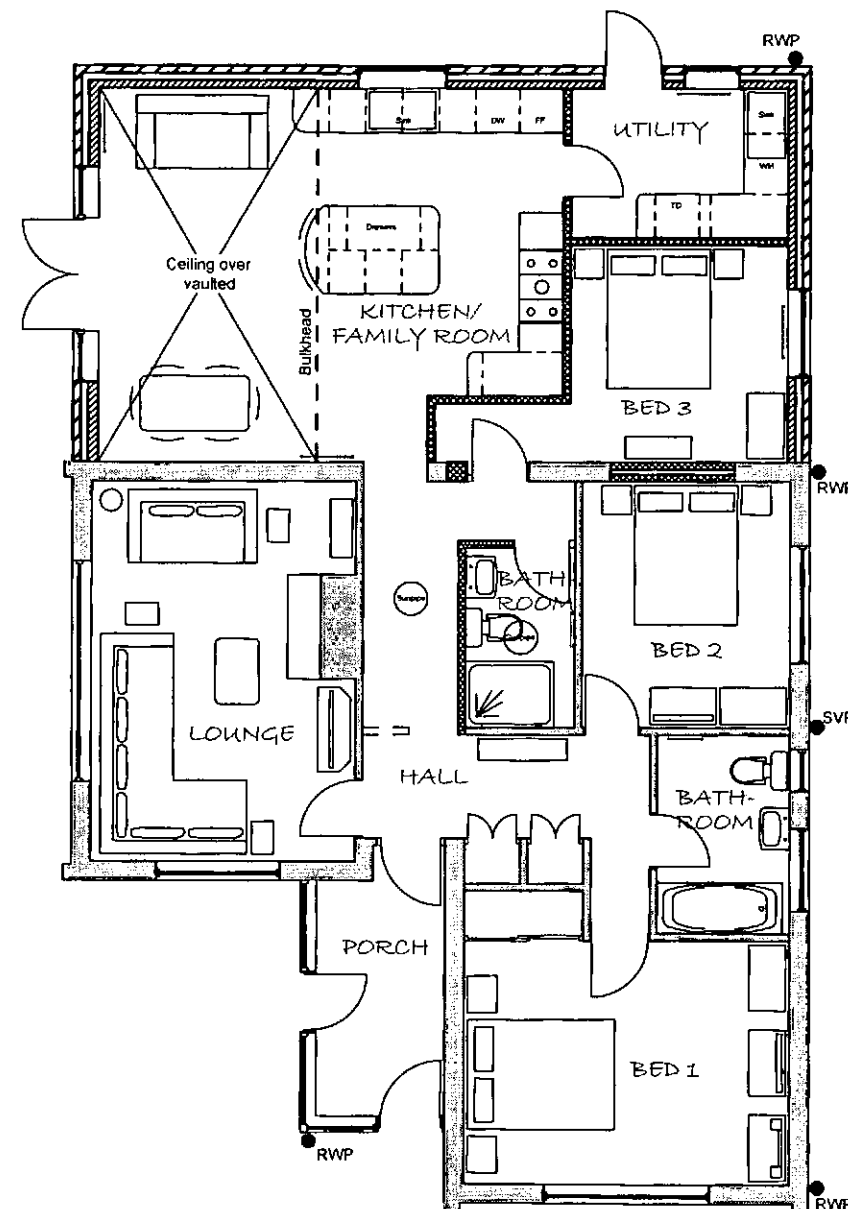


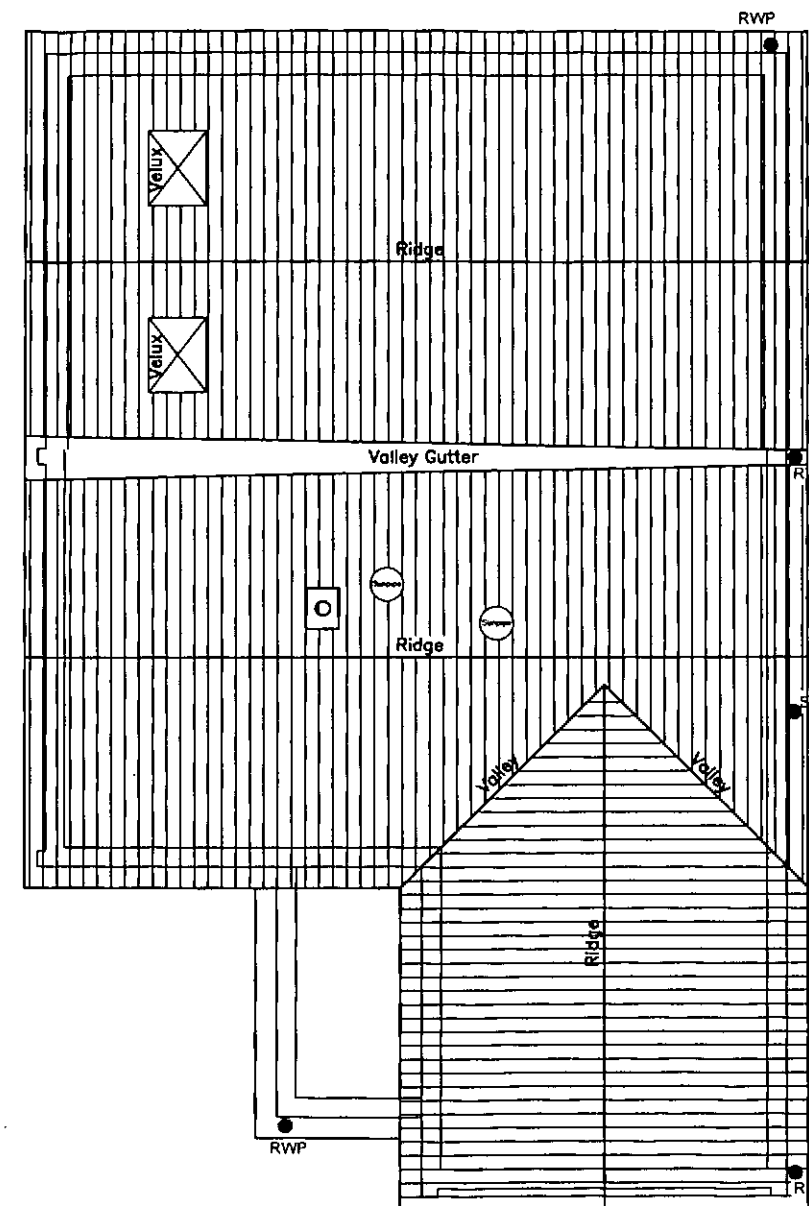

PROPOSED GROUND FLOOR PLAN
(1:100)

 

PROPOSED ROOF PLAN
(1:100)

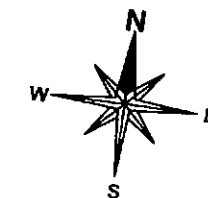

SCALE 1:100

B	25.02.13	Area of ceiling over family room vaulted, two velux's added to roof plan	ATC
A	26.11.12	Front porch plan updated	ATC
MK	DATE	REVISION	BY
JOB TITLE REAR EXTENSION TO 73 ELM GROVE, BARNHAM WEST SUSSEX PO22 OHW			
DRAWING TITLE PROPOSED FLOOR PLANS			
SCALE 1:100 @A3		DRAWING No. 1019/05	REVISION B