




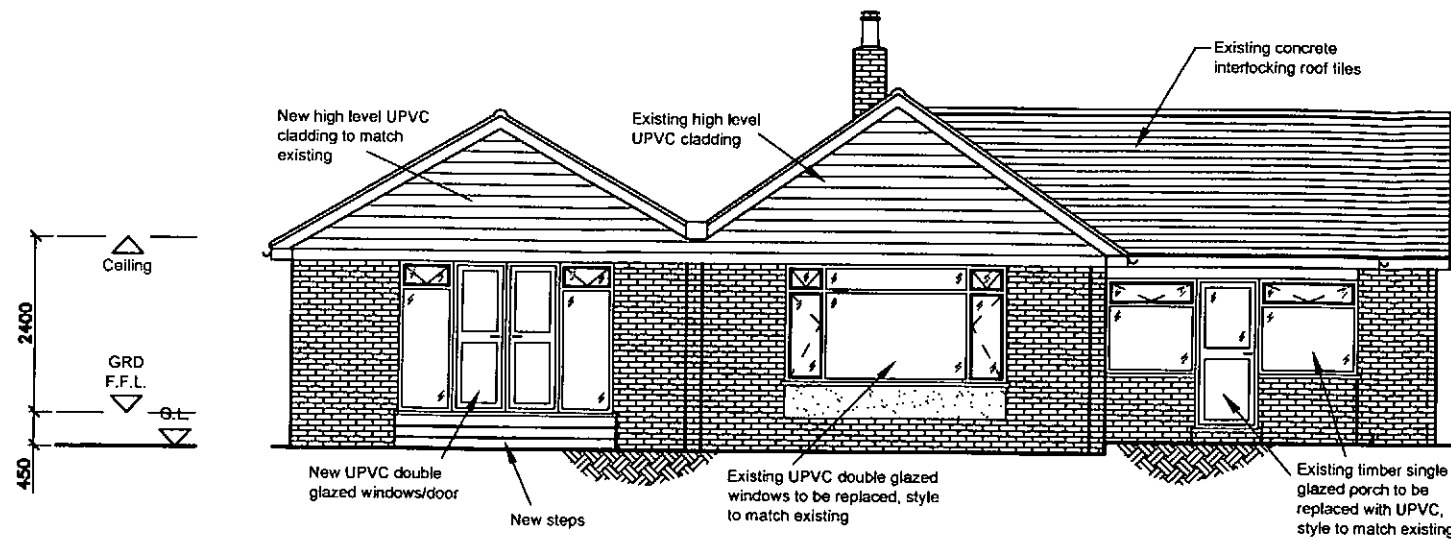


PROPOSED WEST (SIDE) ELEVATION
(1:100)

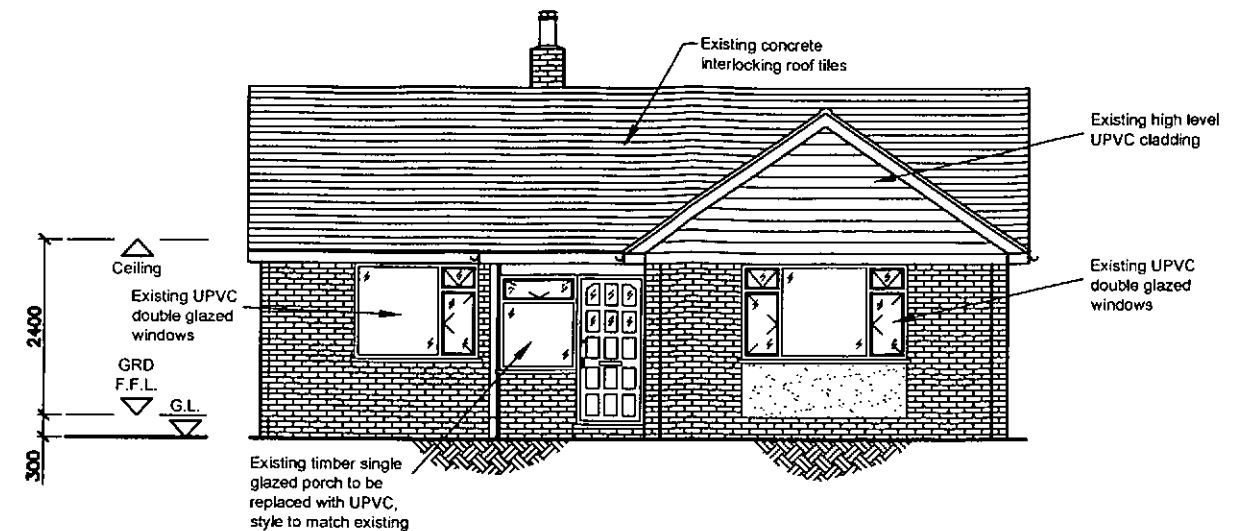

PROPOSED SOUTH (FRONT) ELEVATION
(1:100)

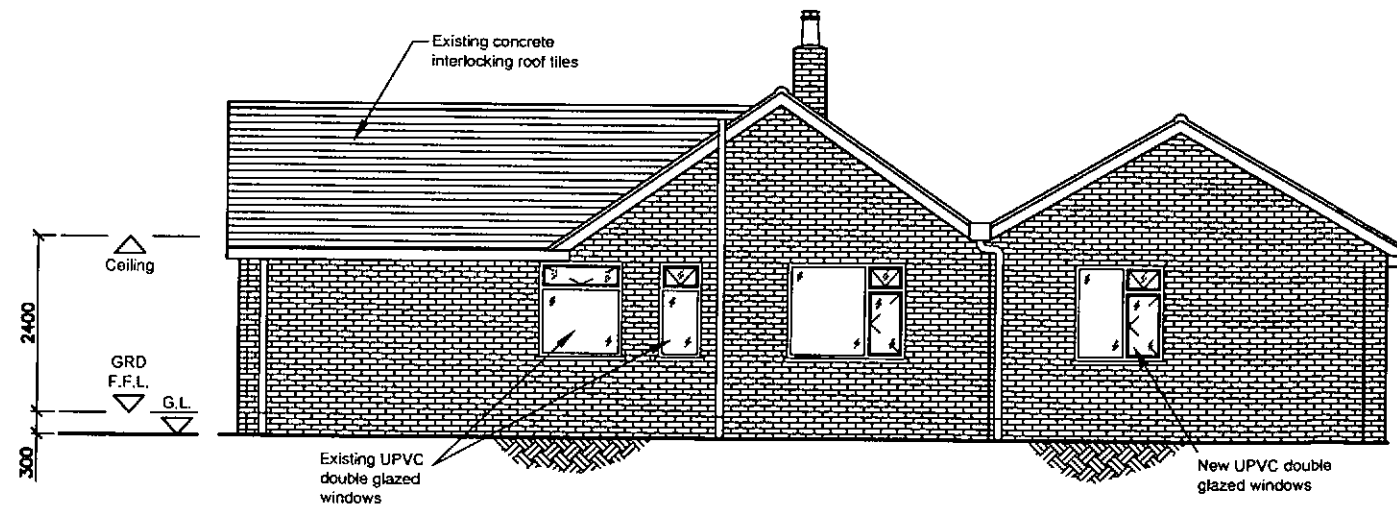

PROPOSED EAST (SIDE) ELEVATION
(1:100)

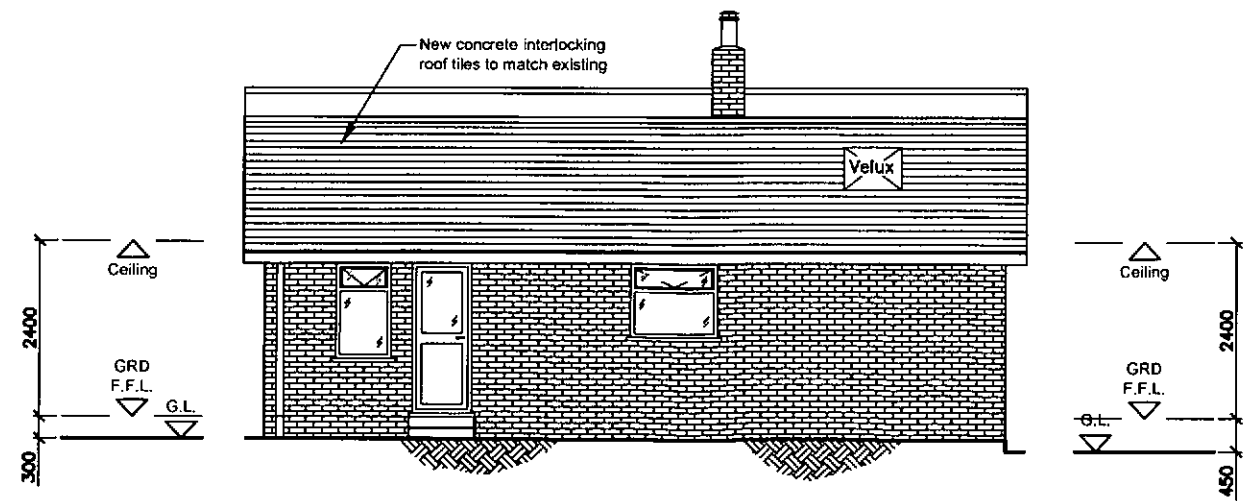

PROPOSED NORTH (REAR) ELEVATION
(1:100)



SCALE 1:100

A	25.02.13	Velux window added to rear elevation	ATC
MK	DATE	REVISION	BY
JOB TITLE REAR EXTENSION TO 73 ELM GROVE, BARNHAM WEST SUSSEX PO22 OHW			
DRAWING TITLE PROPOSED ELEVATIONS			
SCALE 1:100 @A3		DRAWING No. 1019/06	REVISION A

am