


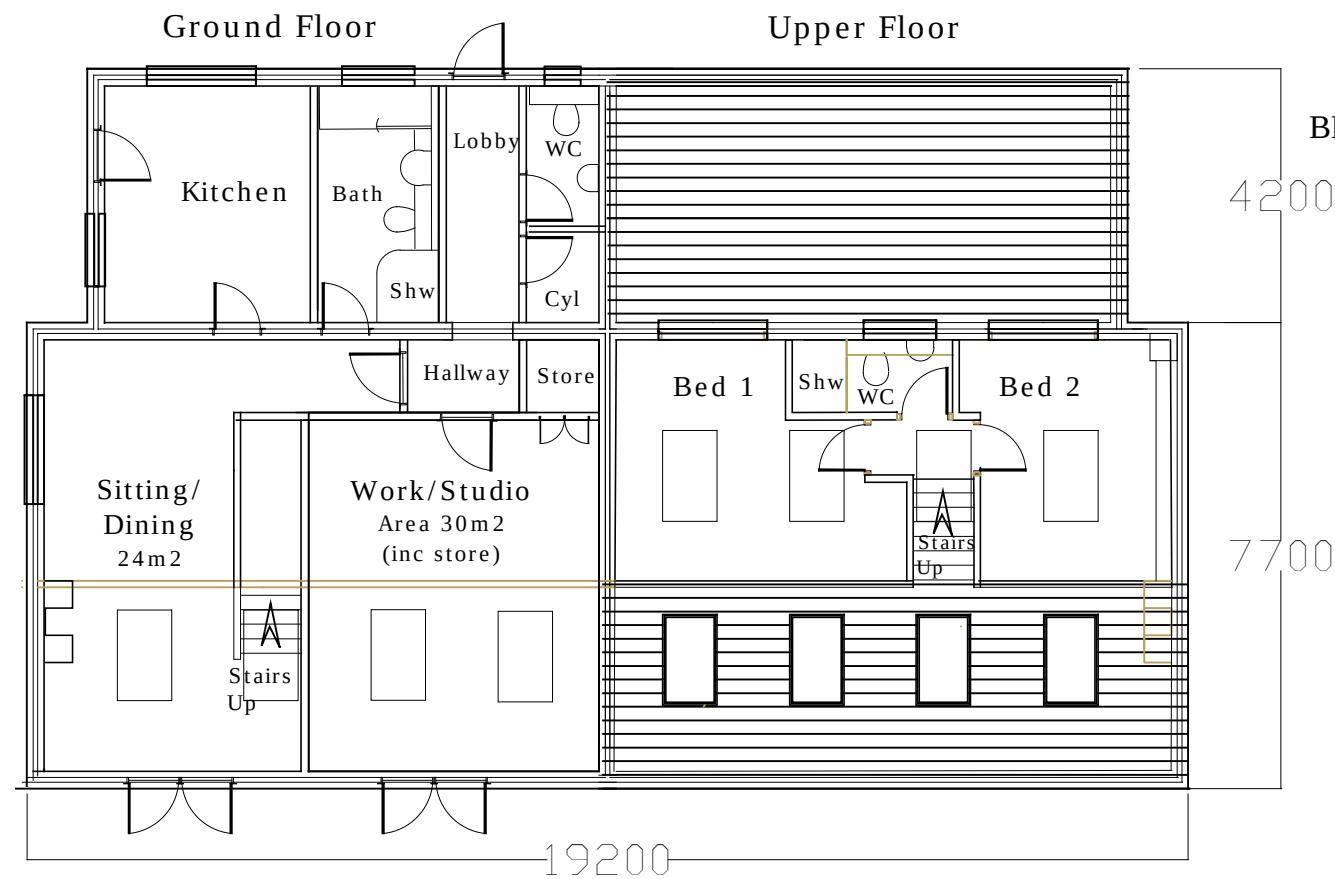
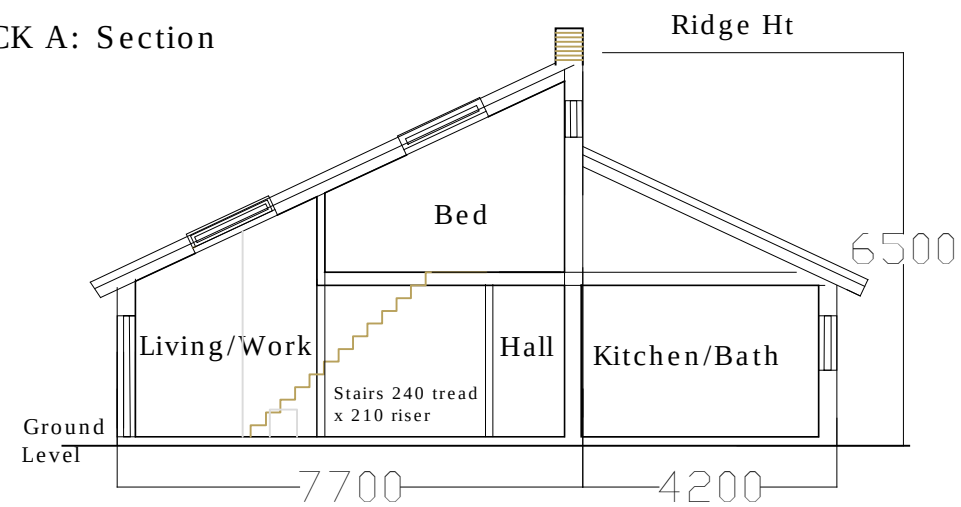


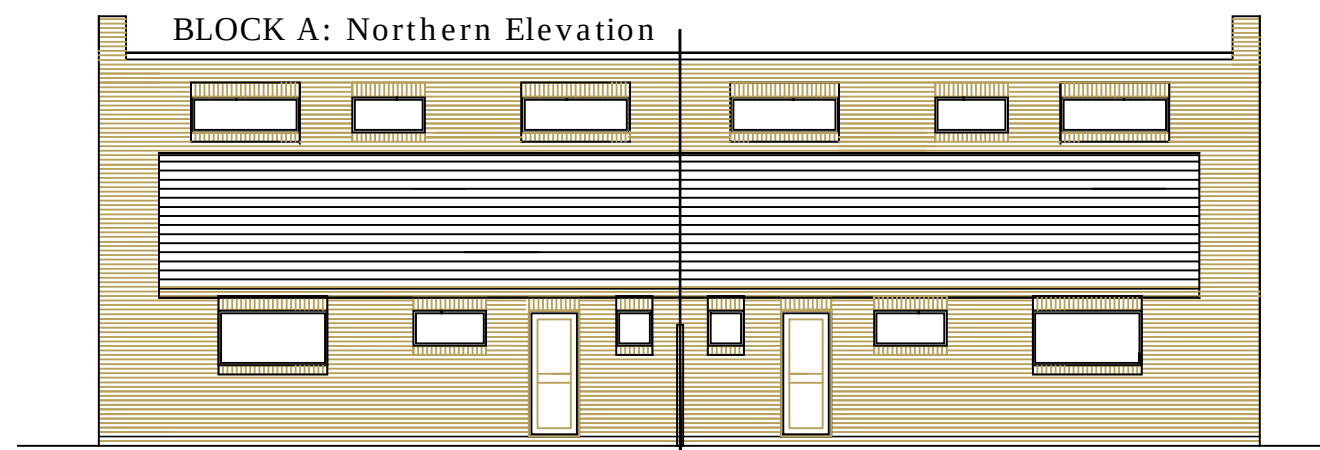

BLOCK A: Section

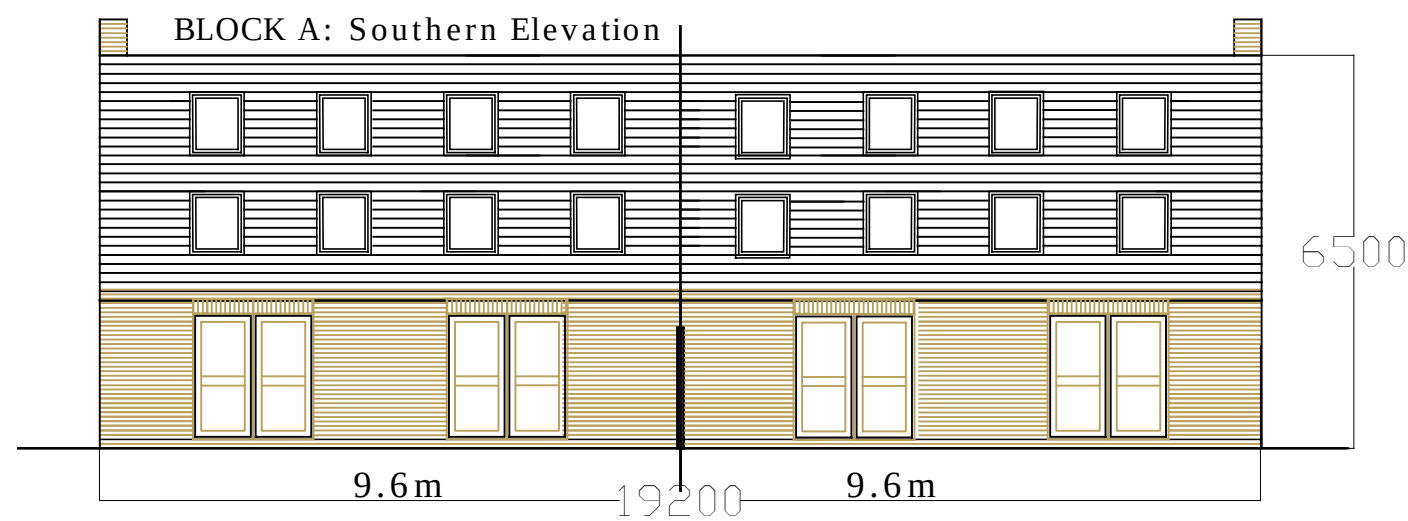

BLOCK A: Eastern Elevation
(Western Elevation is a mirror image)

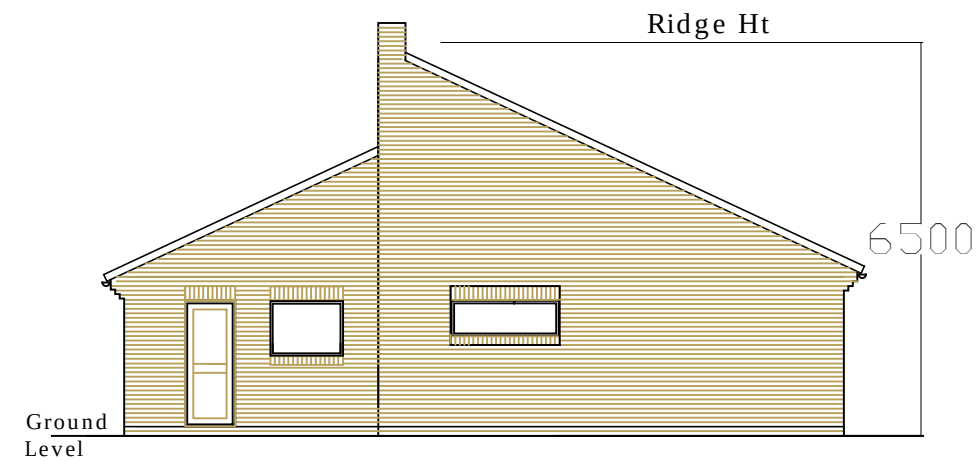

BLOCK A: 2No Live/Work Units
Floor Plans, Elevations & Section

Notes

1. Do not scale this drawing. Use only figured dimensions
2. All dimensions must be checked on site by the contractor/sub contractor prior to commencing work.
3. Drawing copyright belongs to Heather Godsmark Ltd

Date	Revision	Drawn

*Heather
Godsmark
Limited*

Swallowfield, Eastergate Lane, Eastergate,
CHICHESTER, West Sussex, PO20 3SJ

Landscape Architects & Horticultural Consultants

Tel. 01243 546021/543834 Fax. 01243 543708
e-mail: heather@godsmark.com

Project Plant R & D Unit, Garden Room
Live/Work Dwellings &
Access Improvements
Swallowfield Nursery
Eastergate Lane
Eastergate
CHICHESTER PO20 3SJ

Drawing Live/Works Dwellings
Block A Units 1 & 2
Plan, Elevations & Section

For Swallowfield Nursery
CHICHESTER PO20 3SJ

Scale. 1/125 @A3 Date. 18.08.17

Job No. 0790 Drg No. 05 Rev.

COPYRIGHT OF HEATHER GODSMARK LIMITED
Do not scale from this drawing use figured dimensions only
Check accuracy on site before commencement of any works