



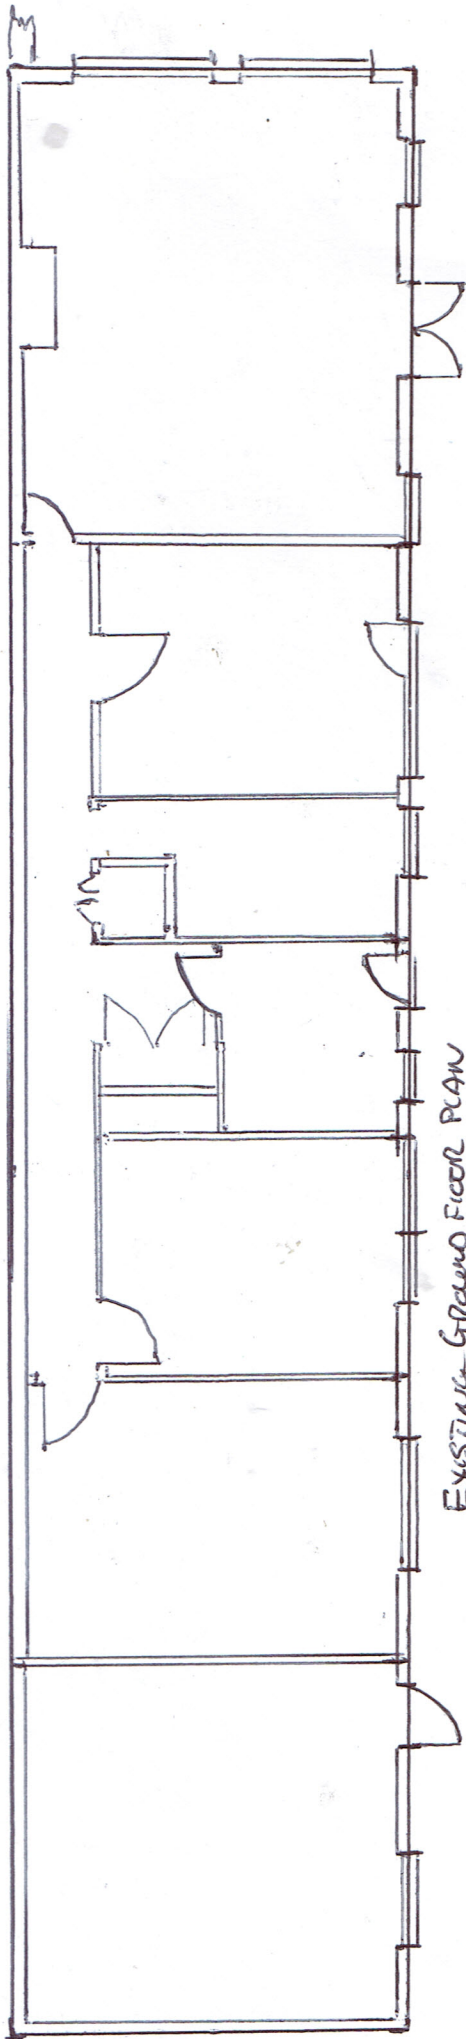

EXISTING GROUND FLOOR PLAN

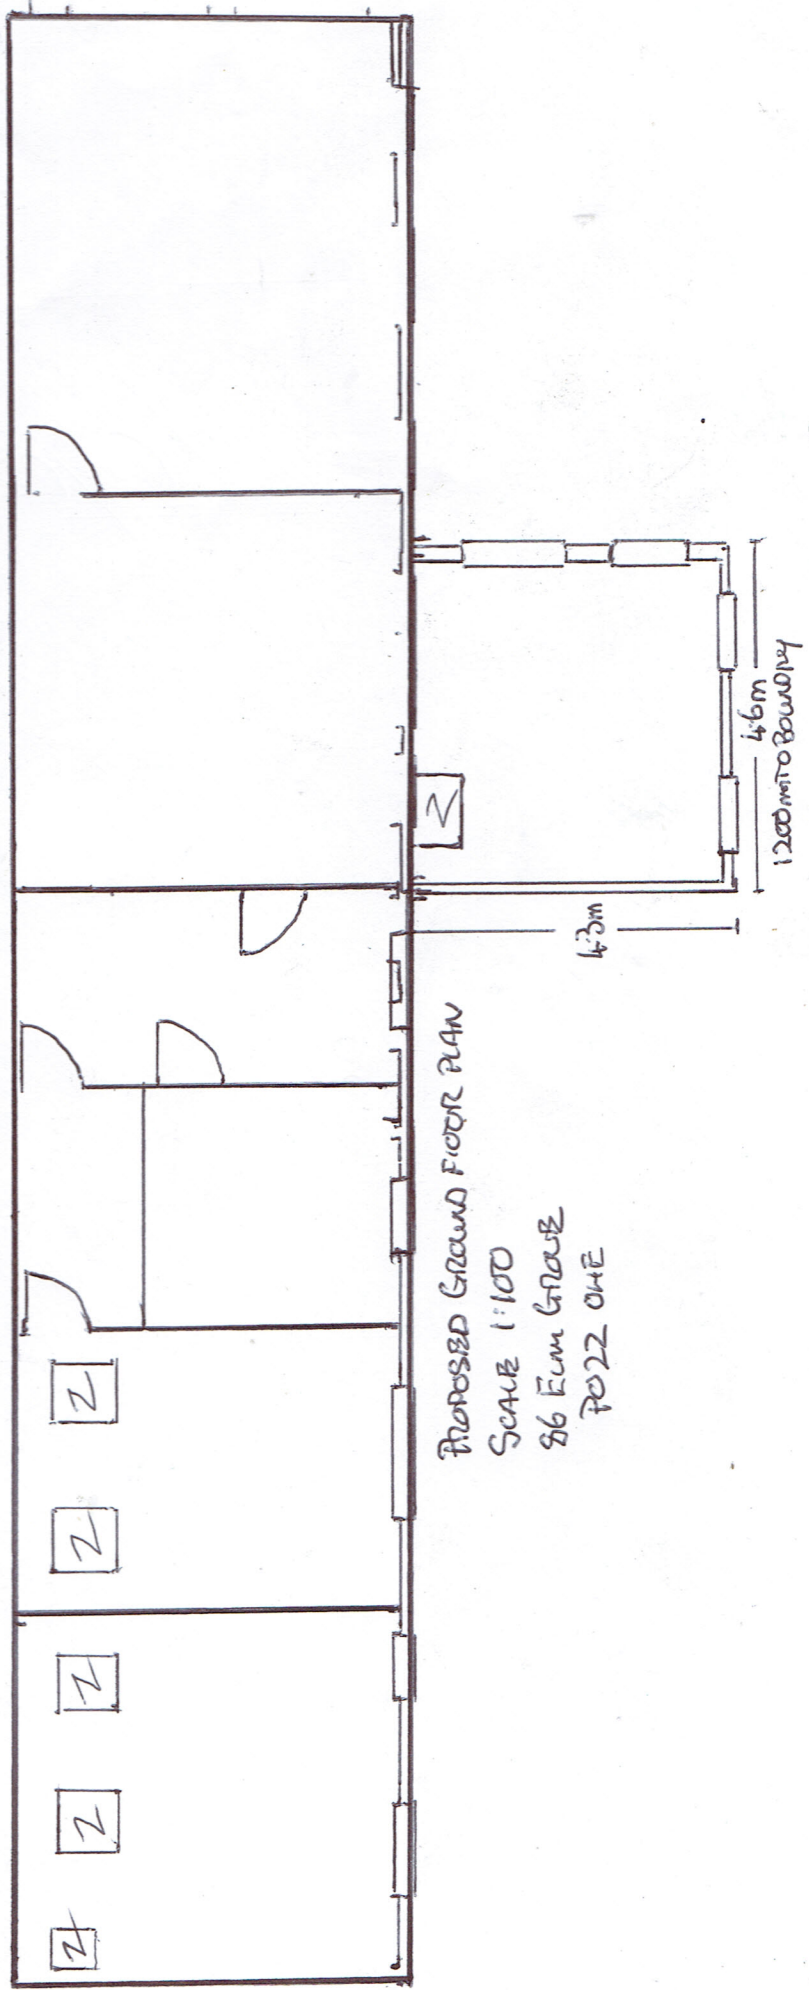

PROPOSED GROUND FLOOR PLAN

SCALE 1:100
86 ERM GROVE
PO22 ONE

Boundary